


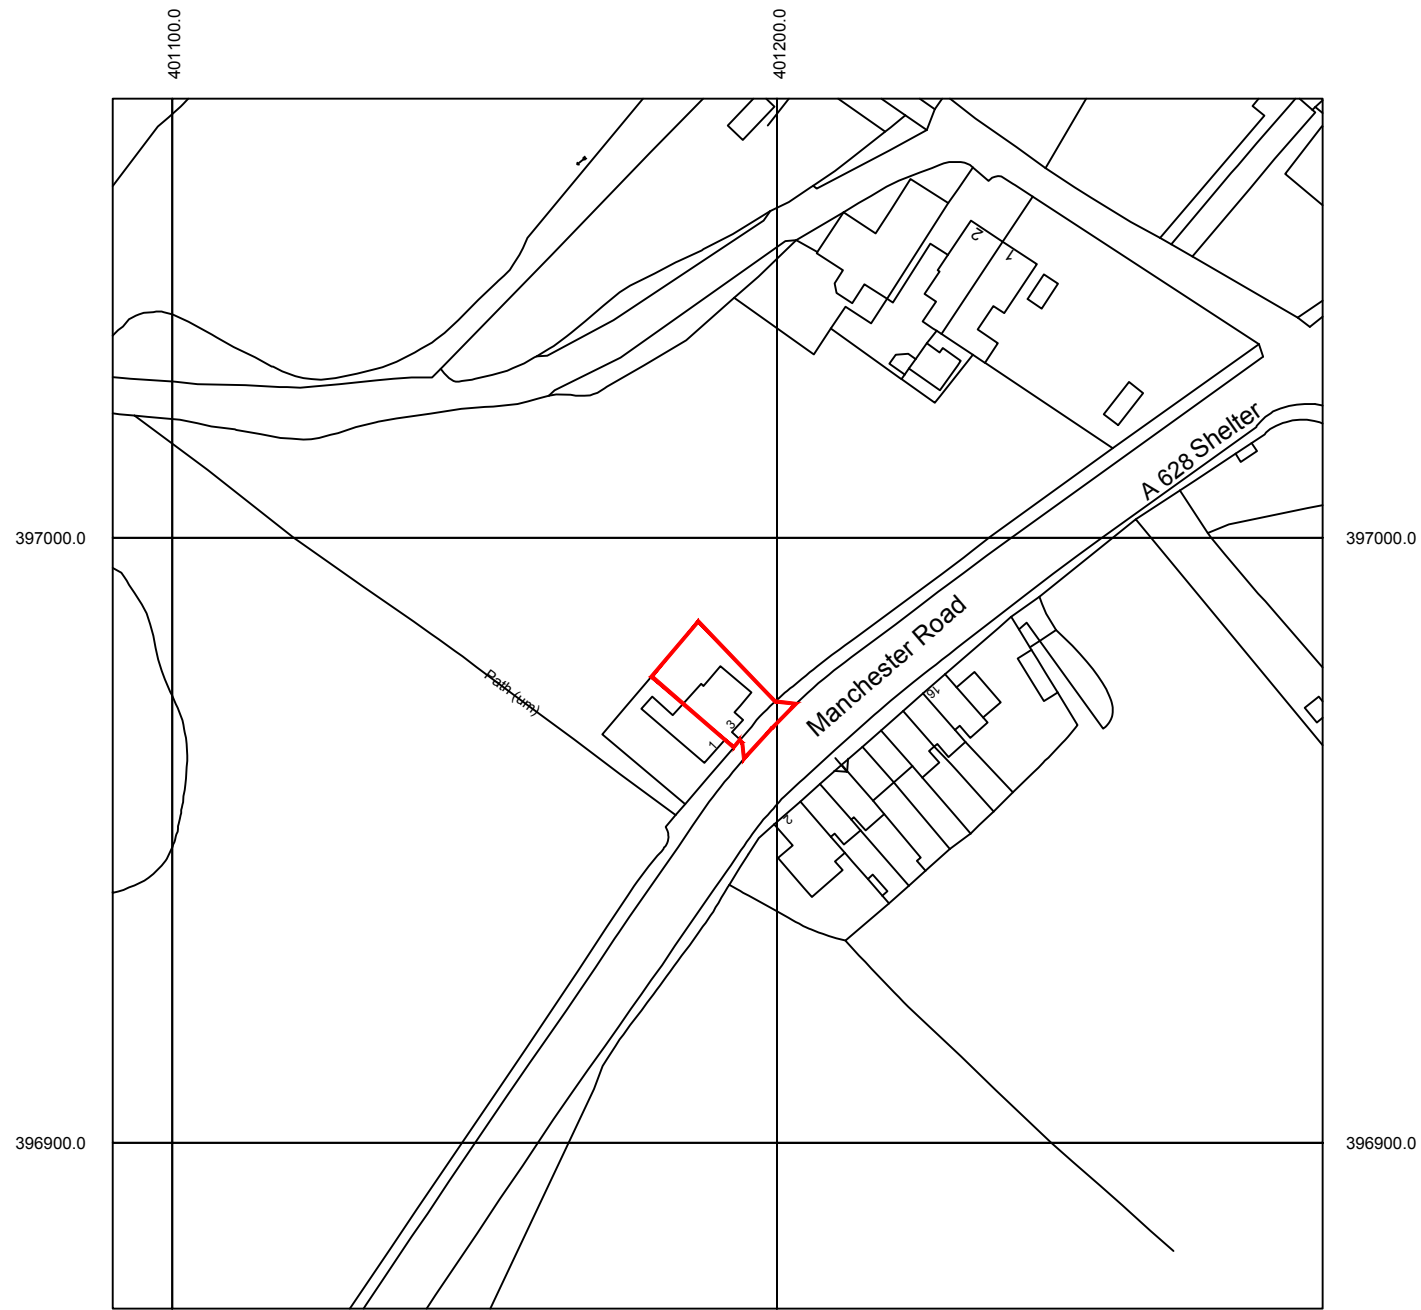


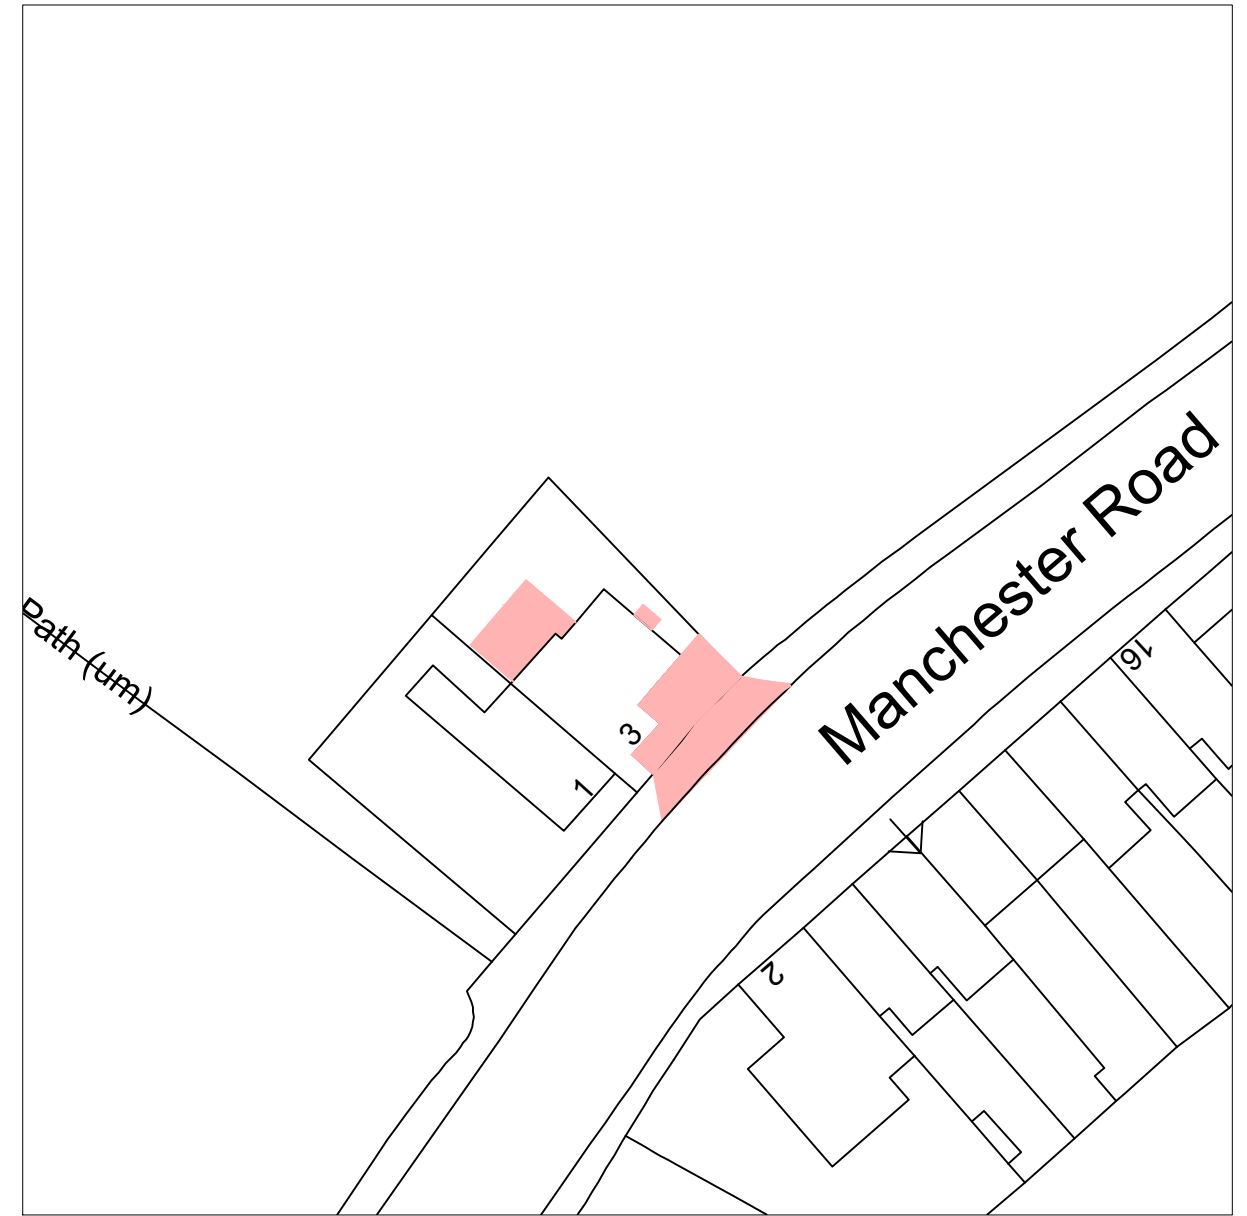

Location Plan
Scale 1:1250

 

Site Plan
Scale 1:500

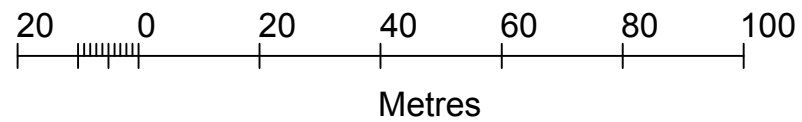

Area of proposal



Red line boundary

Rev A - revised to planning validation team
comments Jan 2024



Address:

Dr Zulfiqar Husain,
3 Manchester Road, Tintwistle, Derbyshire
SK13 1NF

Project:

Proposed conservatory to rear, porch to side
extension and dropped kerb to access drive from
Manchester Road

Title:

Location Plan

Scale: 1:1250 & 1:500 @ A3

Drawn:

C.K.

Date:

January 2025

Project no.:

3310

Drawing no.:

3310-005A

PLANMART LIMITED
9, GEORGE STREET, GLOSSOP,
DERBYSHIRE SK13 8AY.
TEL: 01457 863153