




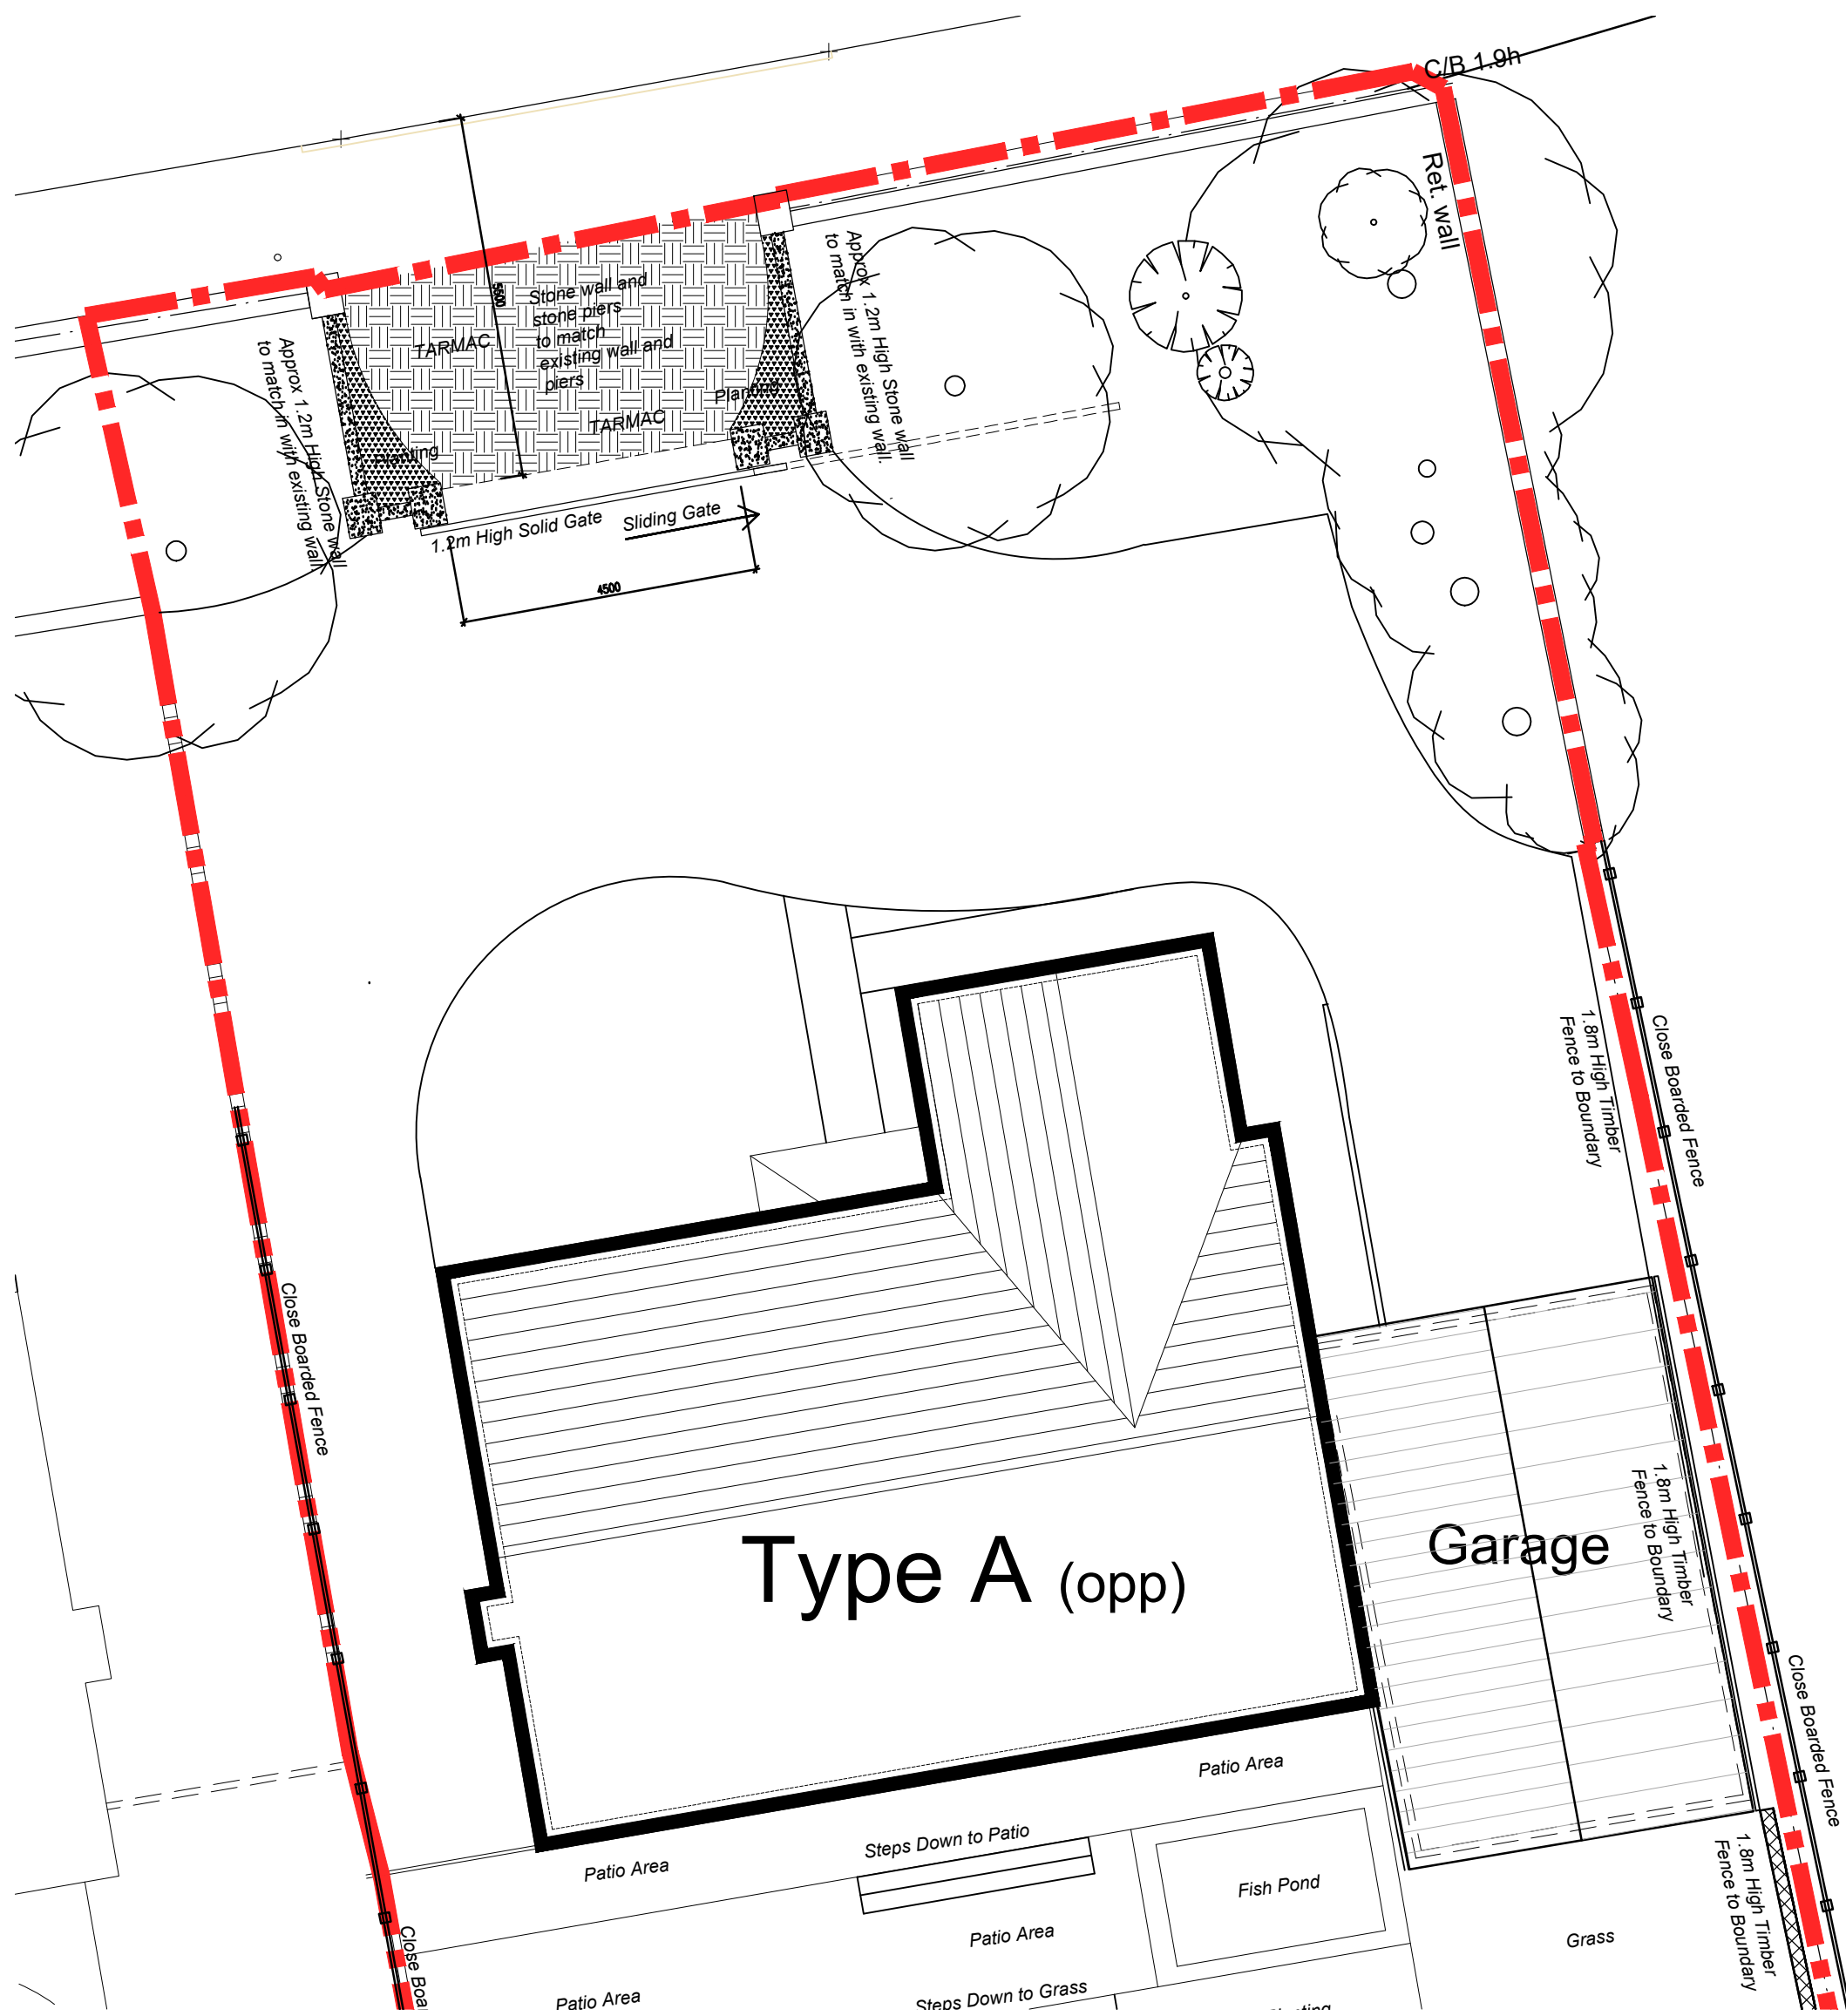

Site Layout with New Garage Position (1:100@A1)

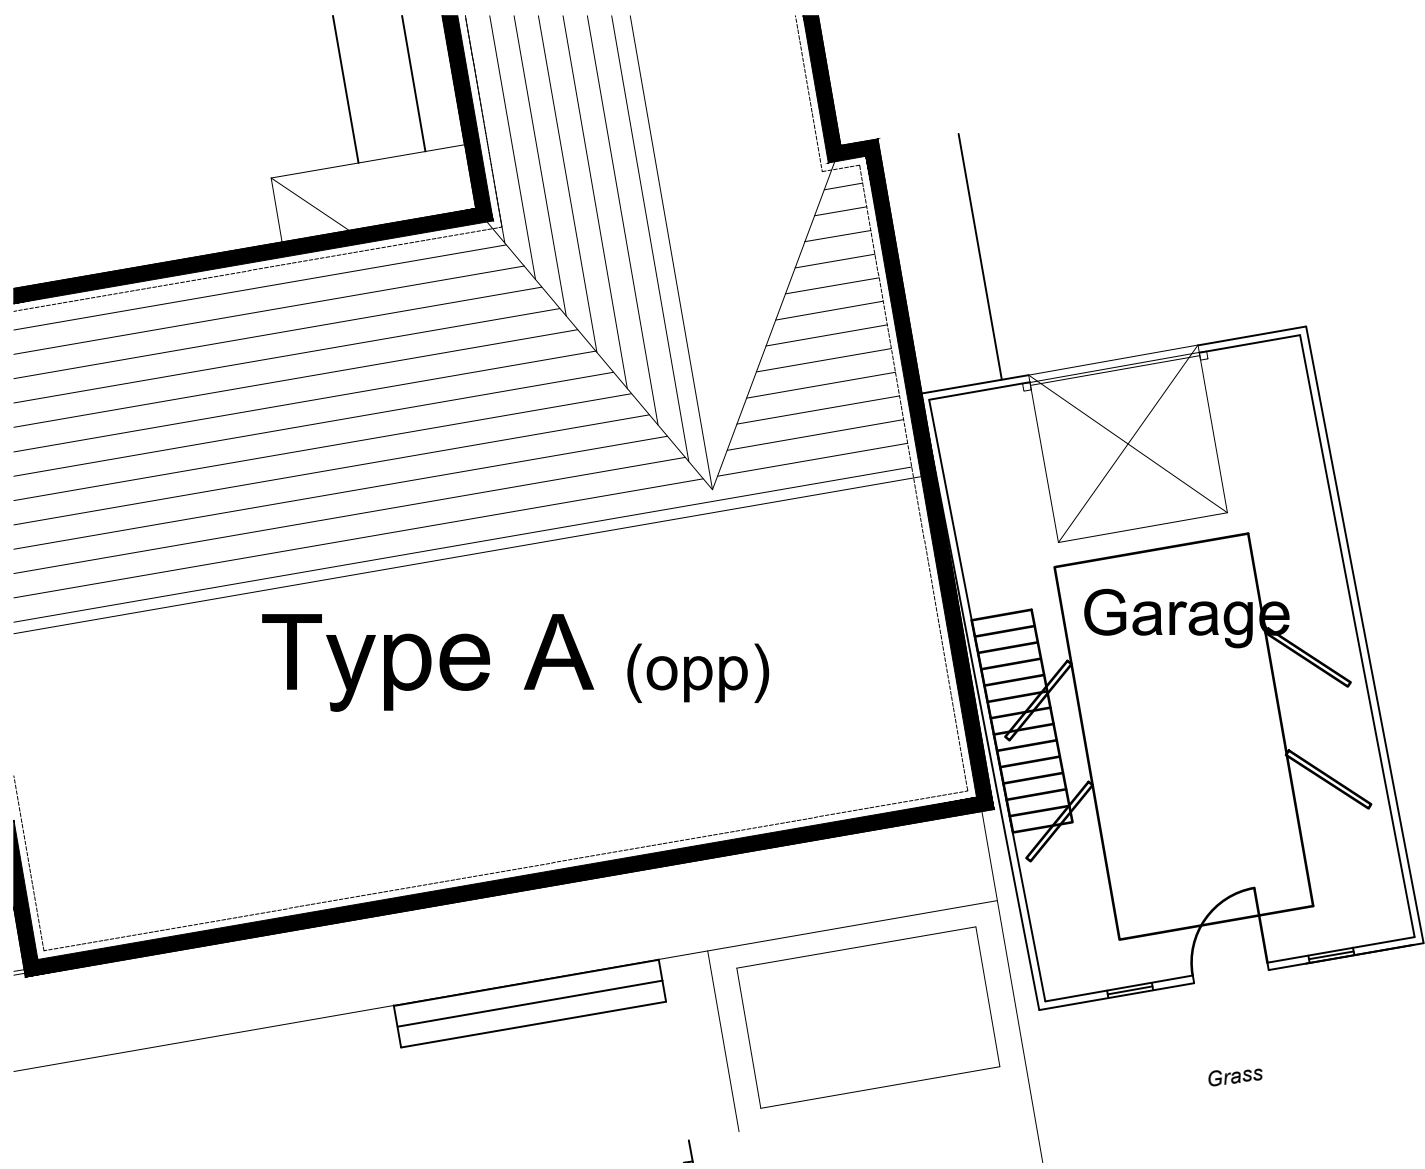

Garage Ground Floor Plan(1:100@A1)

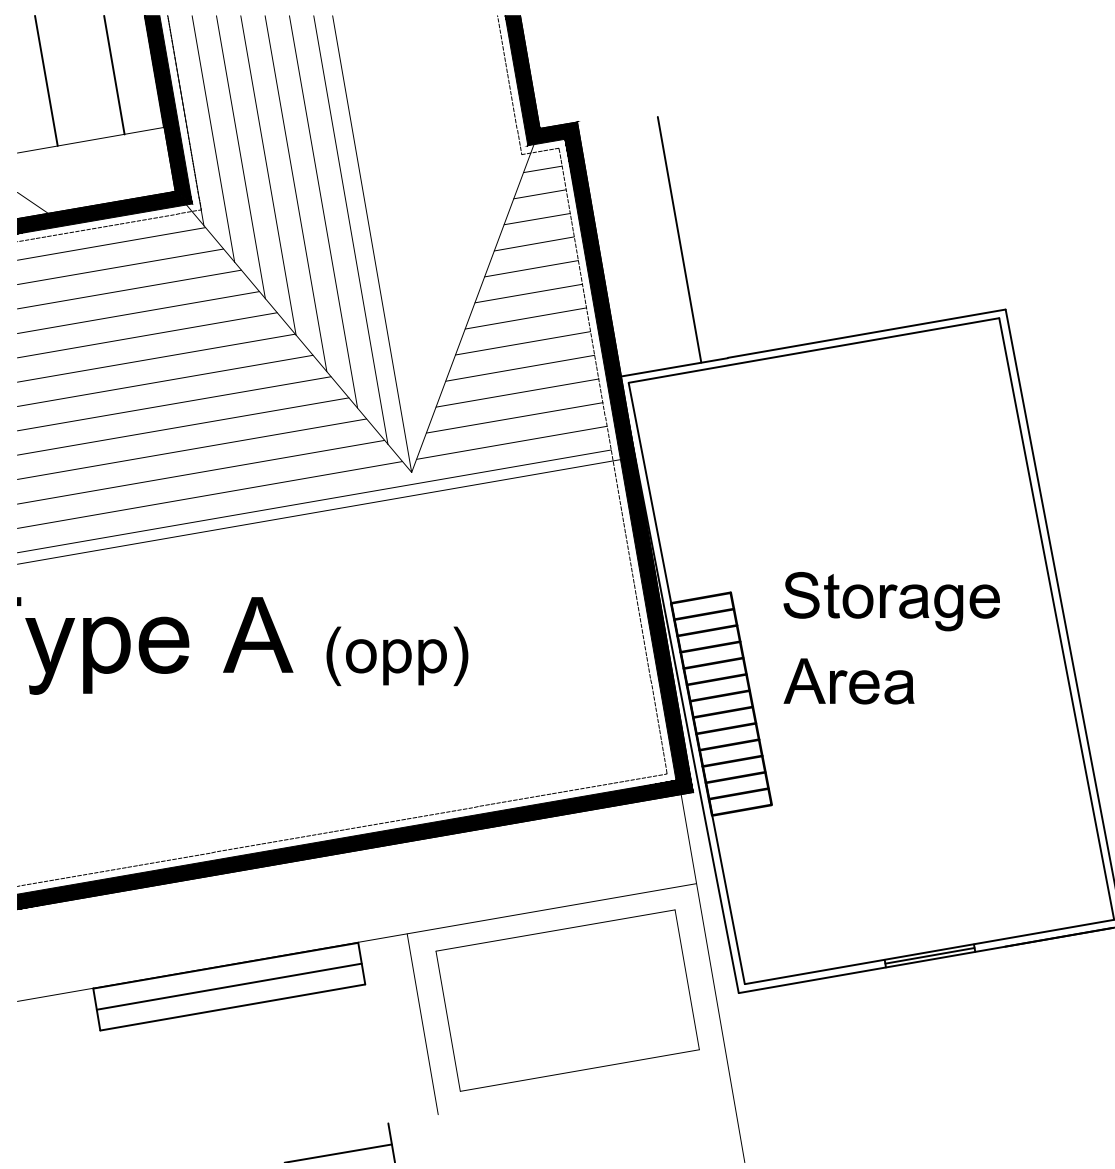

Garage Upper Floor Plan(1:100@A1)




Front Elevation (1:100@A1)



Rear Elevation (1:100@A1)




Side Elevation (1:100@A1)

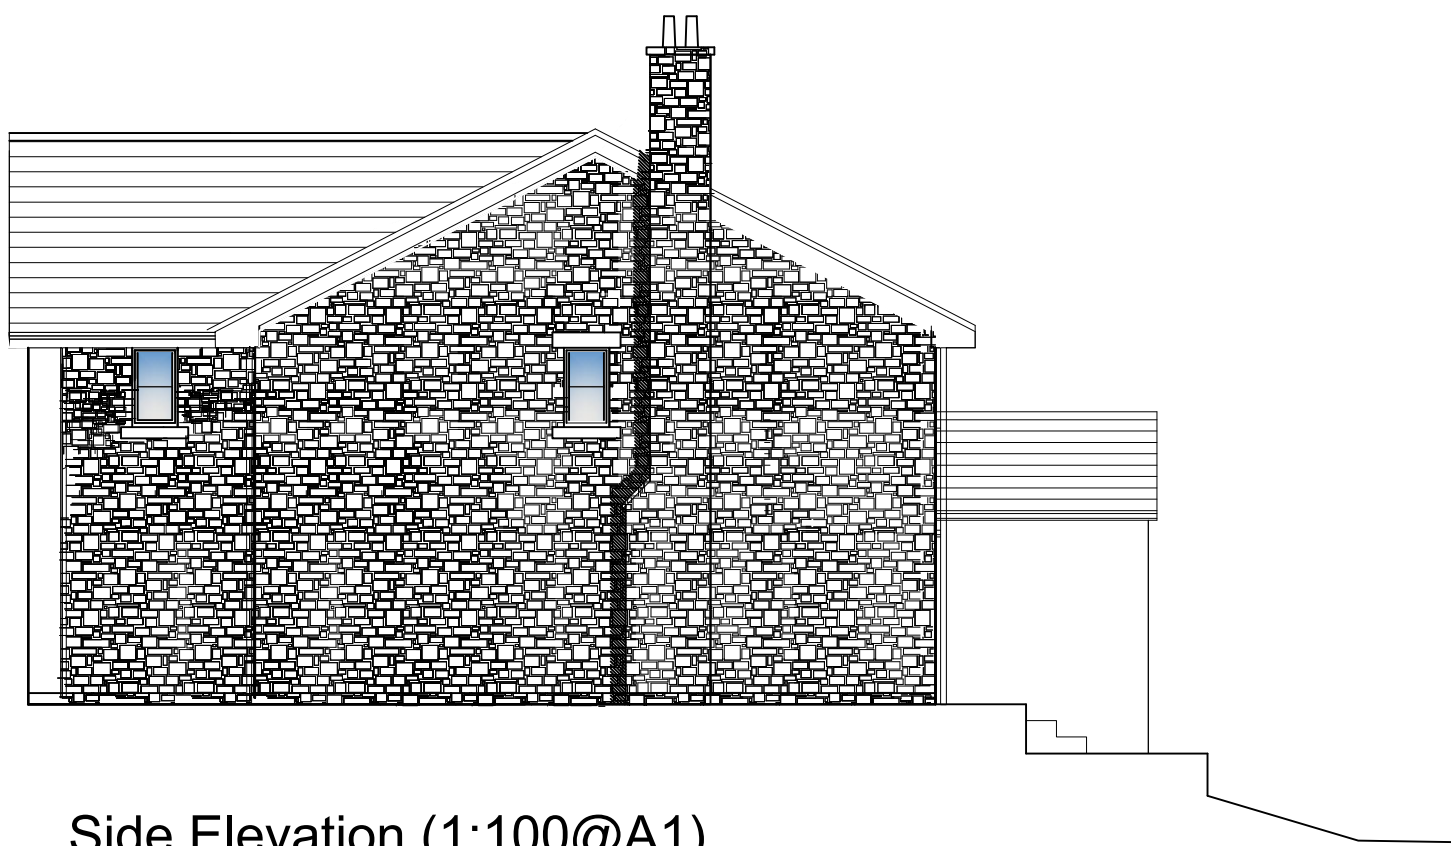

Side Elevation (1:100@A1)

revision	date	details

SCALE 1 : 100 0m 1m 2m 4m 6m 8m 10m
 SCALE 1 : 1 0m 10mm 20mm 40mm 60mm 80mm 100mm
 SCALE 1 : 50 0m 1m 2m 3m 4m 5m
 SCALE 1 : 1 0m 10mm 20mm 40mm 60mm 80mm 100mm

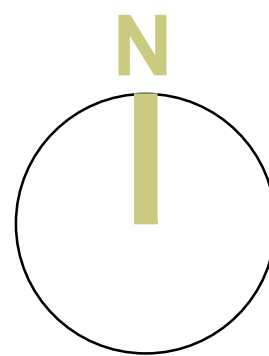

Job
 33 St Johns Road
 Buxton

Drawing Title
 Site Layout with Garage
 Client
 Mrs Robinson
 Date
 Oct 2020

Scale
 1/100/50@A1
 Drawing No.
 T299 004 Rev D