






FRONT ELEVATION 1:50

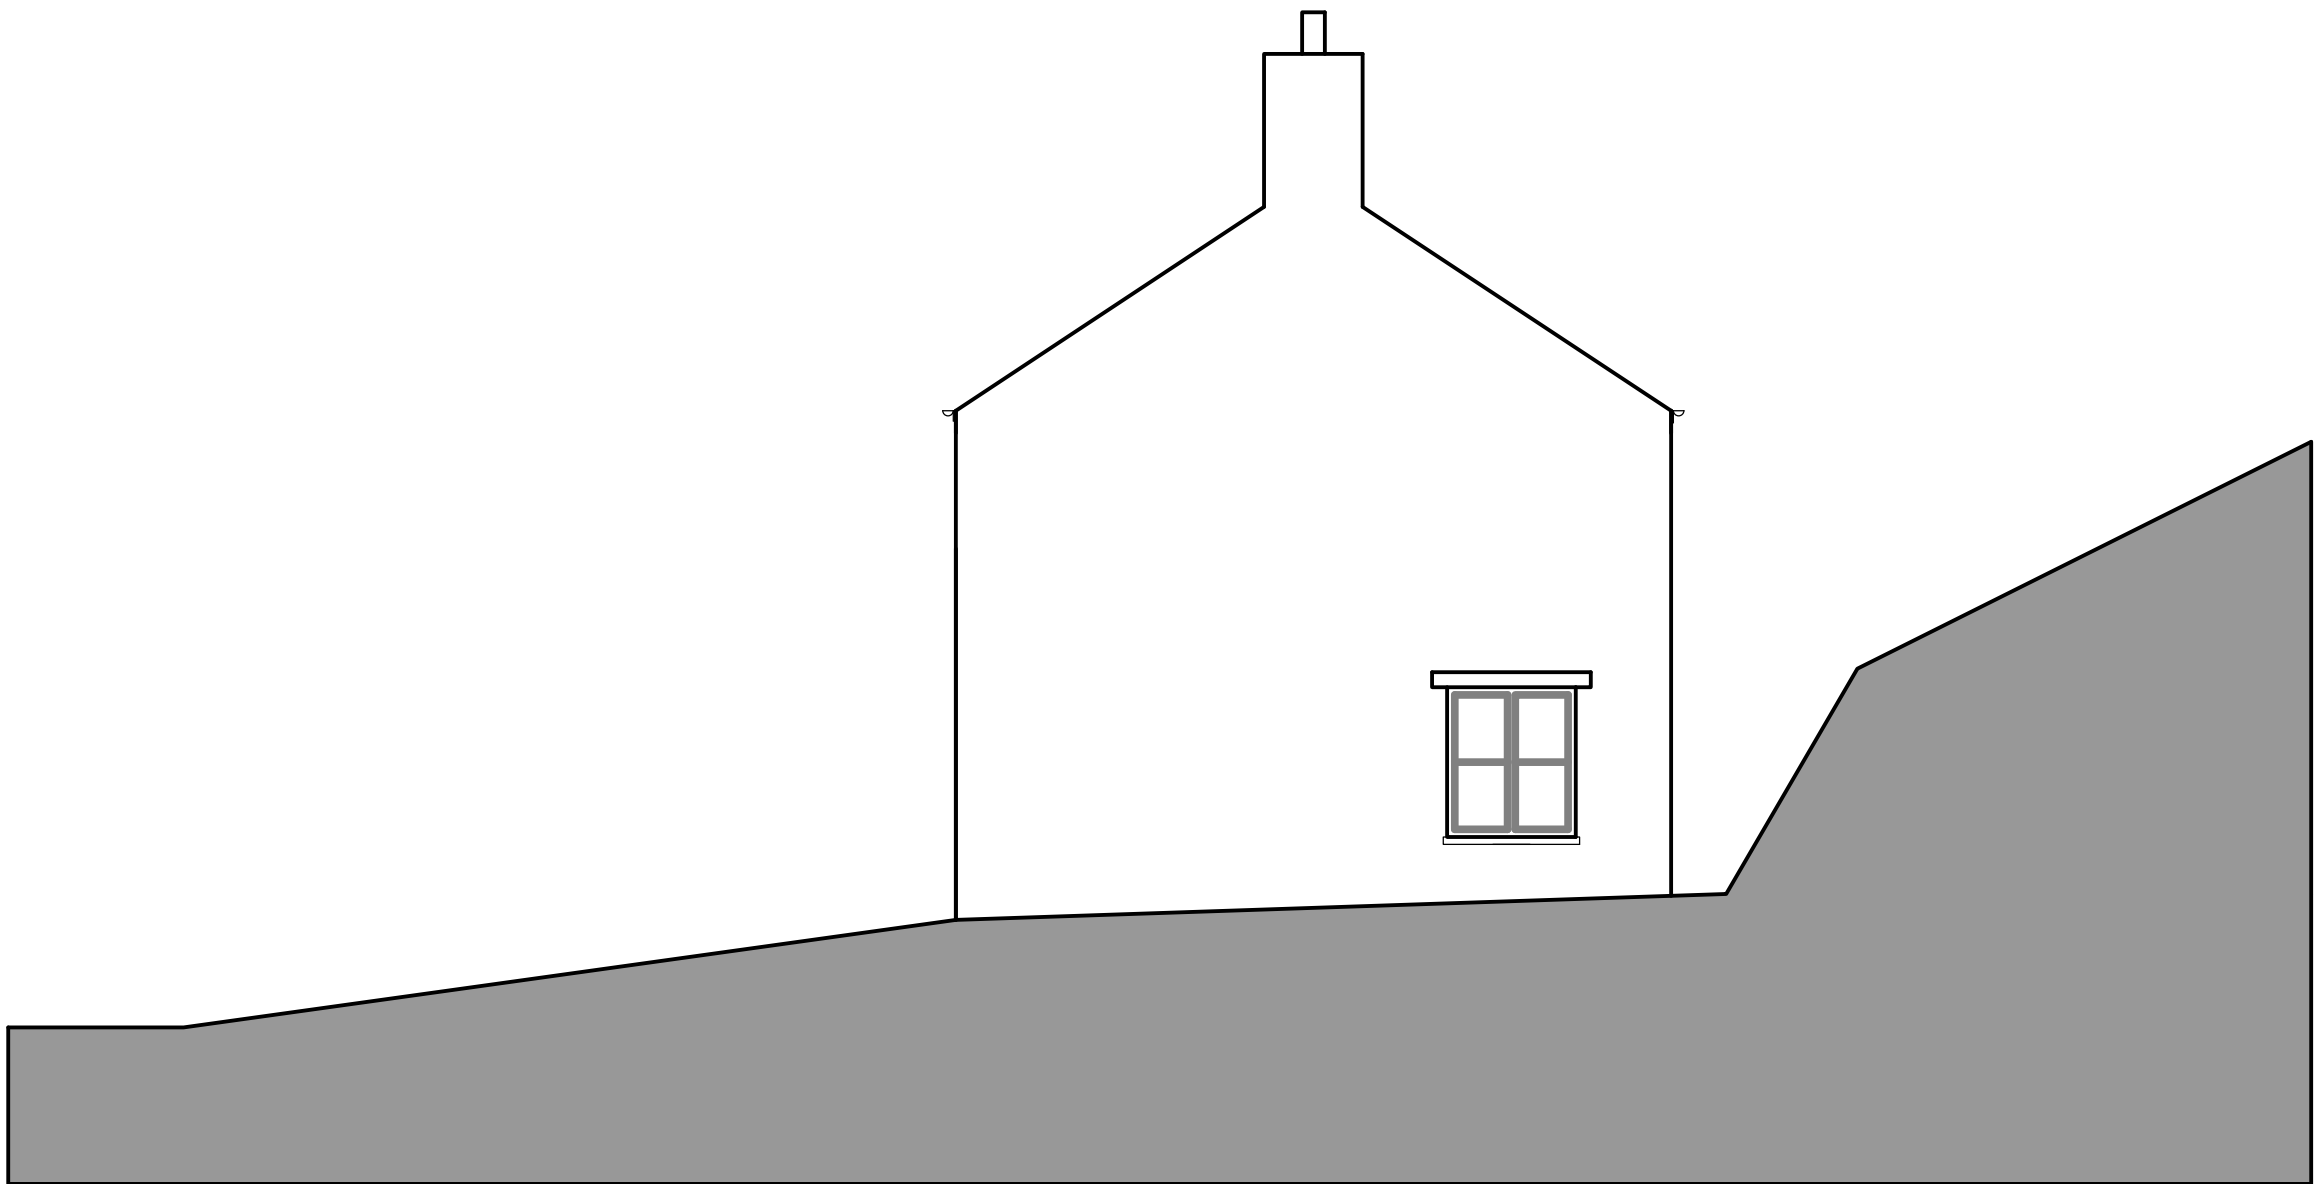


SIDE ELEVATION 1:50

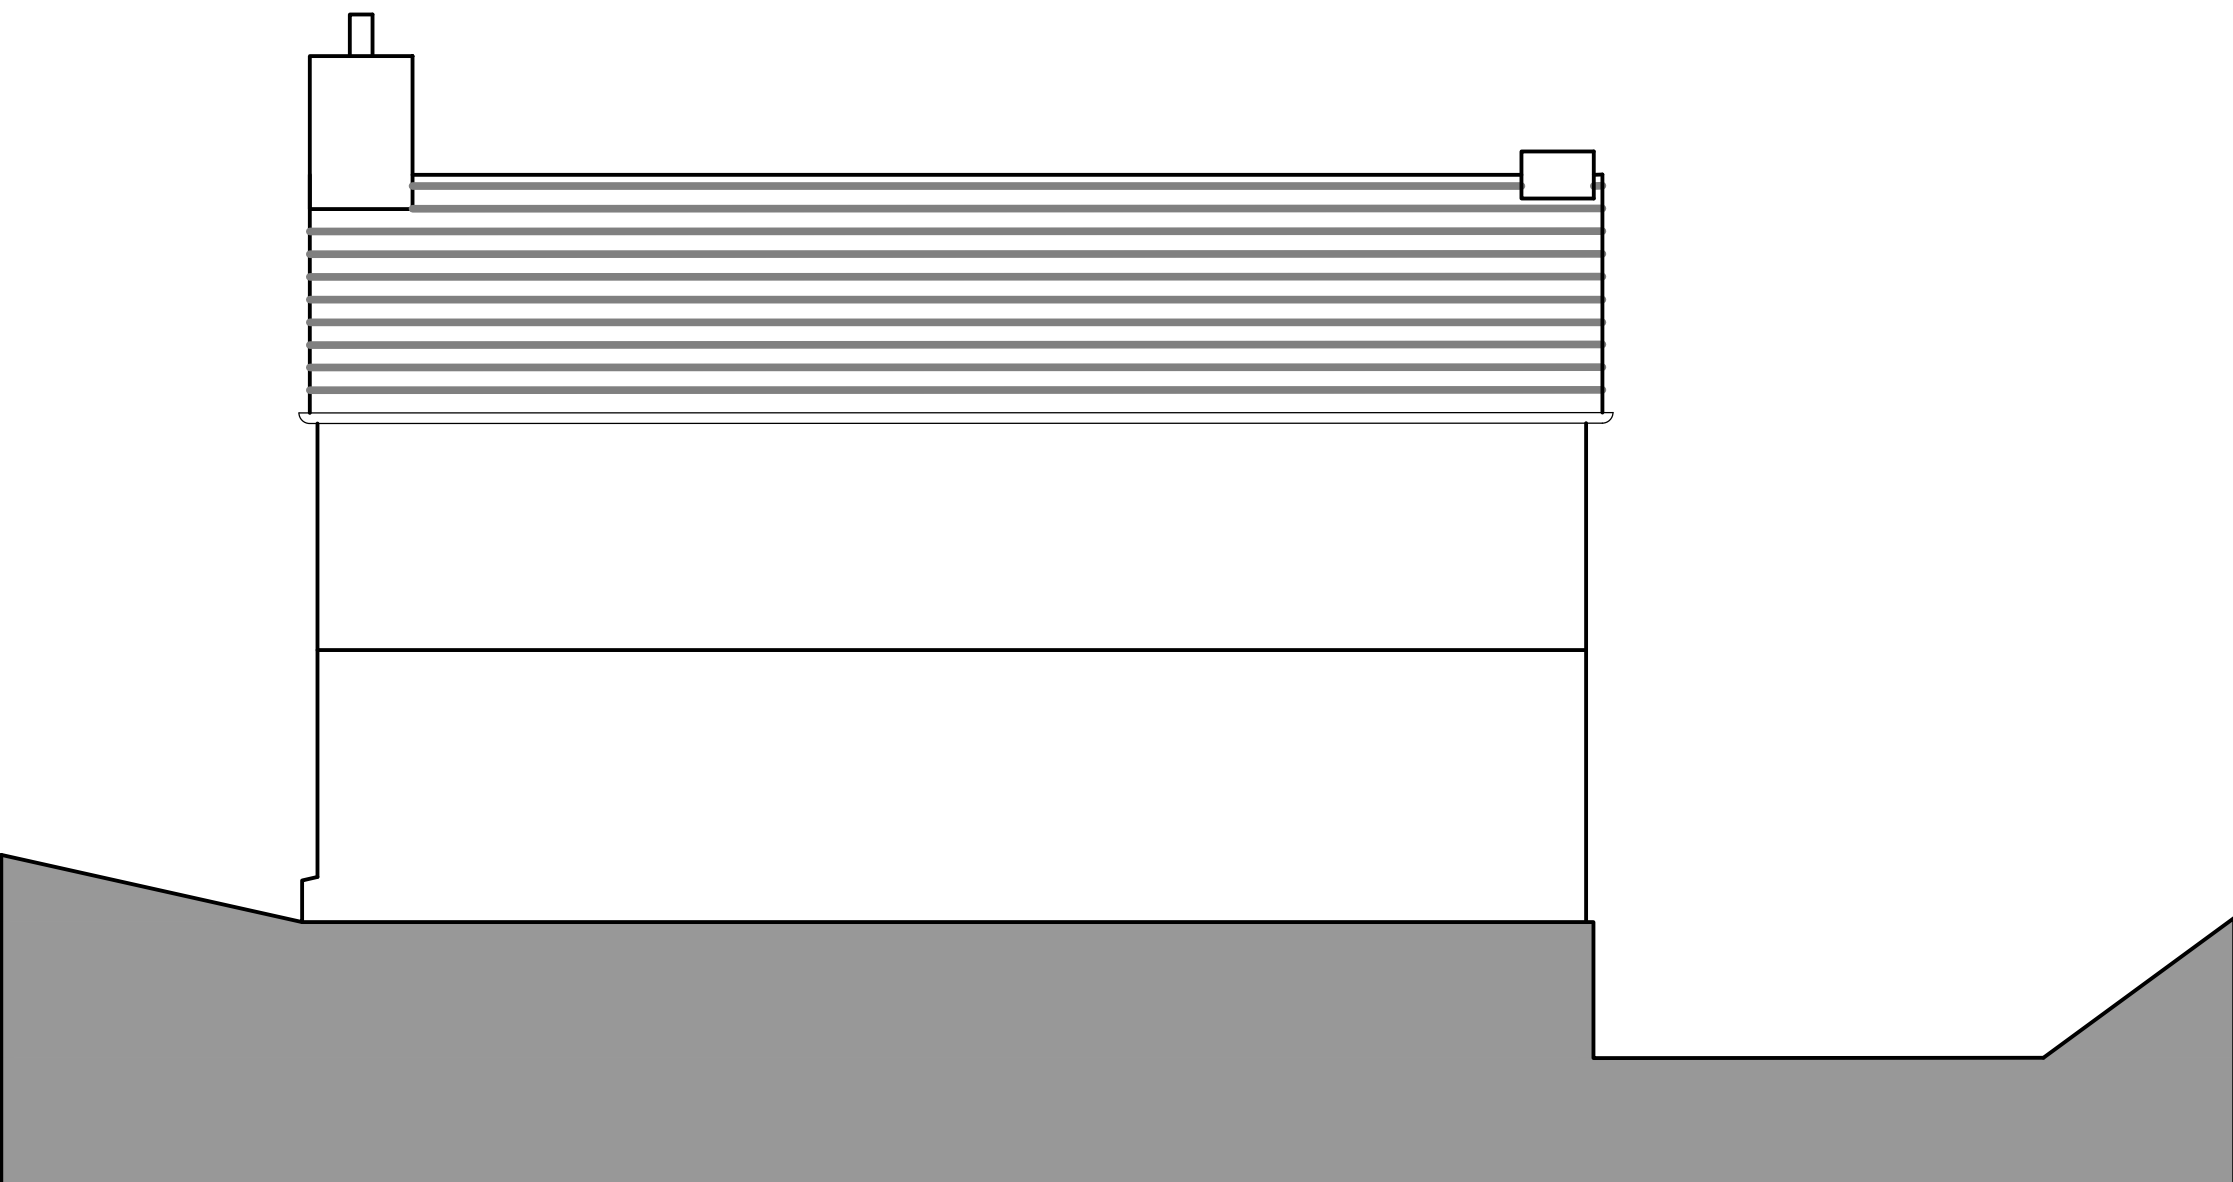


REAR ELEVATION 1:50

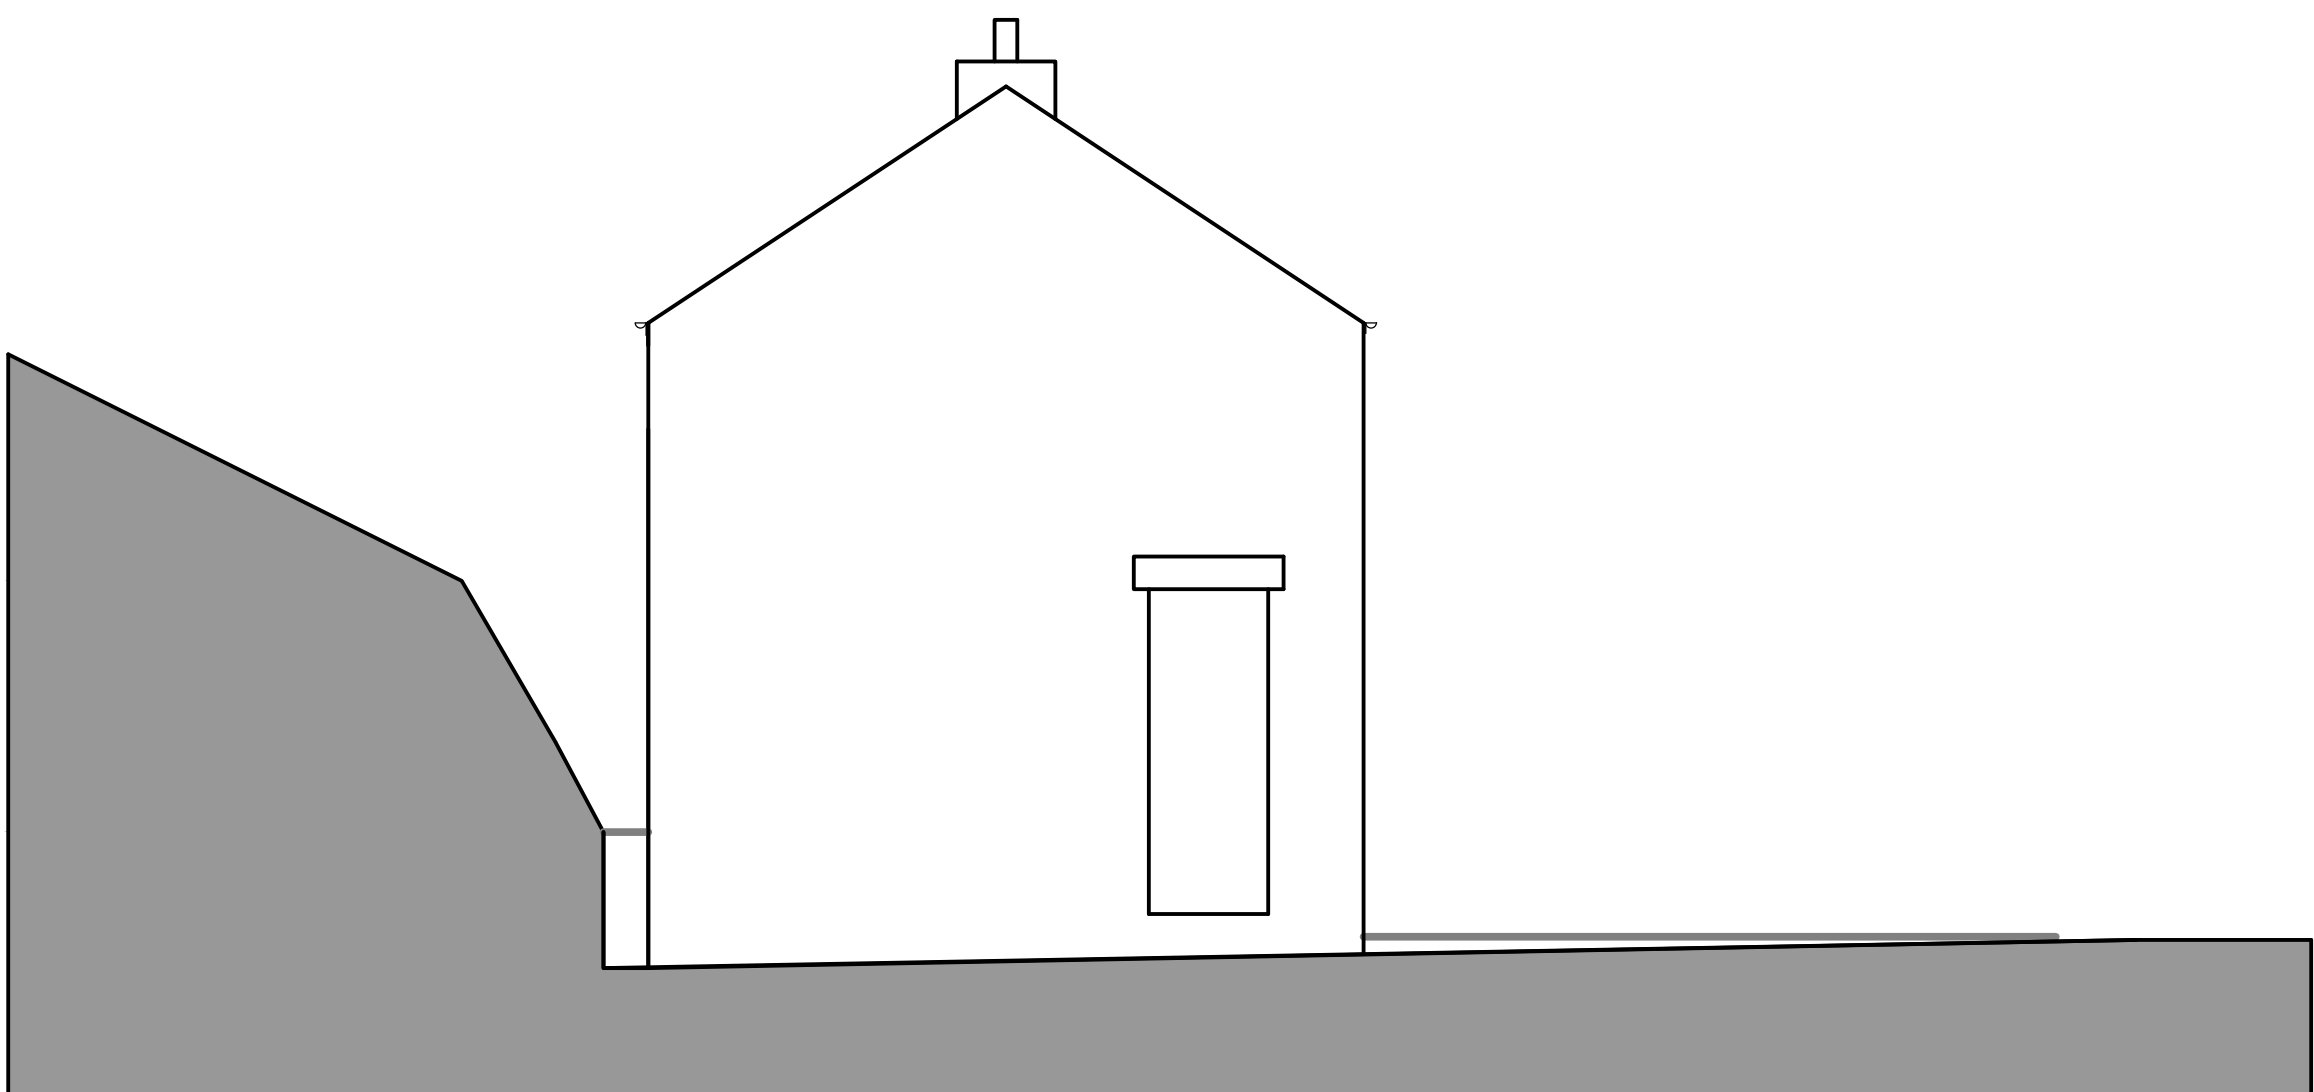

SIDE ELEVATION 1:50

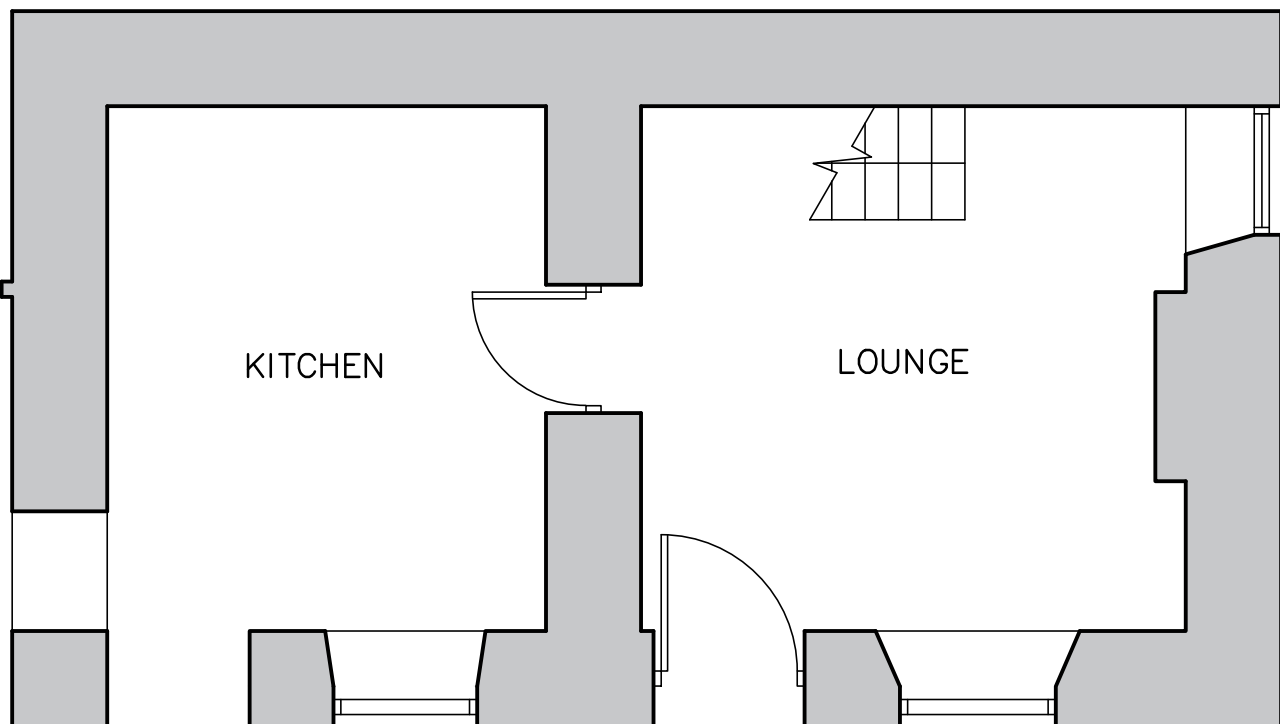

GROUND FLOOR 1:50

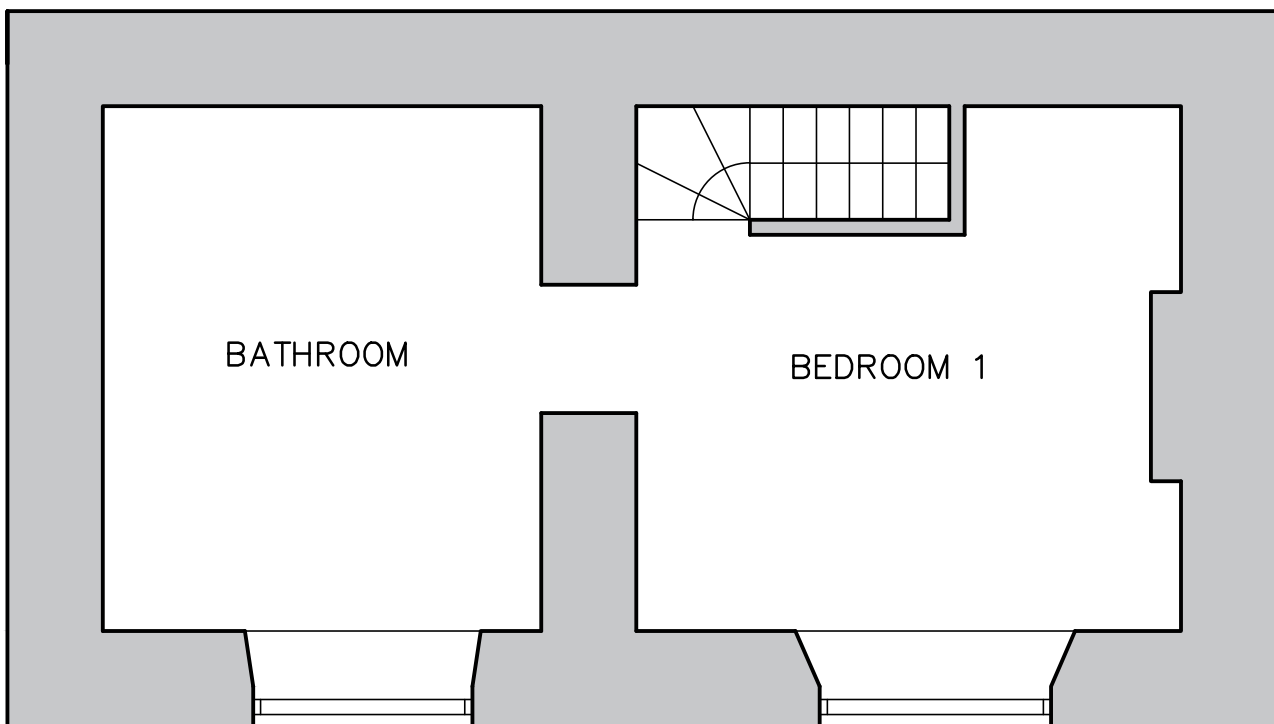

FIRST FLOOR 1:50

Rev.	Date	Info

ba

architects

beeston aspinall architects

Architects and Building Consultants

The Studio, Fir Tree Farm, Fir Tree Lane, Chorley,
Cheshire, CW5 8JX

Tel: 01270 524896 Email: info@ba-architects.co.uk
Web: www.ba-architects.co.uk

Client Vincent Lydon		
Project Replacement Dwelling at 54 Leek Road, Buxton		
Scale/Sheet Size 1:100 • A1	Drawn J.Bentley	Date Aug 2024
Drawing Title Existing Plans and Elevations		
Drawing Number 2654.P101		Revision
This drawing is copyright. Figured dimensions are to be followed. Any discrepancy must be reported to the Designer immediately and before proceeding.		