


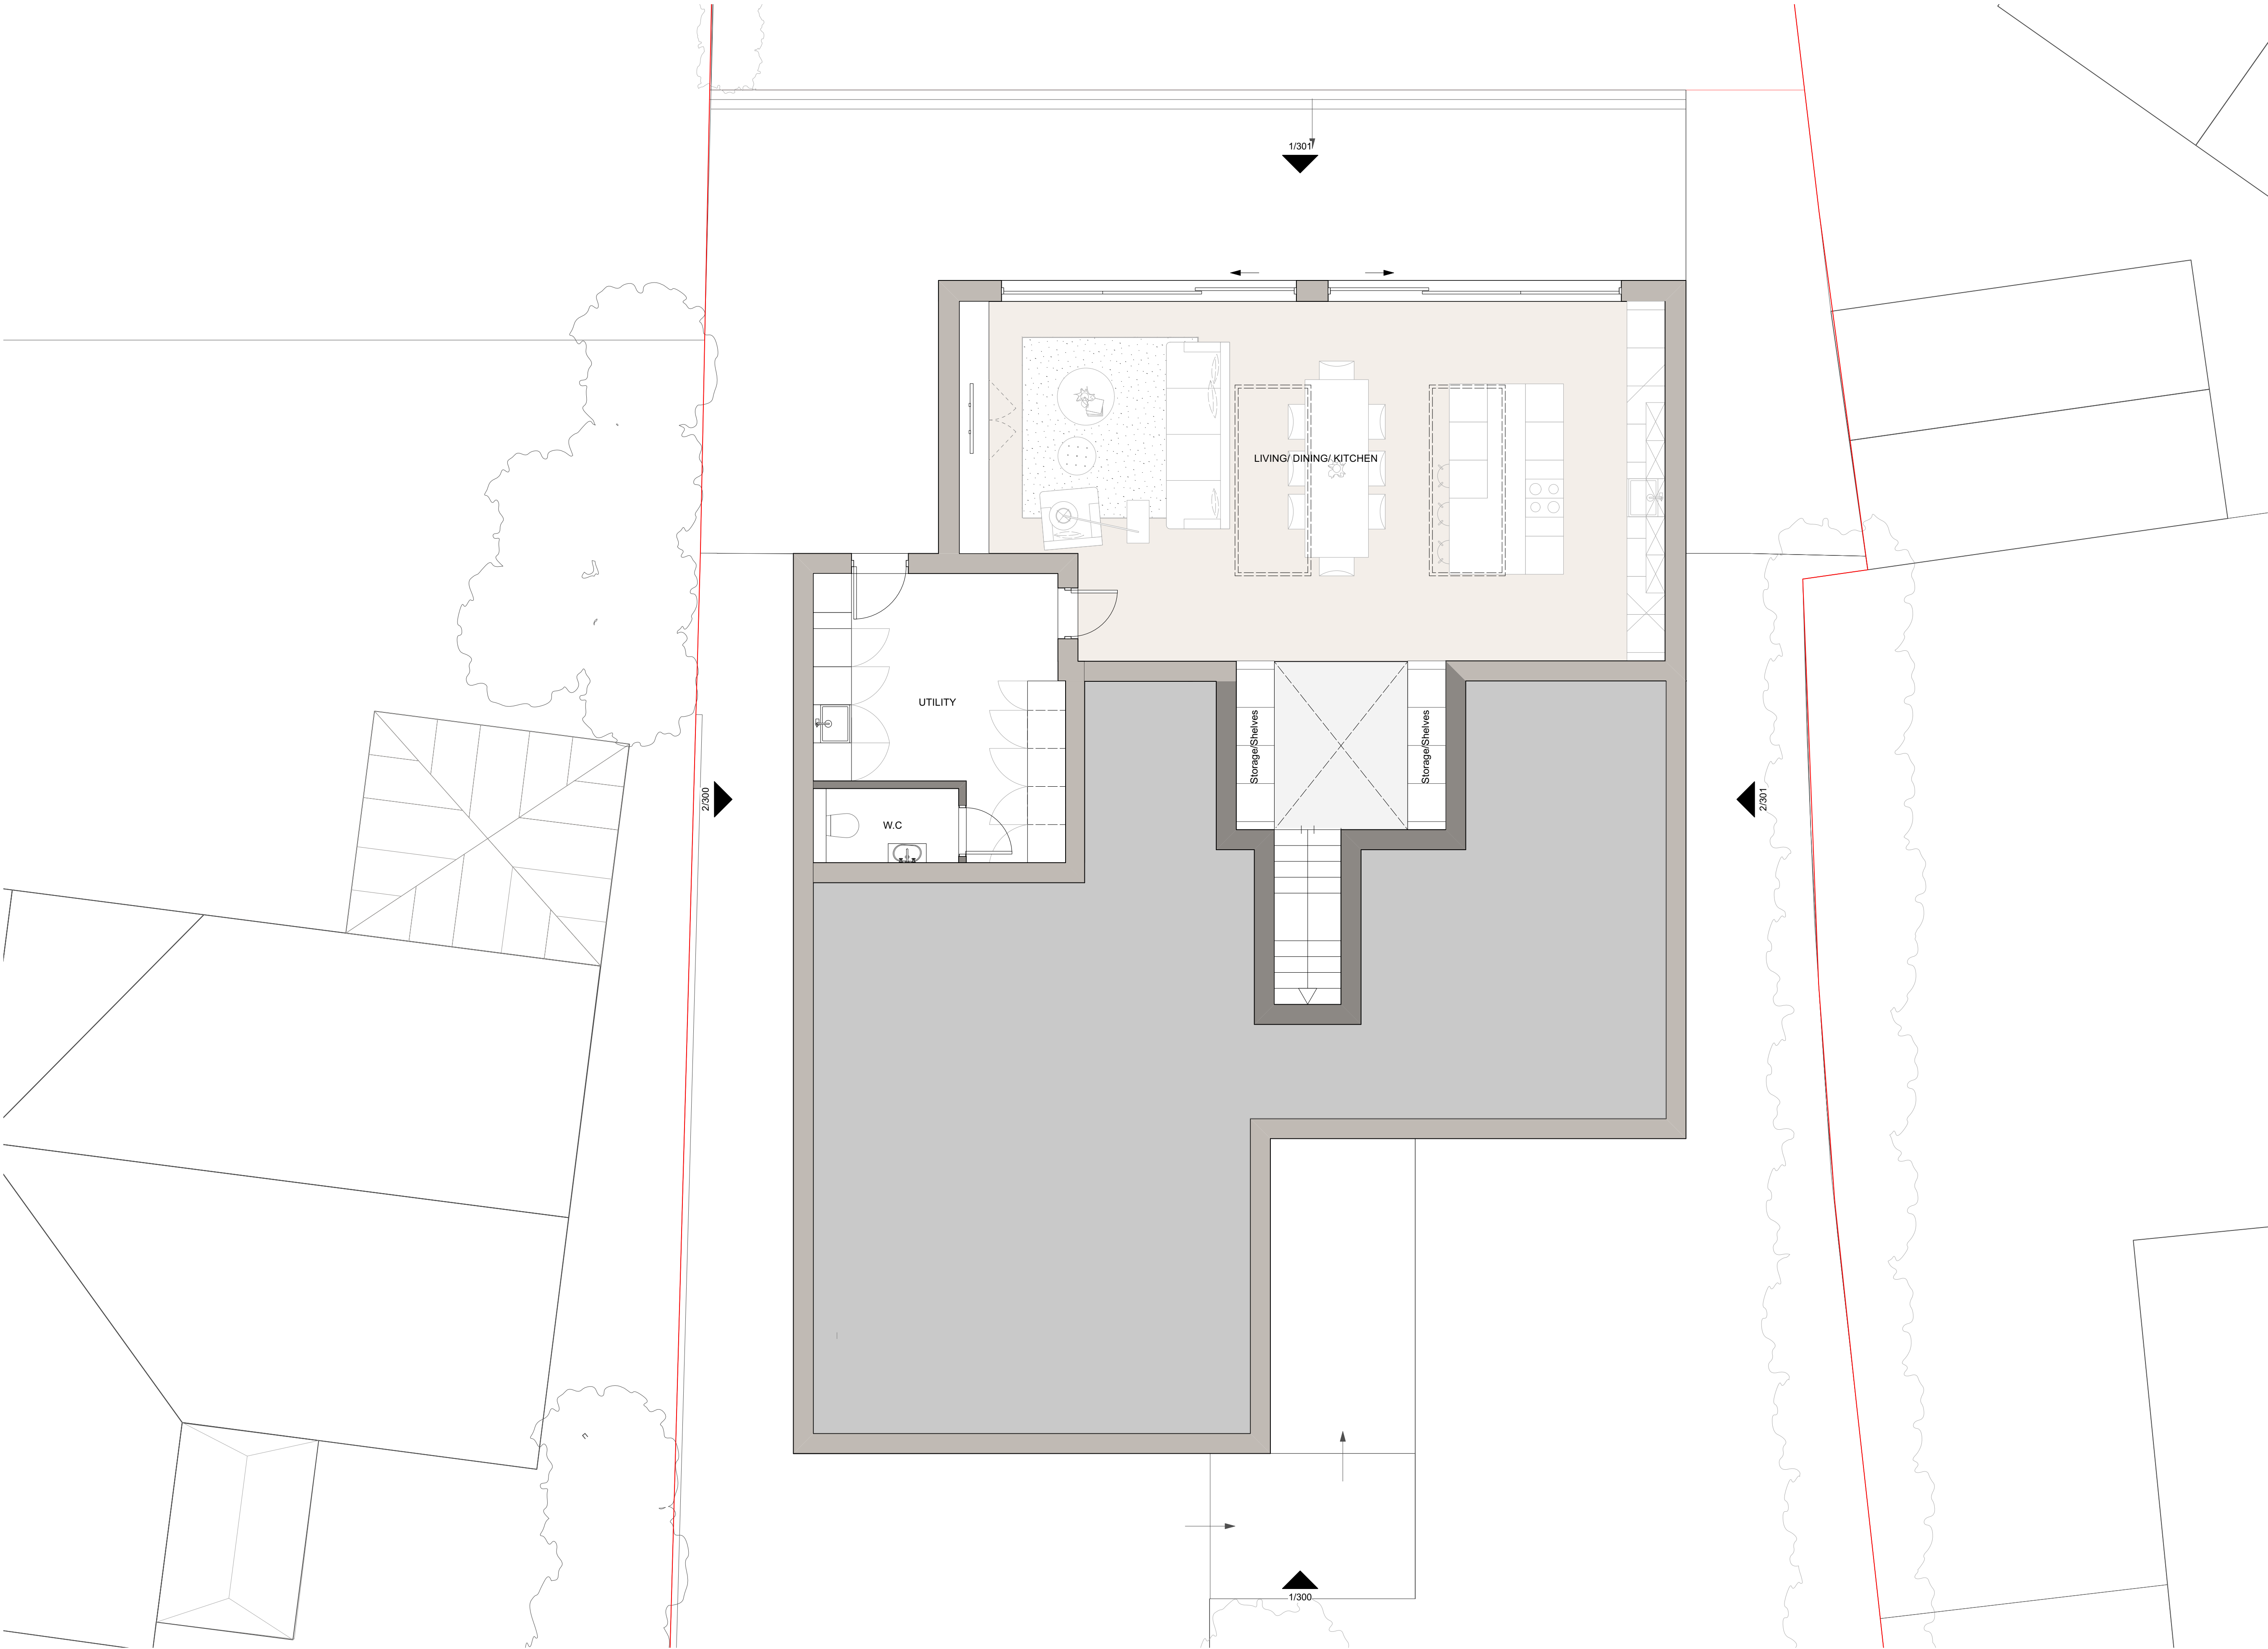


© Copyright
Define Architects Ltd

A1

0 1 2 M

1:50 @ A1

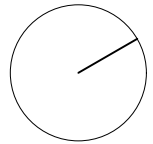

NOTES:

All dimensions to be checked on site.
Drawing to be read with all relevant Architectural, Interiors, Structural, M&E, Drainage, Public Health, Landscape, Civils and Interiors drawings and specifications. Any discrepancies between consultant's drawings to be reported to the Architect before any work commences.
The Contractor's attention is drawn to the Health & Safety matters identified in the Health & Safety plan as being potentially hazardous.
These items should not be considered as a full and final list.
The Work Package Contractor's normal Health & Safety obligations still apply when undertaking constructional operations both on and off site.
Define Architects take no responsibility for the location of legal boundaries indicated on this drawing and advise a separate drawing be completed by a specialist surveyor in order to establish exact boundaries.
DWG files provided for information only. Refer to PDF record.
The copyright of this drawing is held by Define Architects Ltd. Not to be used for any purpose without consent.

SITE APPLICATION BOUNDARY

Proposed
Existing
Demolished

DEFINEARCHITECTS.CO.UK

Unit 2E, Beehive Mill
Jersey Street, Manchester
M4 6JG
+44 (0)161 528 9492
mail@definearchitects.co.uk

define /

PROJECT
44a Marple Road,
Charlesworth

DRAWING TITLE
Proposed Lower Floor Plan

REV	DATE	NOTES
P01	01/02/2025	ISSUED FOR PLANNING

DRAWN BY
EP

CHECKED BY
GW

JOB NO.
064

STATUS
PLANNING

DRAWING NO.
064_PLN_201

REV
P01

1 Proposed Lower Ground Floor Plan
Scale: 1:50