




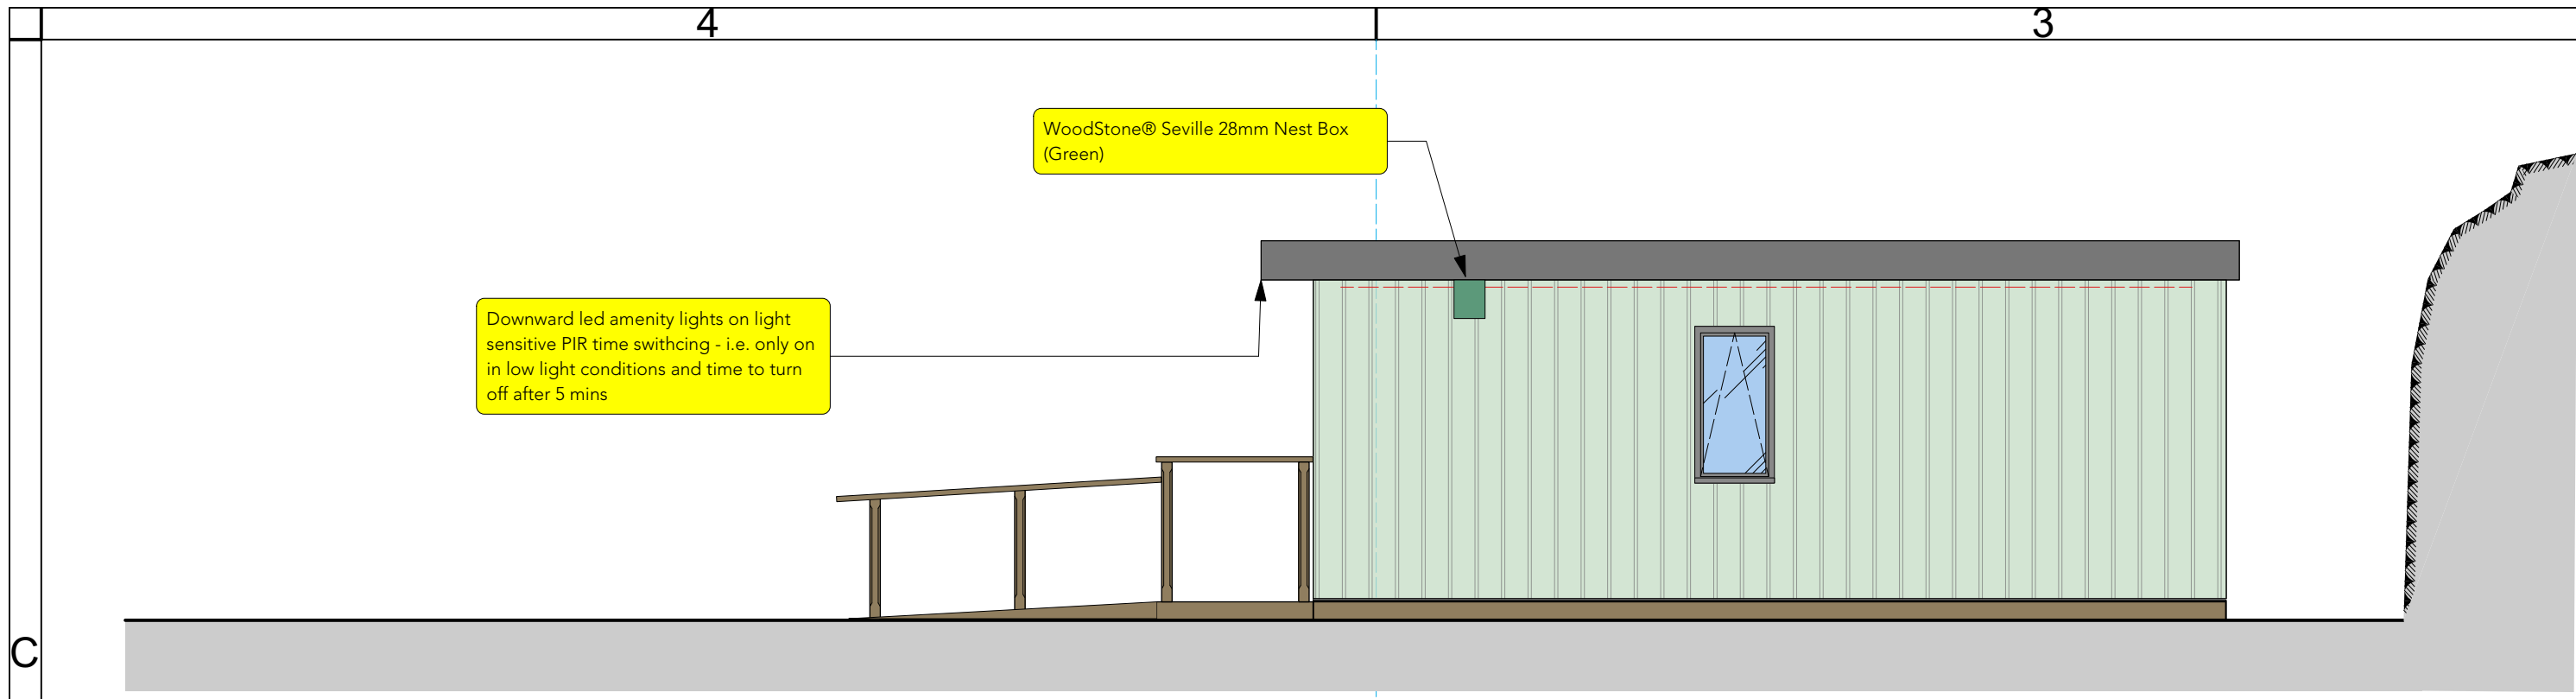


West Elevation

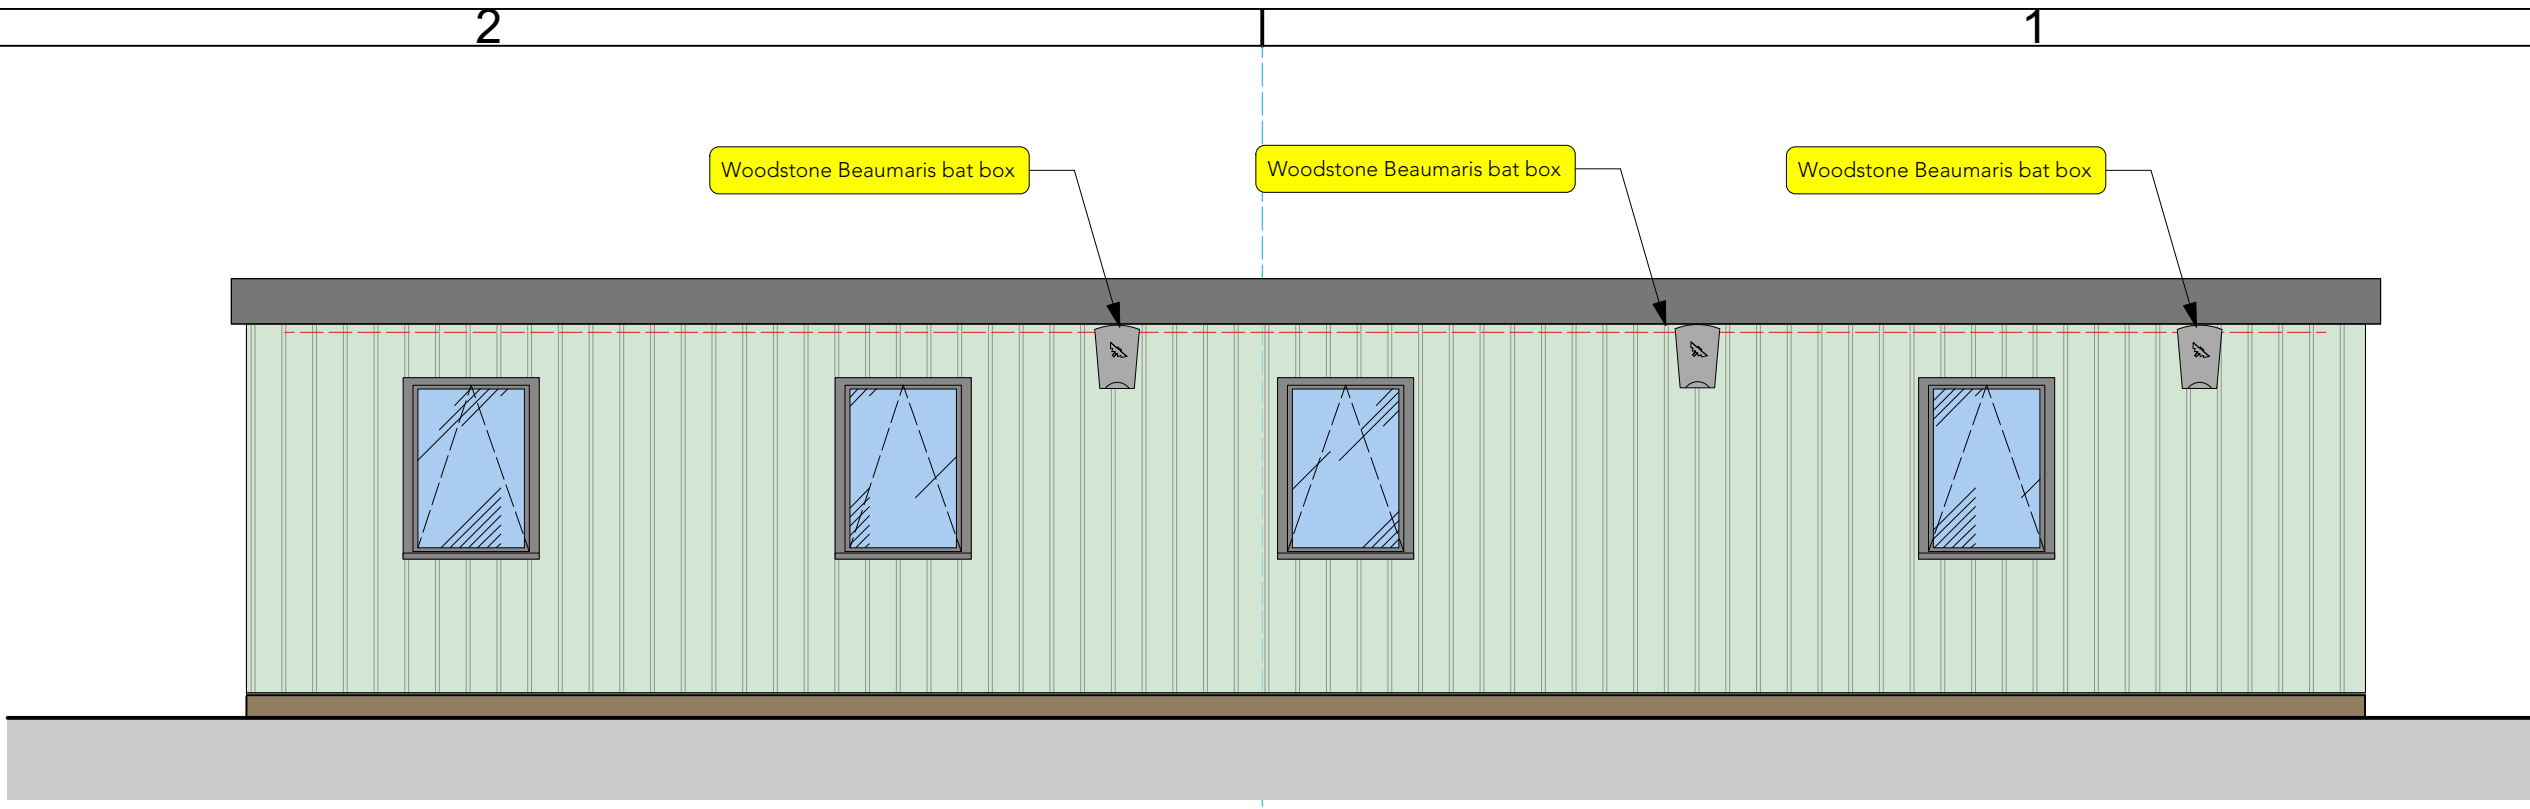


South elevation

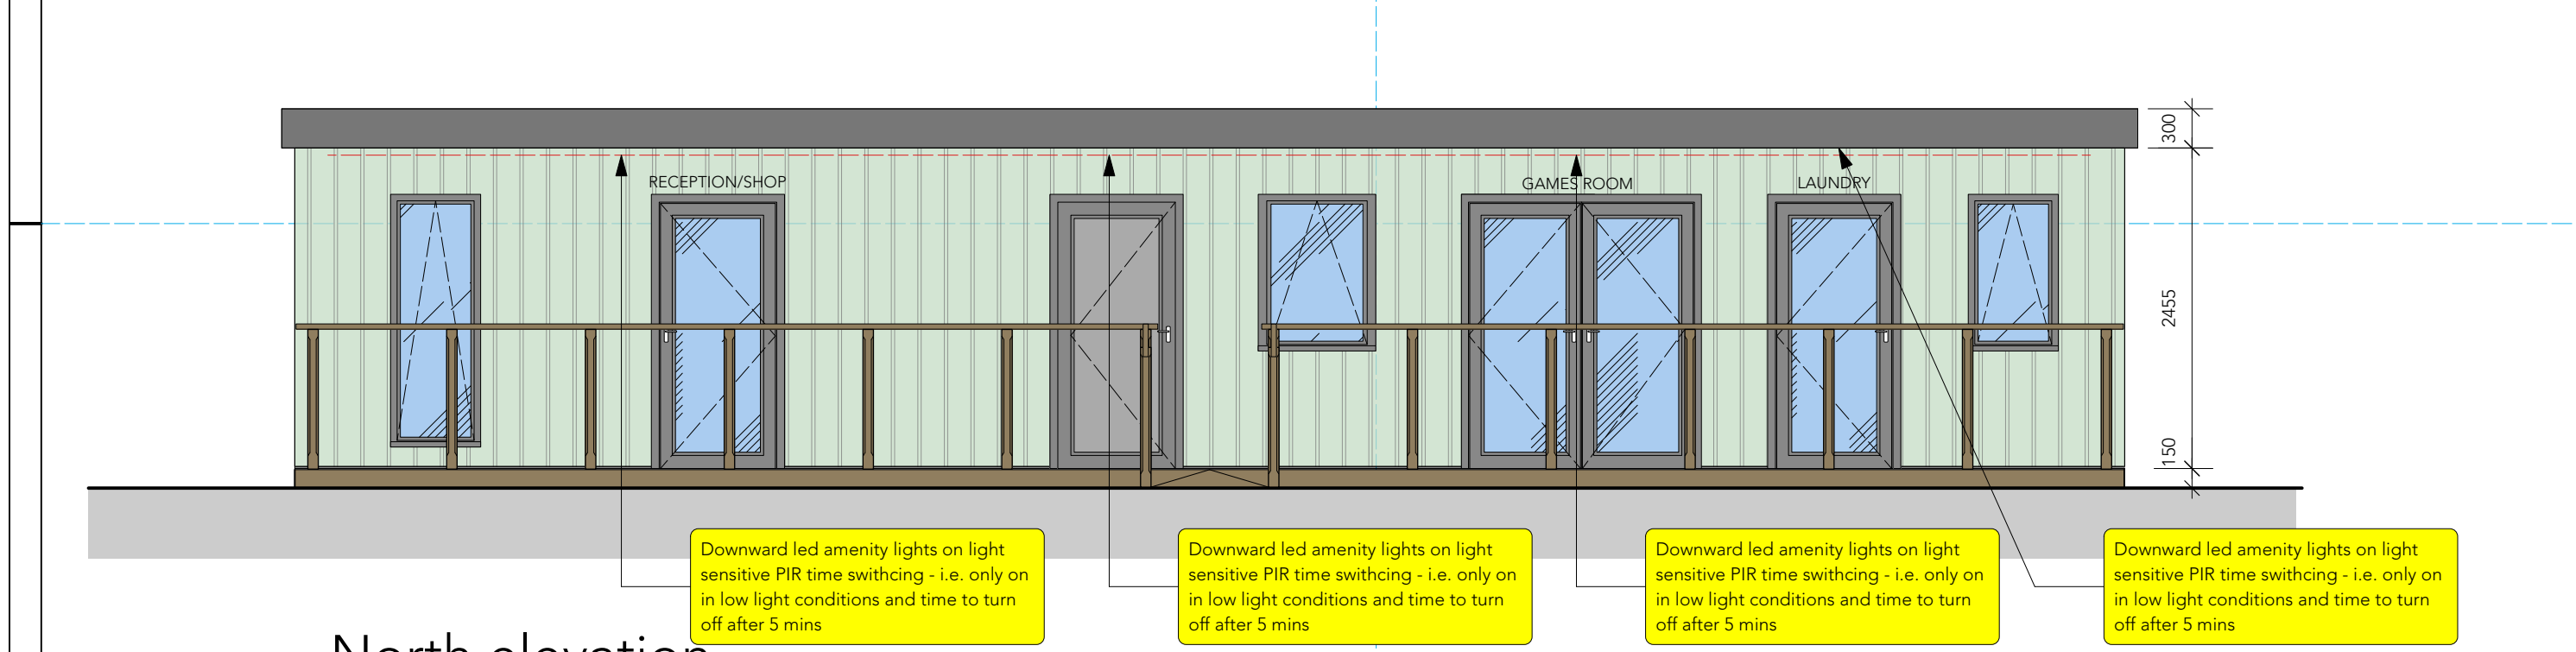


North elevation

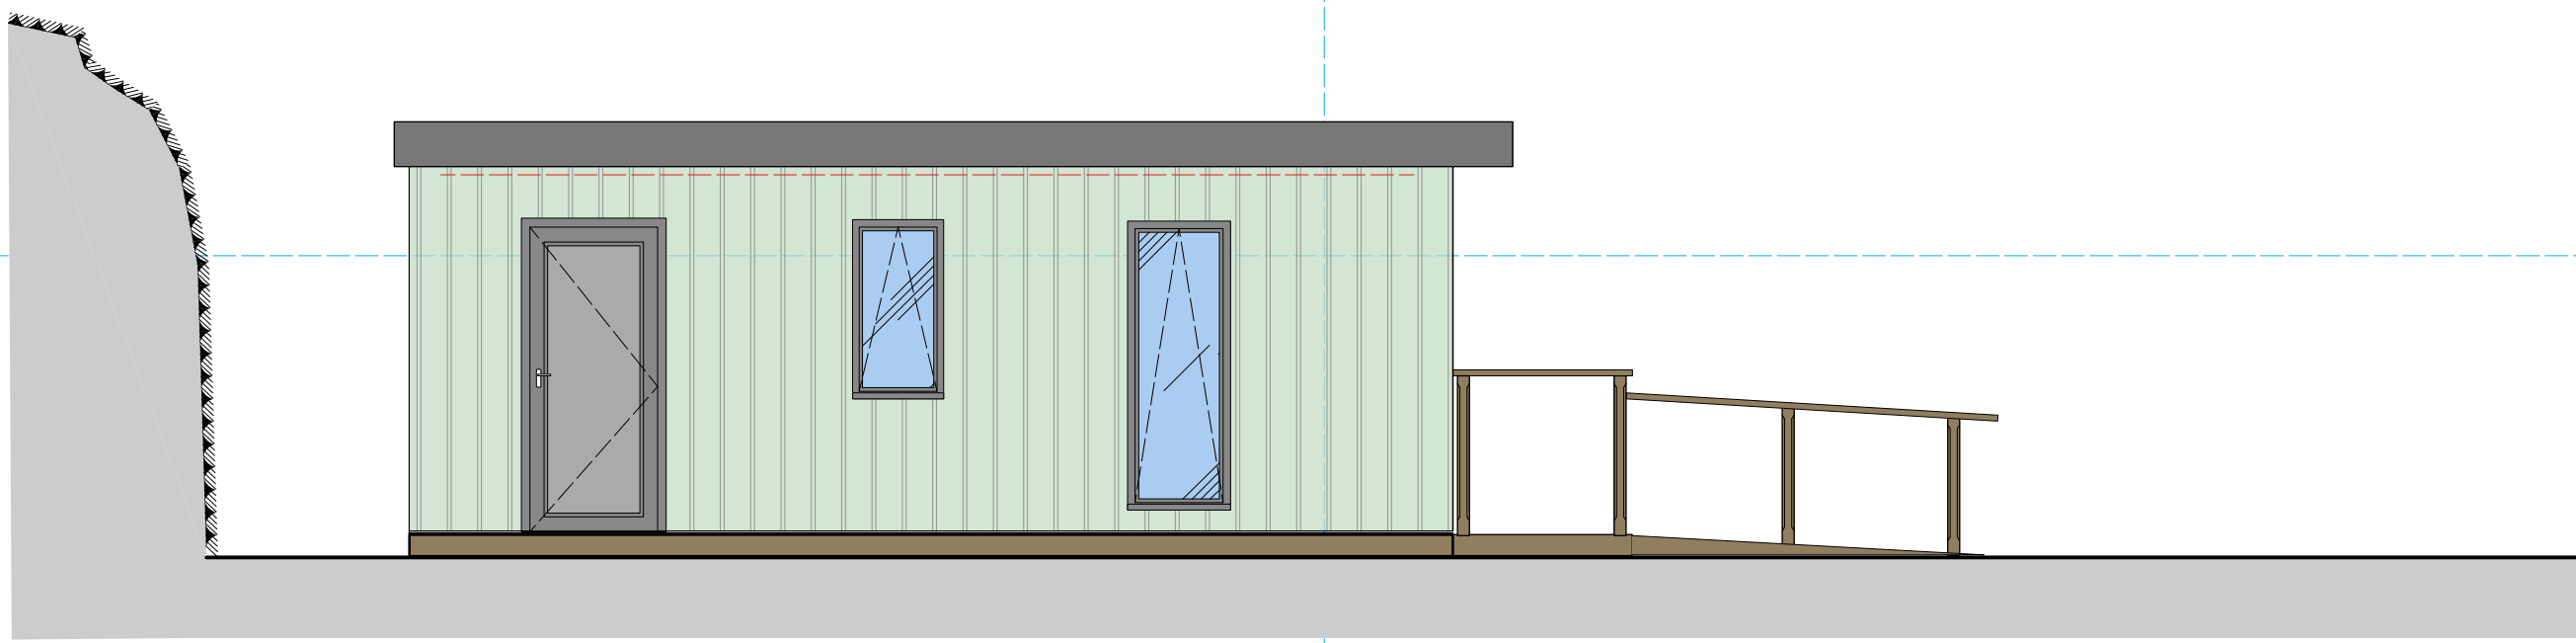


East elevation

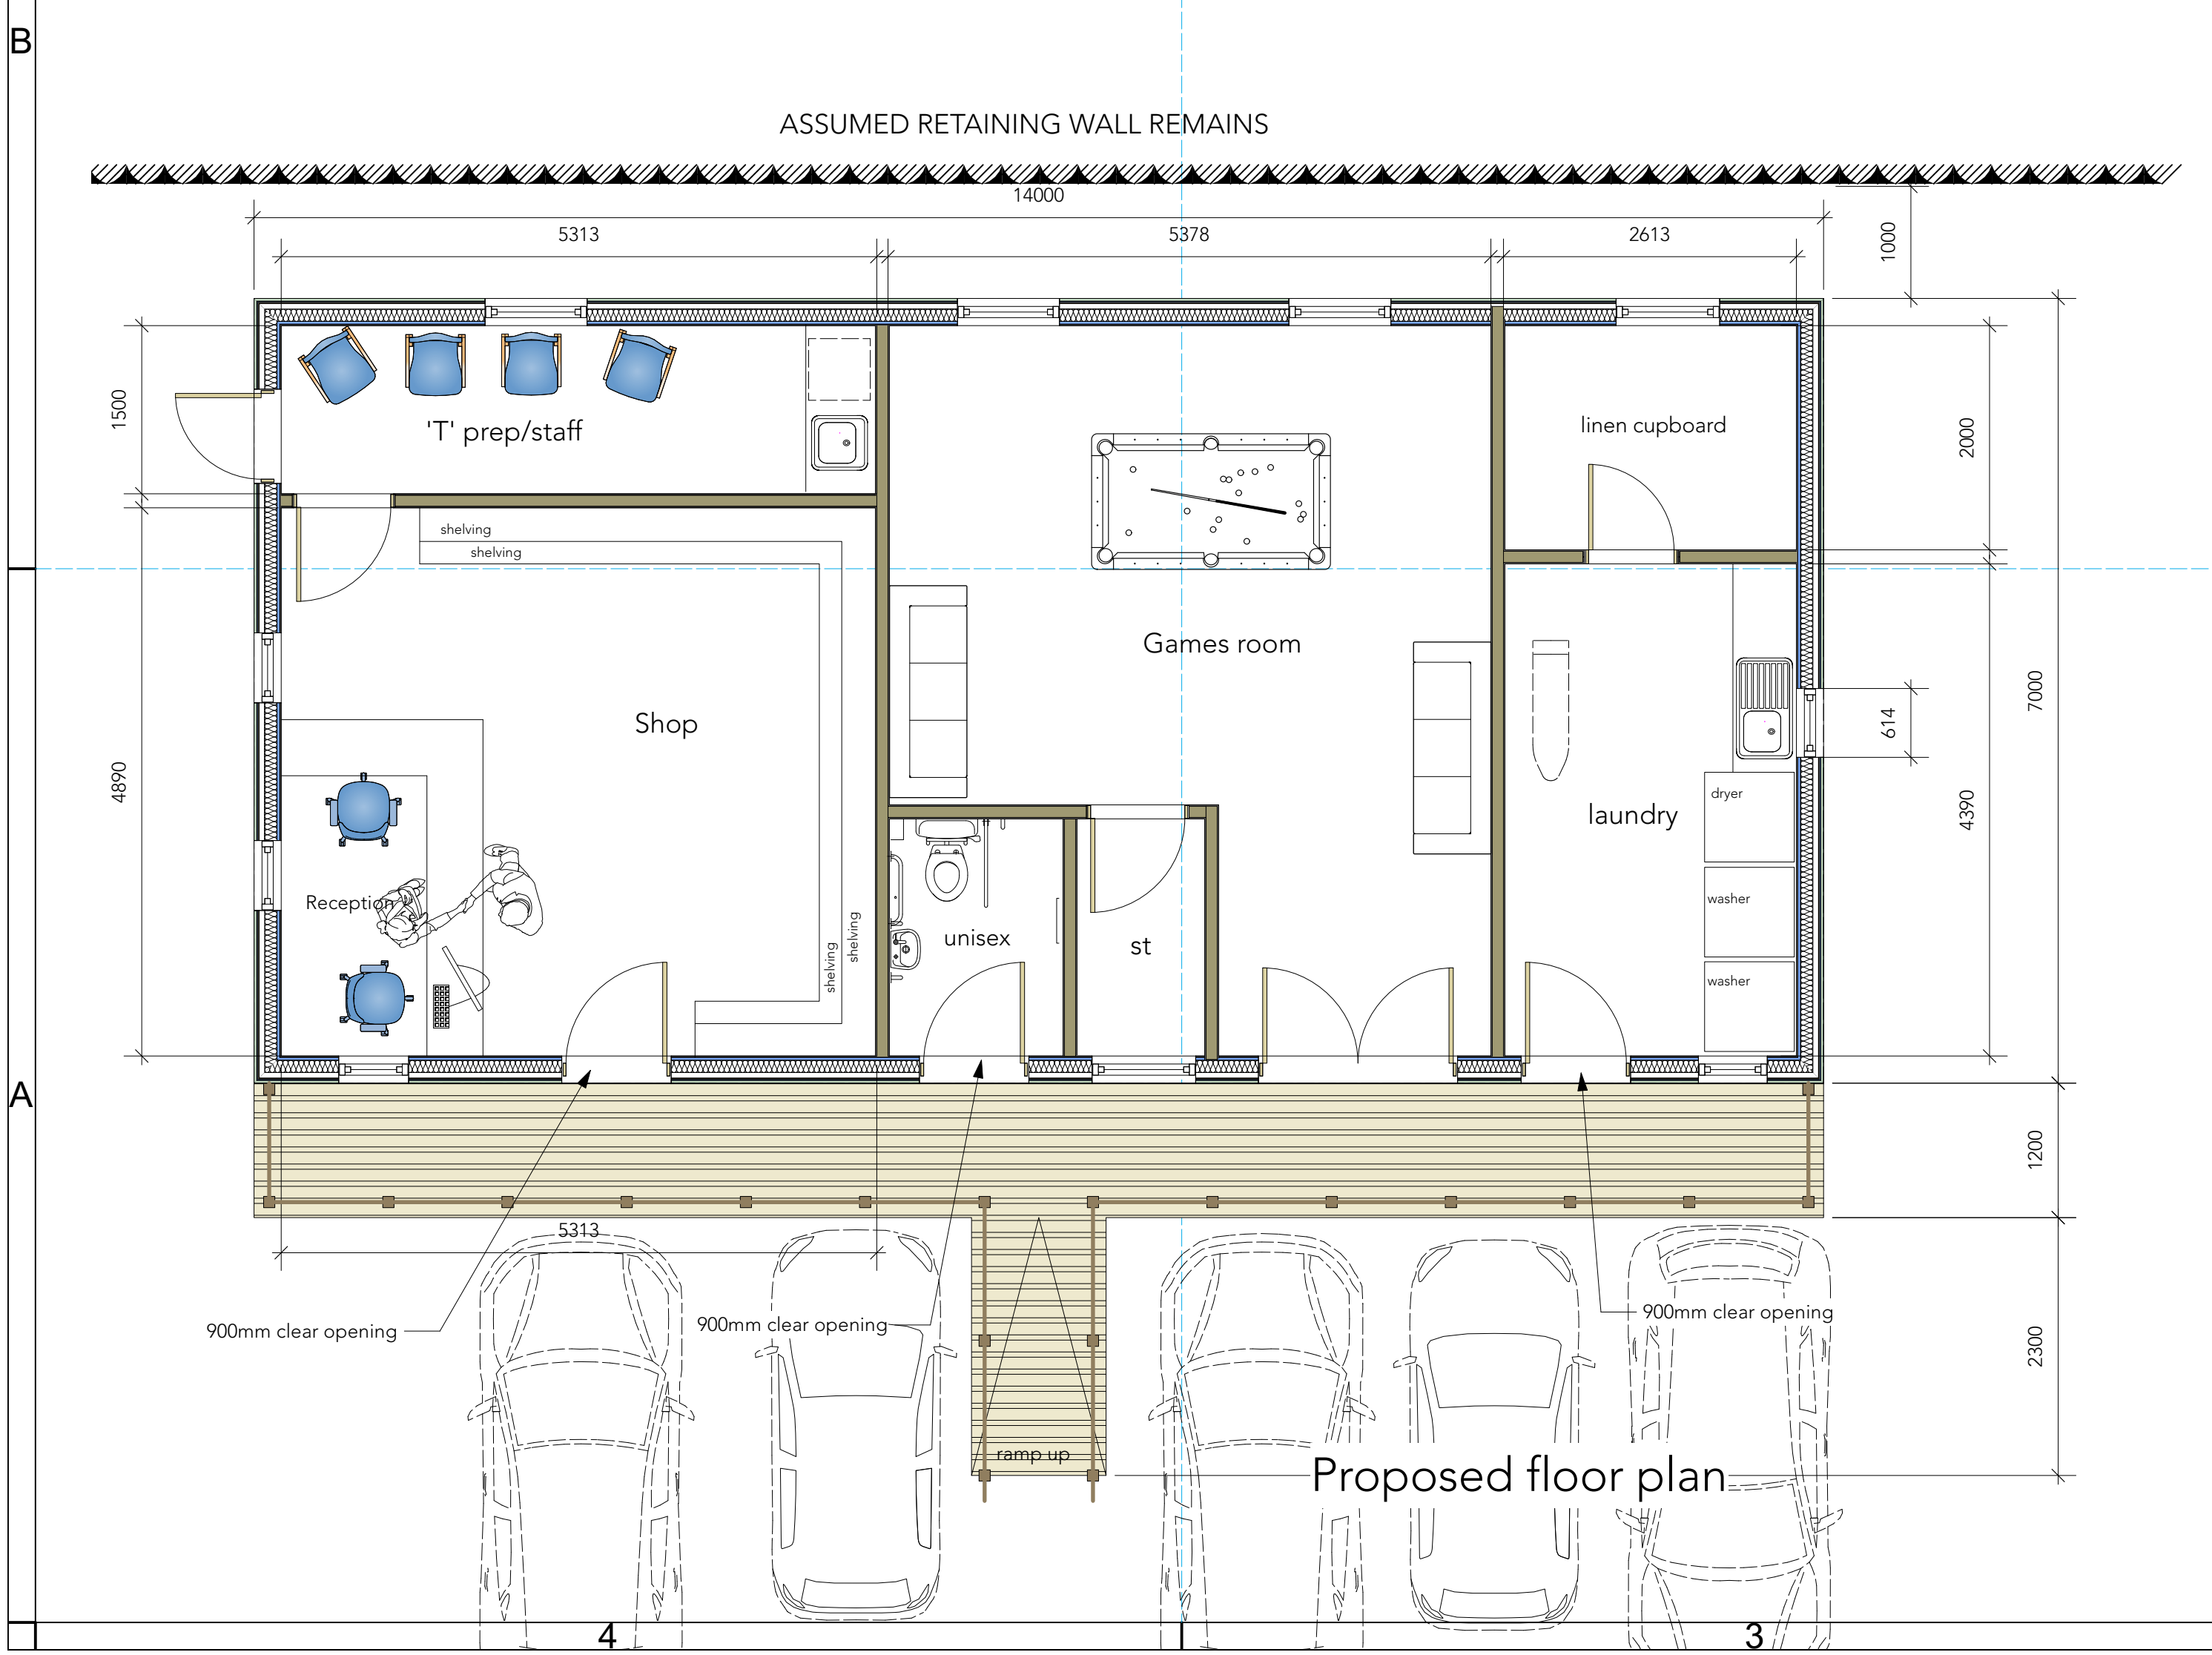

Proposed floor plan

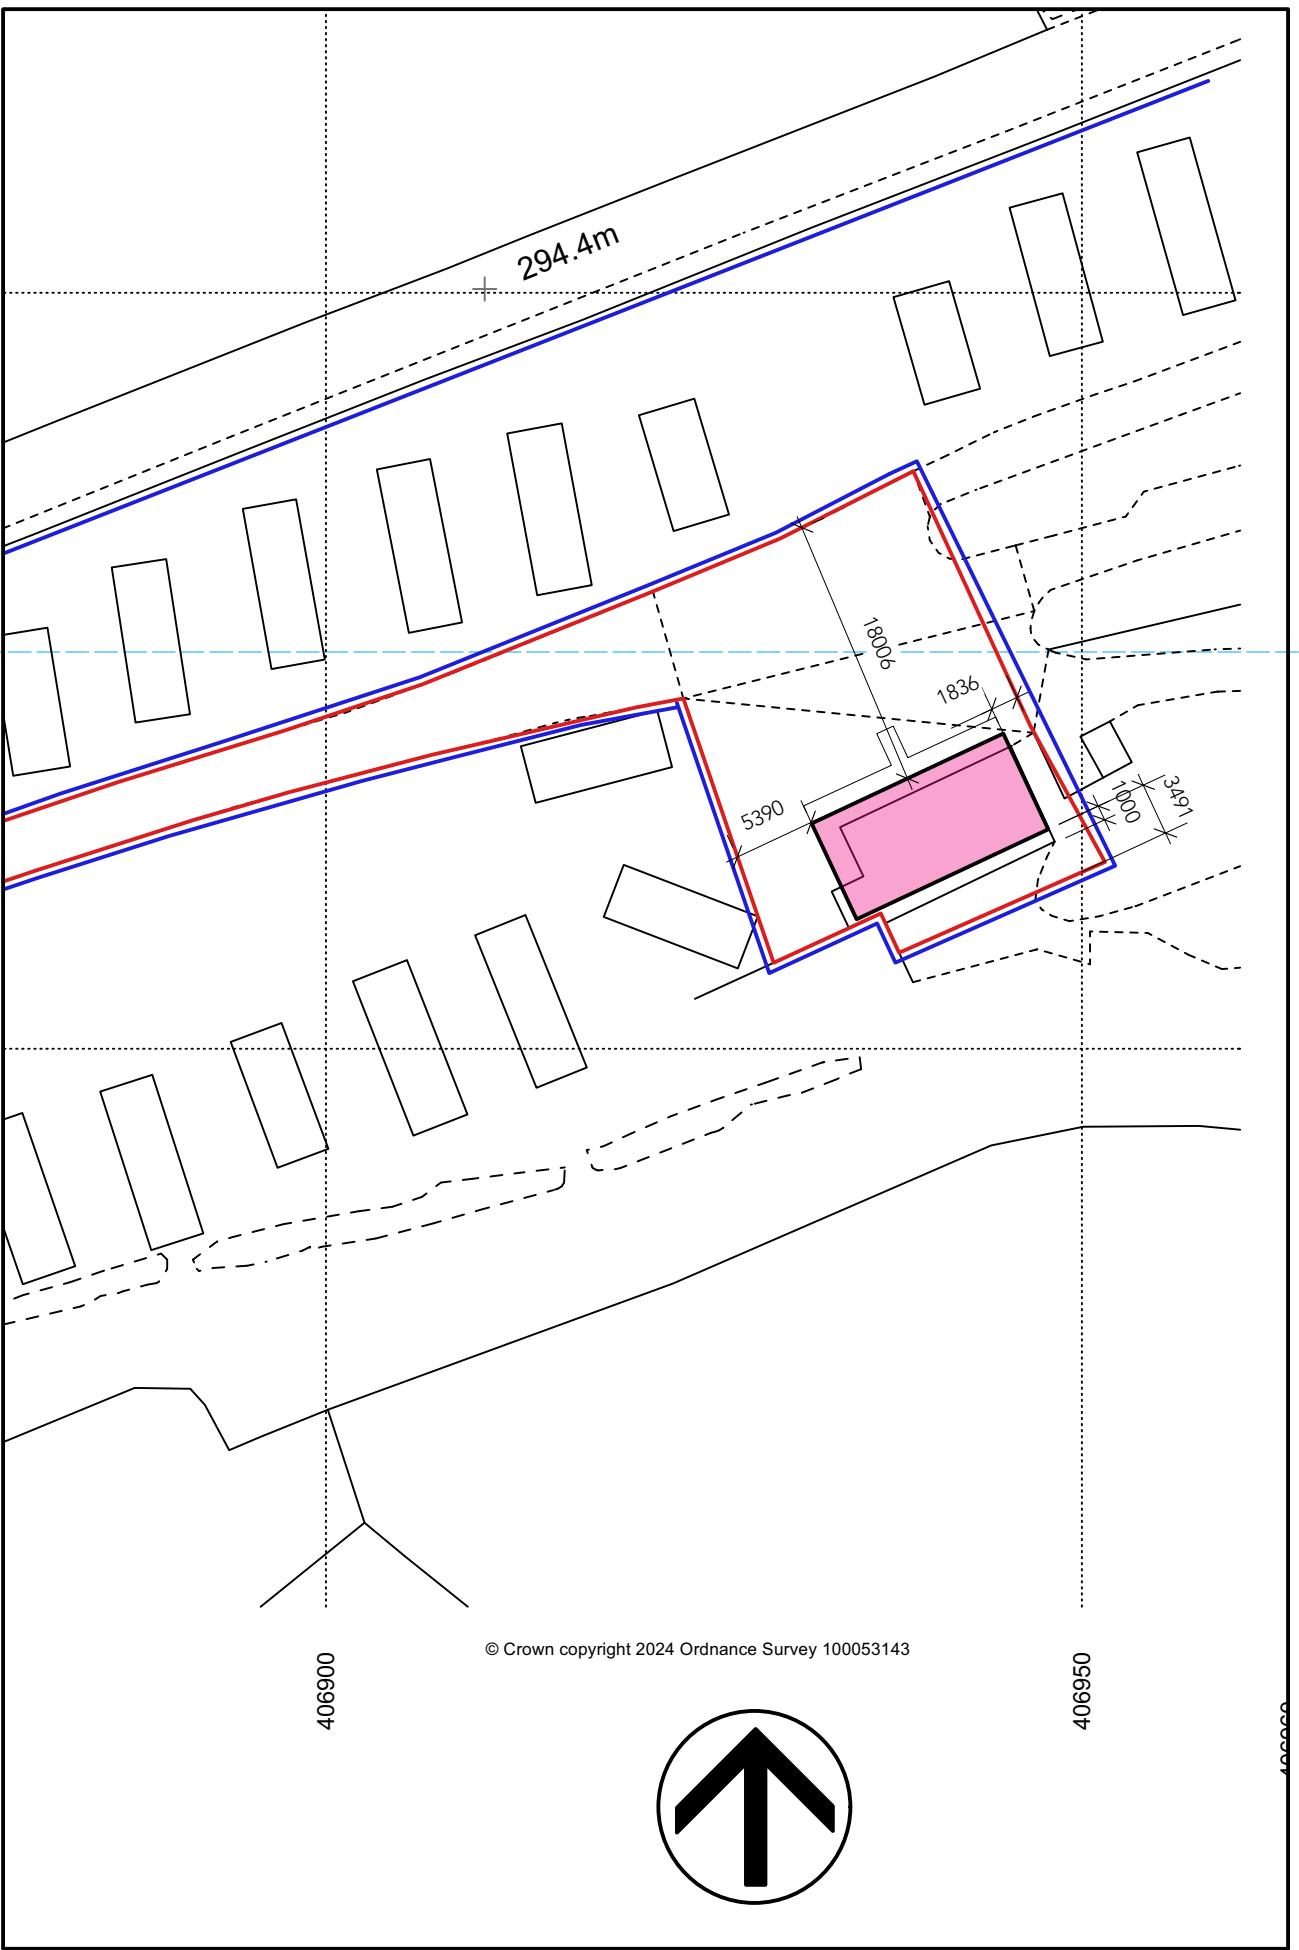

1:500 Site block plan

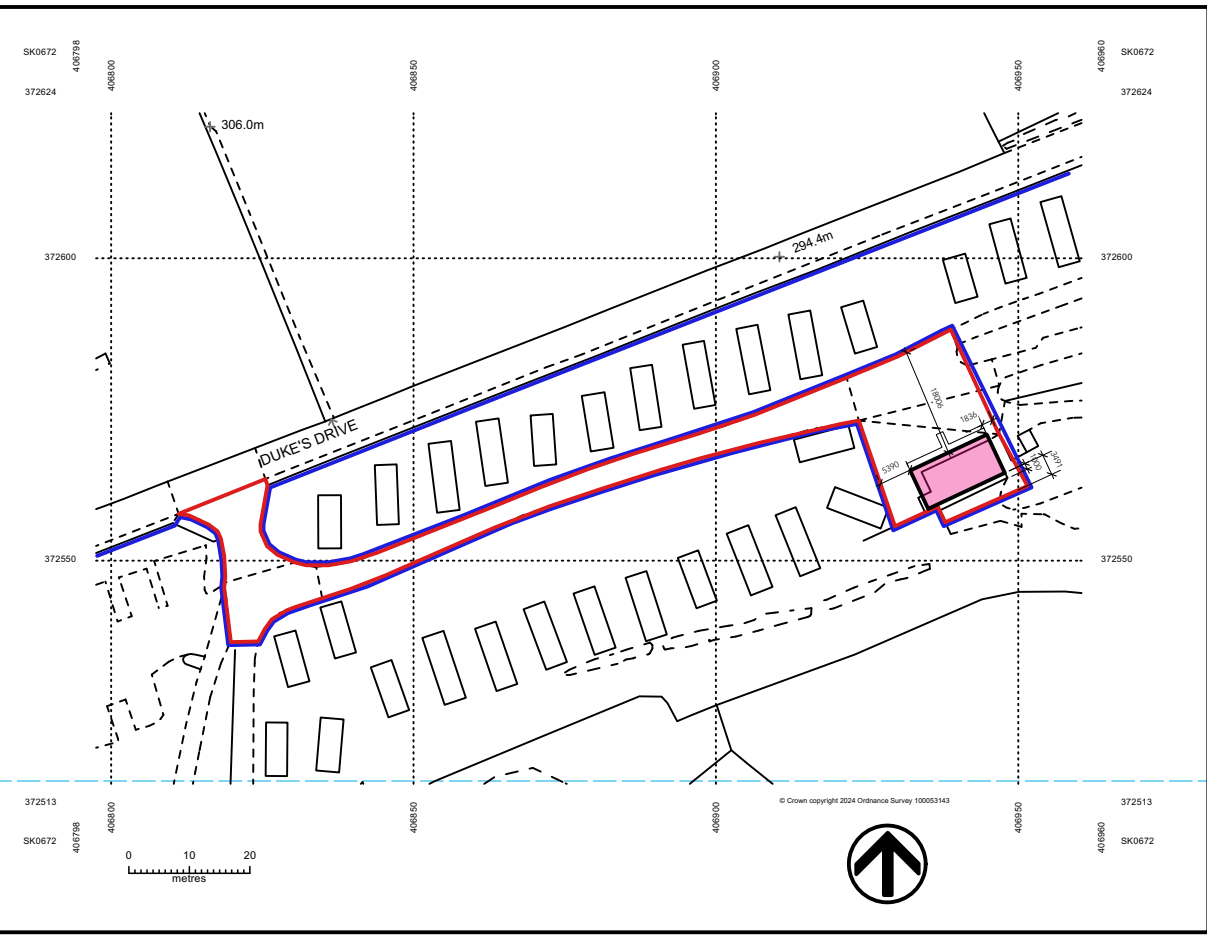

1:250 location plan

- Materials
- Walls: Timber framing from sustainable source insulated and finished externally with Marley Cedral TEA GREEN composite cladding.
- Roof: Single ply EPDM dark grey
- Fascia: Dark grey pvcU
- Windows & doors: Dark grey thermally broken pvcU
Door panels: Solid PU insulated
Glazed: Safety glazed to be toughened or laminated safety glass to BS EN 12600:2002, BS EN 14179 or BS EN ISO 12543-1 and Part K of the current Building Regulations

This drawing is not to be used for setting out all dimensions are to be checked by the contractor prior to commencing work and any discrepancies advised to the design team.		
Copyright exists on this drawing and the intellectual content		
Rev:	Date:	Description:
J	14/1/25	"Do Not Scale" Note removed
H	11/12/24	Biodiversity enhancements & external lighting added
G	15/11/24	Games room cupboard omitted
F	14/11/24	Minor internal client changes
E	4/7/24	"Do not scale" ADDED BACK
D	4/7/24	"Do not scale" note removed
C	19/6/24	Elevations/site 7 block plans added
B	18/6/24	Linen cupboard added - electric room reduced and games store added
A	14/6/24	Client amendments
 Naylor Sale & Widdows LLP Architectural Design Consultants THE OLD LIBRARY, 85/87-91, LAKE, SHELTON, PERTH 6152, AUSTRALIA Telephone: +6181 112 71444 Email: nsw@nswllp.com.au		
Project: Proposed replacement reception & facilities block, Lime Tree Holiday Park		
Drawing: Feasibility Plan		
Scale:	1:50	Drawing No:
Date:	11/6/24	3648/01
		J