


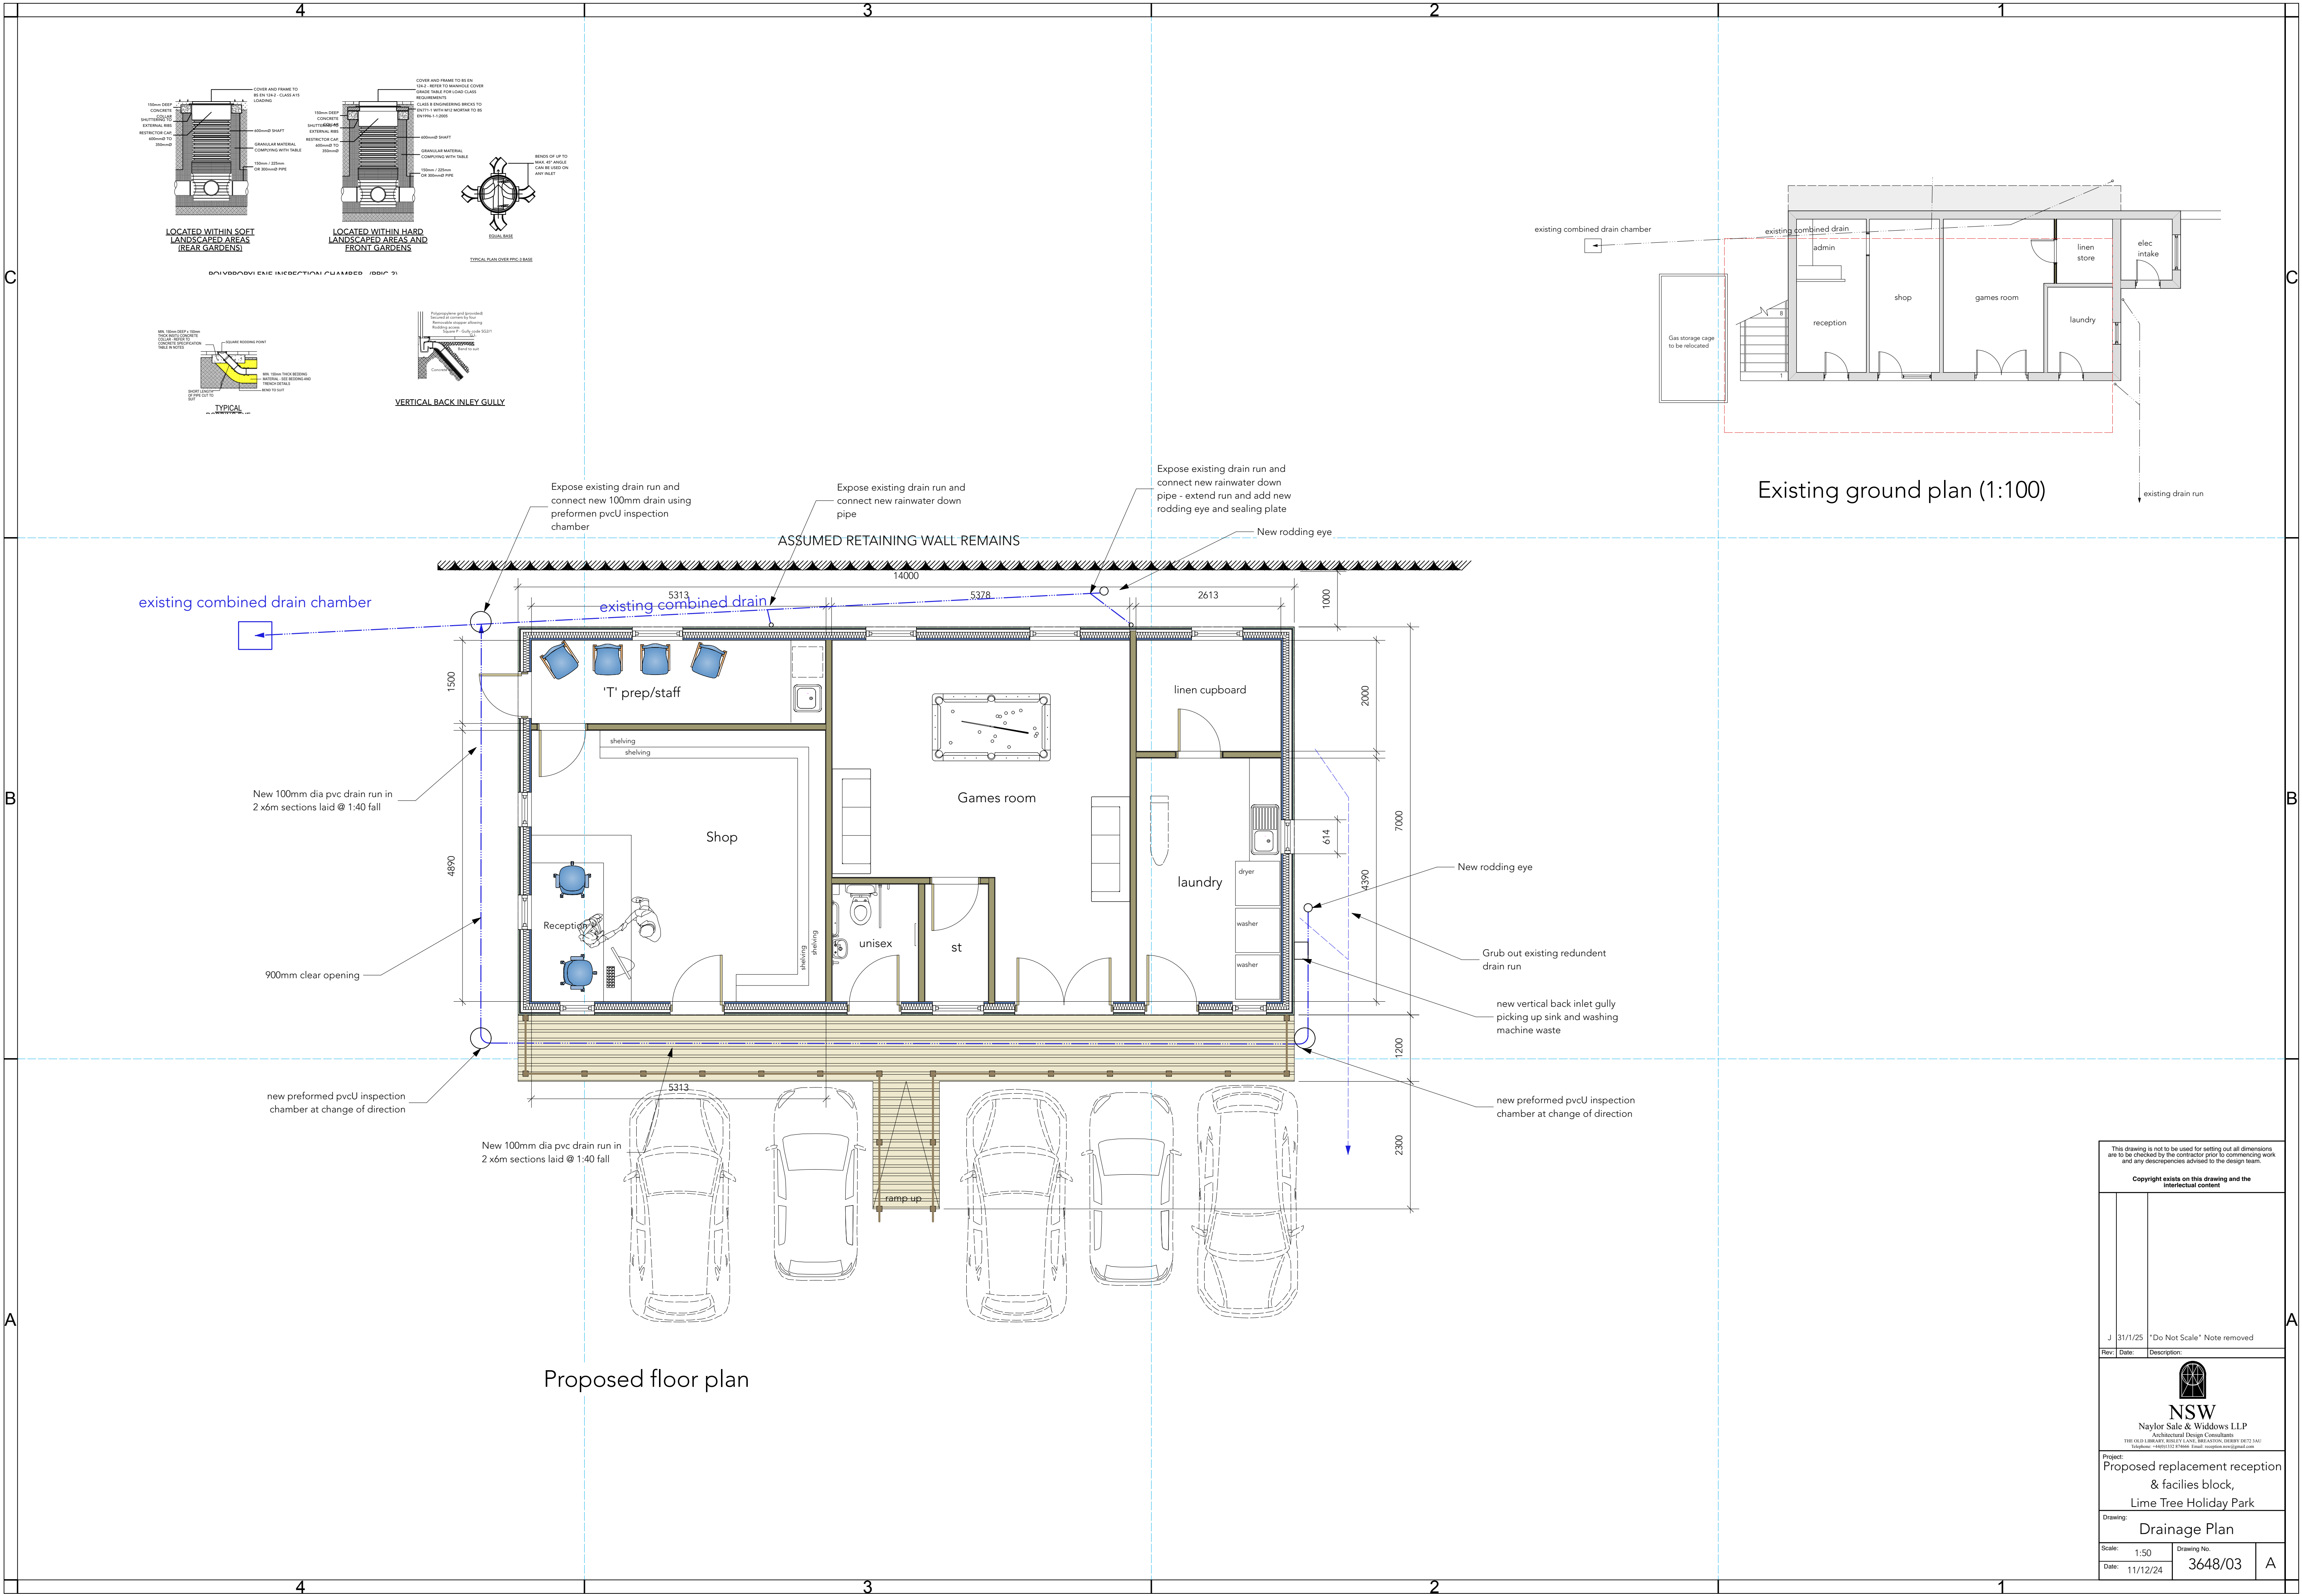

This drawing is not to be used for setting out all dimensions are to be checked by the contractor prior to commencing work and any discrepancies advised to the design team.

Copyright exists on this drawing and the intellectual content

J 31/1/25 "Do Not Scale" Note removed

Rev: Date: Description:

NSW
Naylor Sale & Widdows LLP
Architectural Design Consultants
THE OLD LIBRARY, 455-471 LAKE, BRISTOL, NORTHERY (BT12 3AU)
Telephone: +44(0)117 27466 Email: nsw@nswllp.co.uk

Project:
Proposed replacement reception & facilities block,
Lime Tree Holiday Park

Drawing:
Drainage Plan

Scale: 1:50 Drawing No: 3648/03 A

Date: 11/12/24