




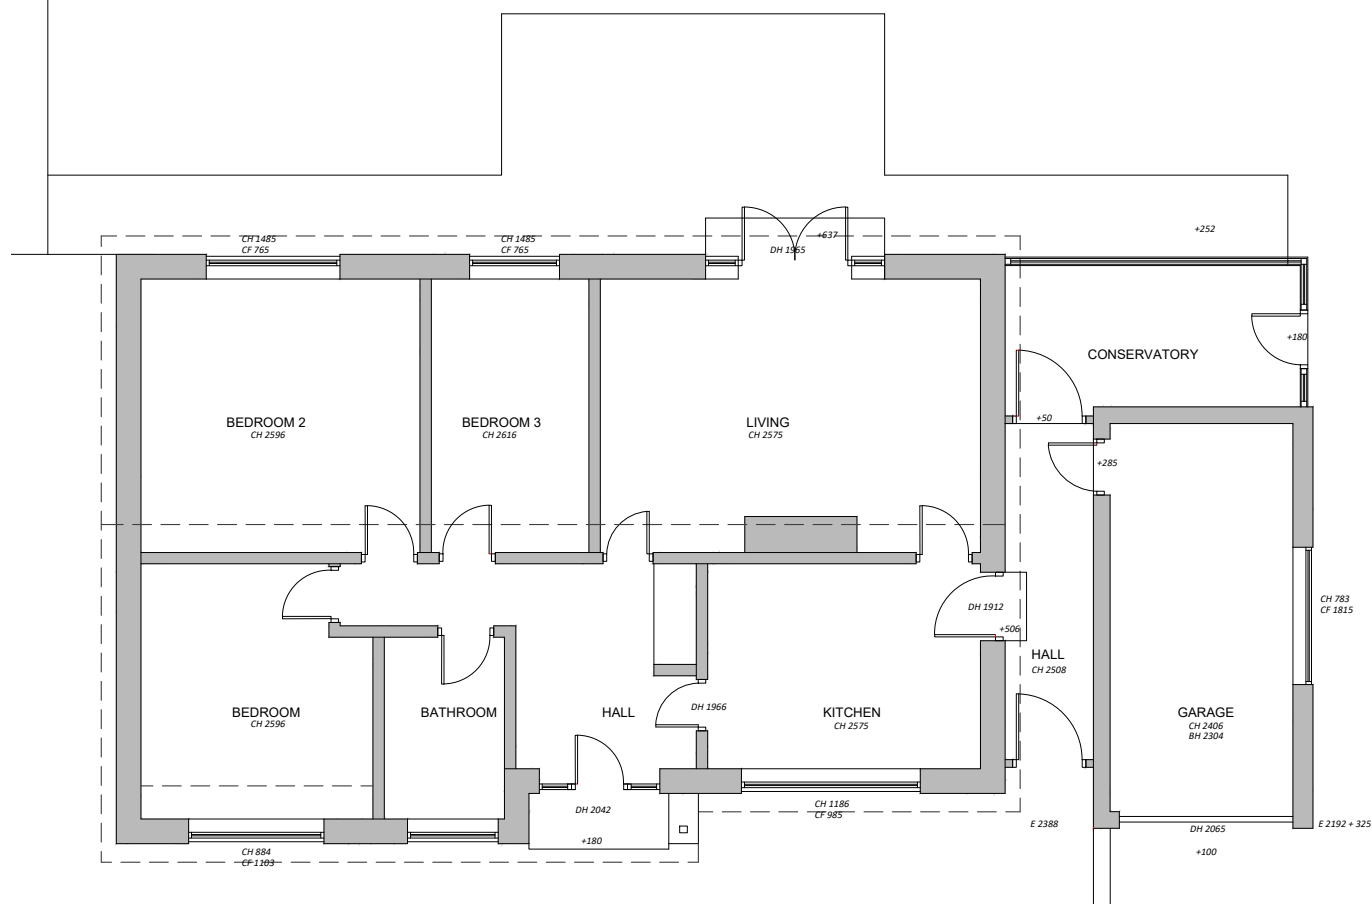


Existing Ground floor Plan 1:100

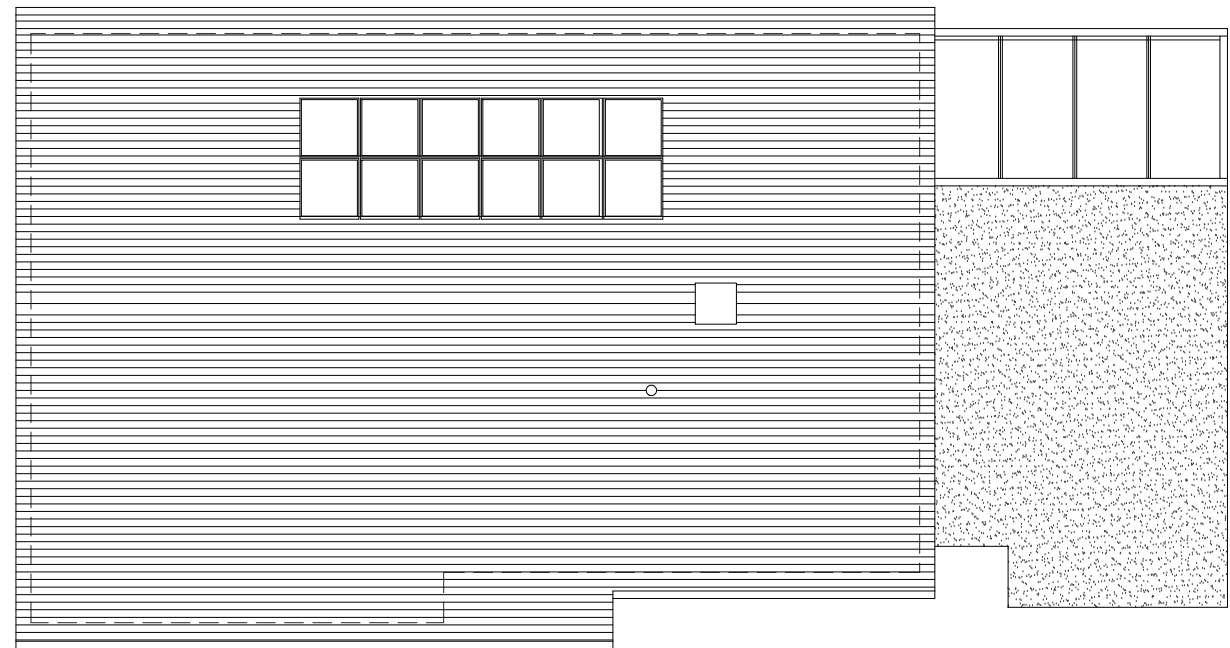

Existing Roof Plan 1:100

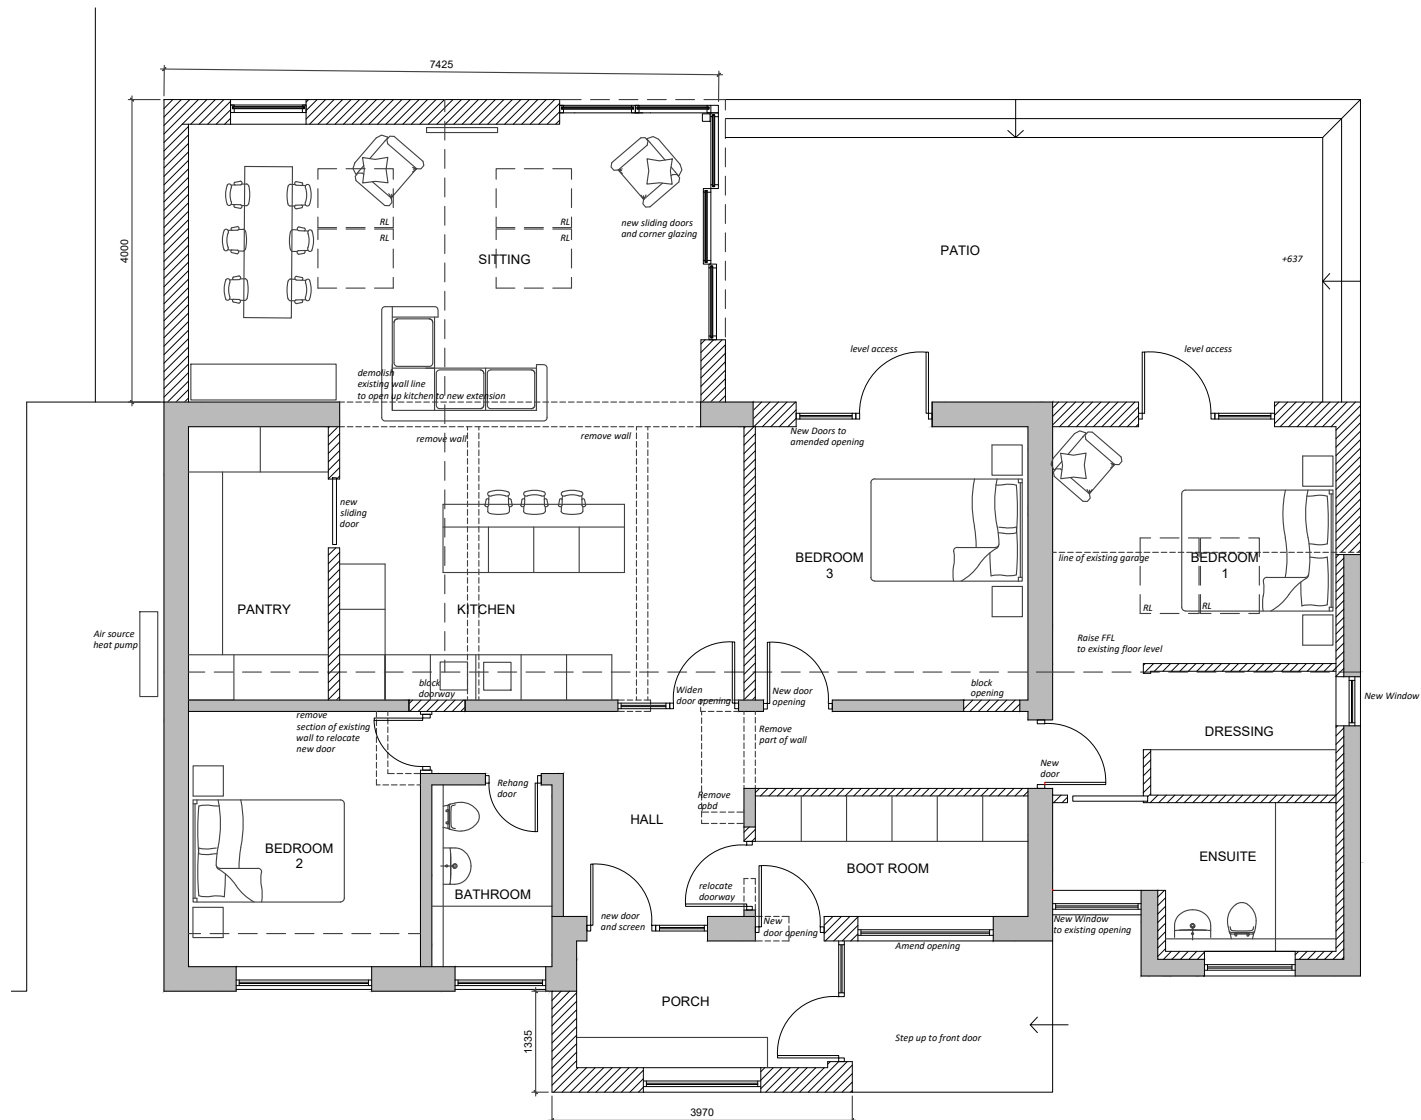

Proposed Ground floor Plan 1:100

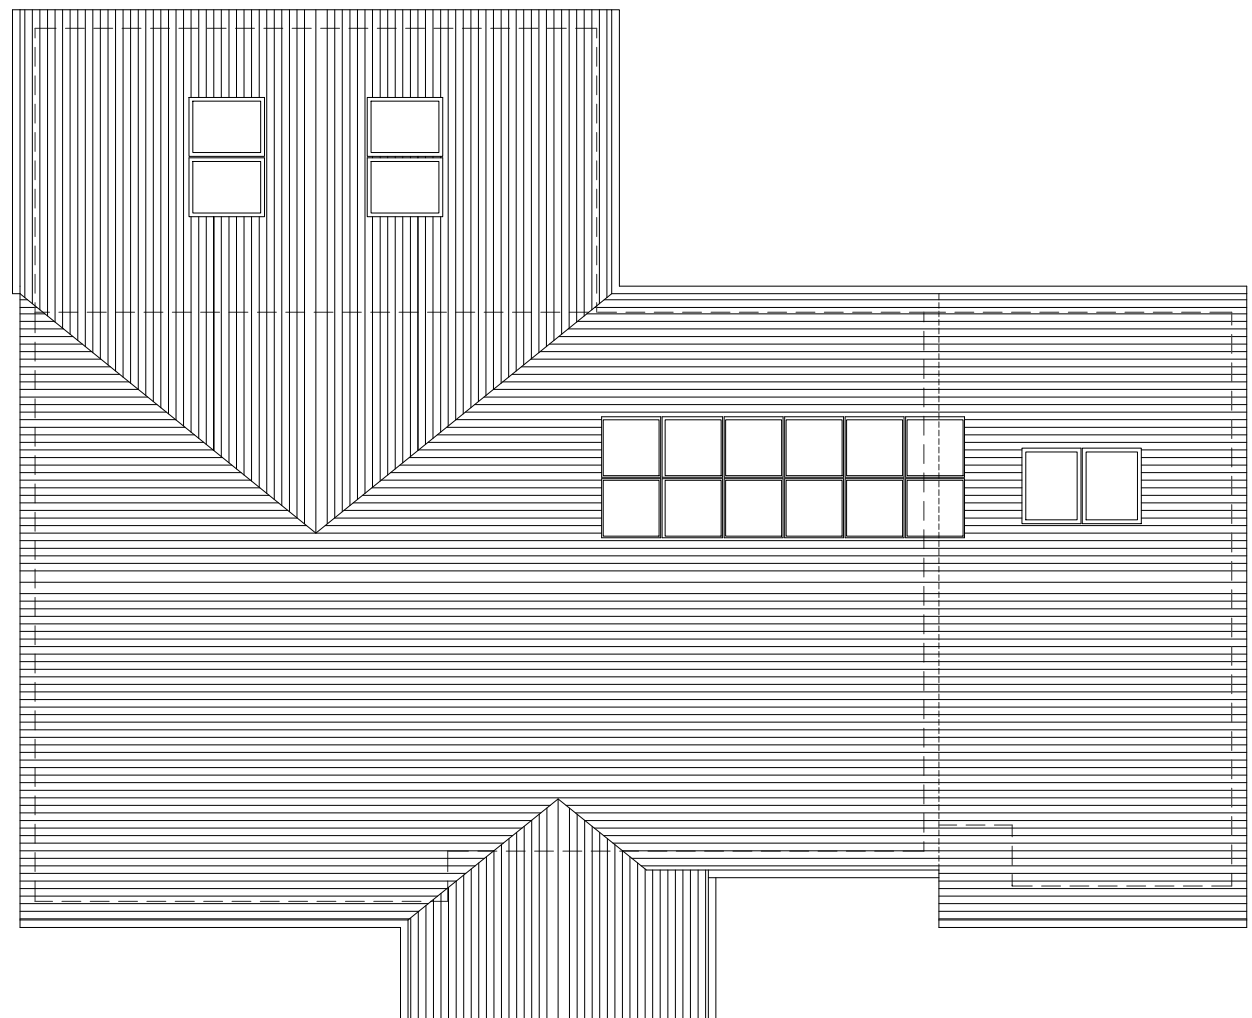

Proposed Roof Plan 1:100

rev. description	Amended fenestration to front, side and rear elevations inline with planning discussion
Ms A Woodhall and Ms A Darksins	
client	PROPOSED SINGLE STOREY REAR AND FRONT EXTENSION, CONVERSION OF GARAGE AND REFURBISHMENT
project	4 THE AVENUE COMBS
EXISTING AND PROPOSED FLOOR PLANS	
drawing title	
drawing number	SW427-003
revision	A
drawing status	PLANNING
scale	1:100 @A3
date	NOV 24
drawn by	CW
checked by	JS