




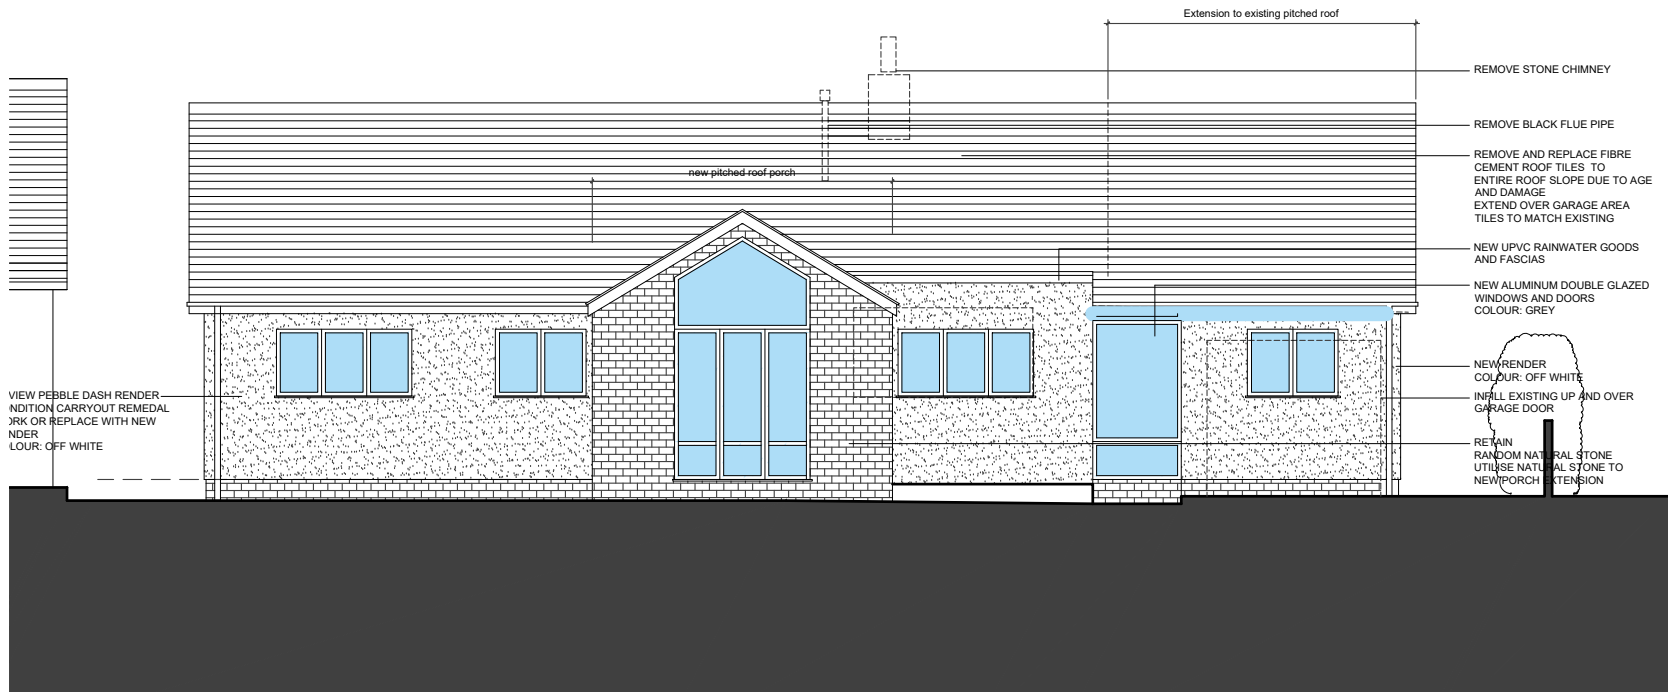


Proposed North Elevation 1:100

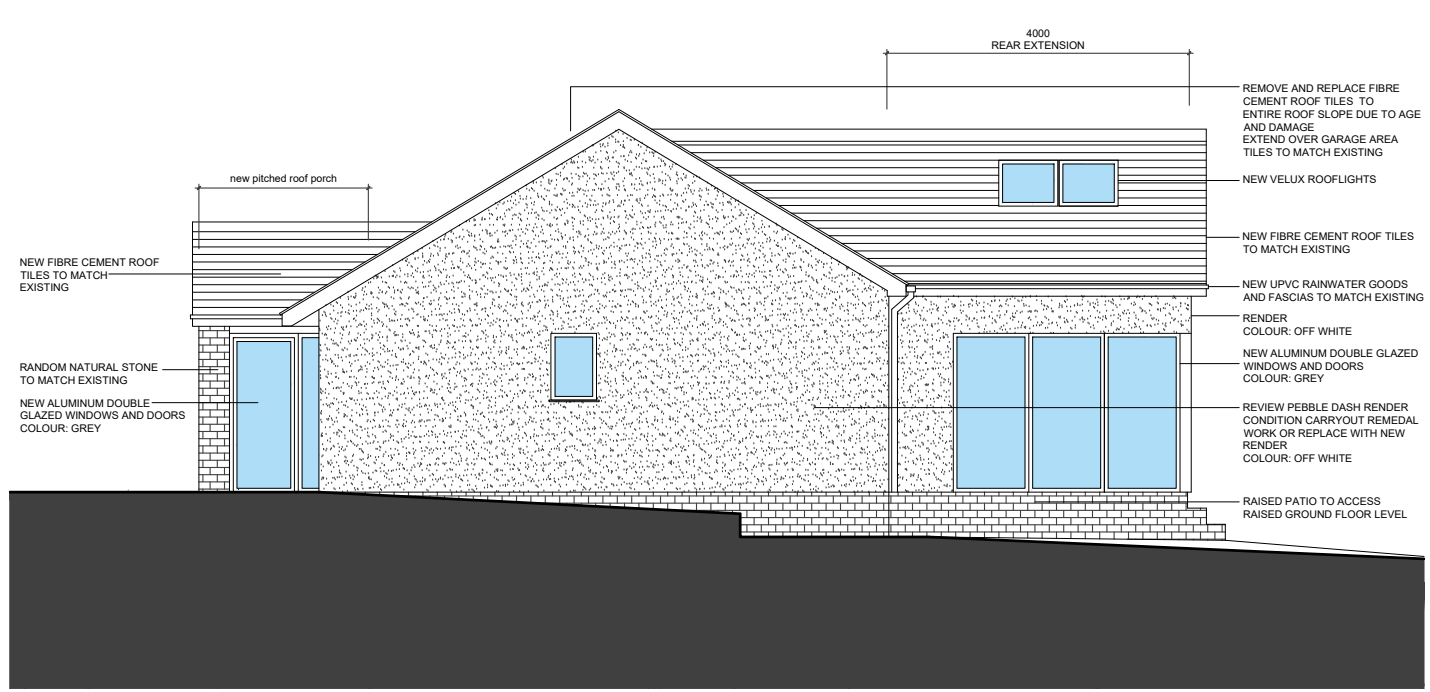

Proposed West Elevation 1:100

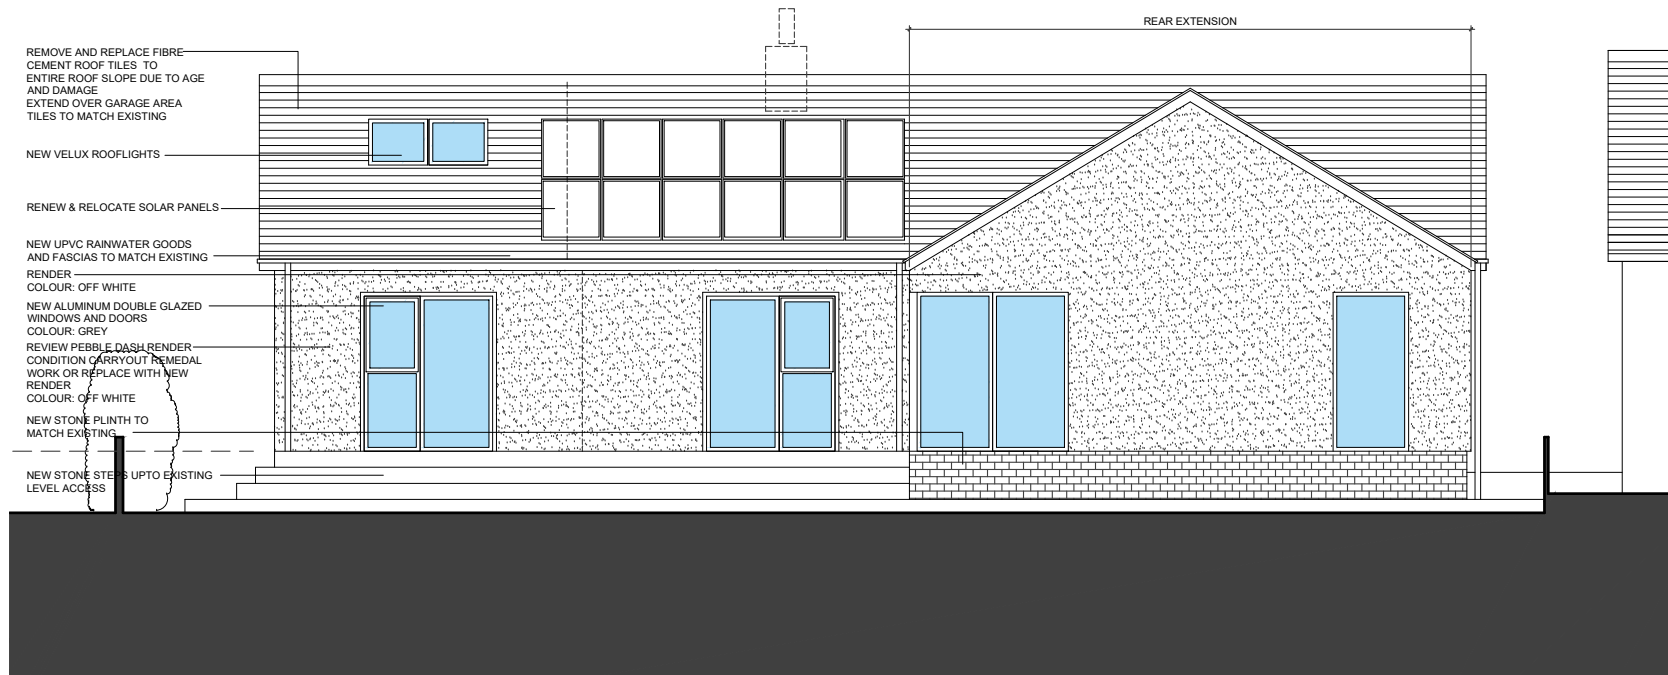

Proposed South Elevation 1:100

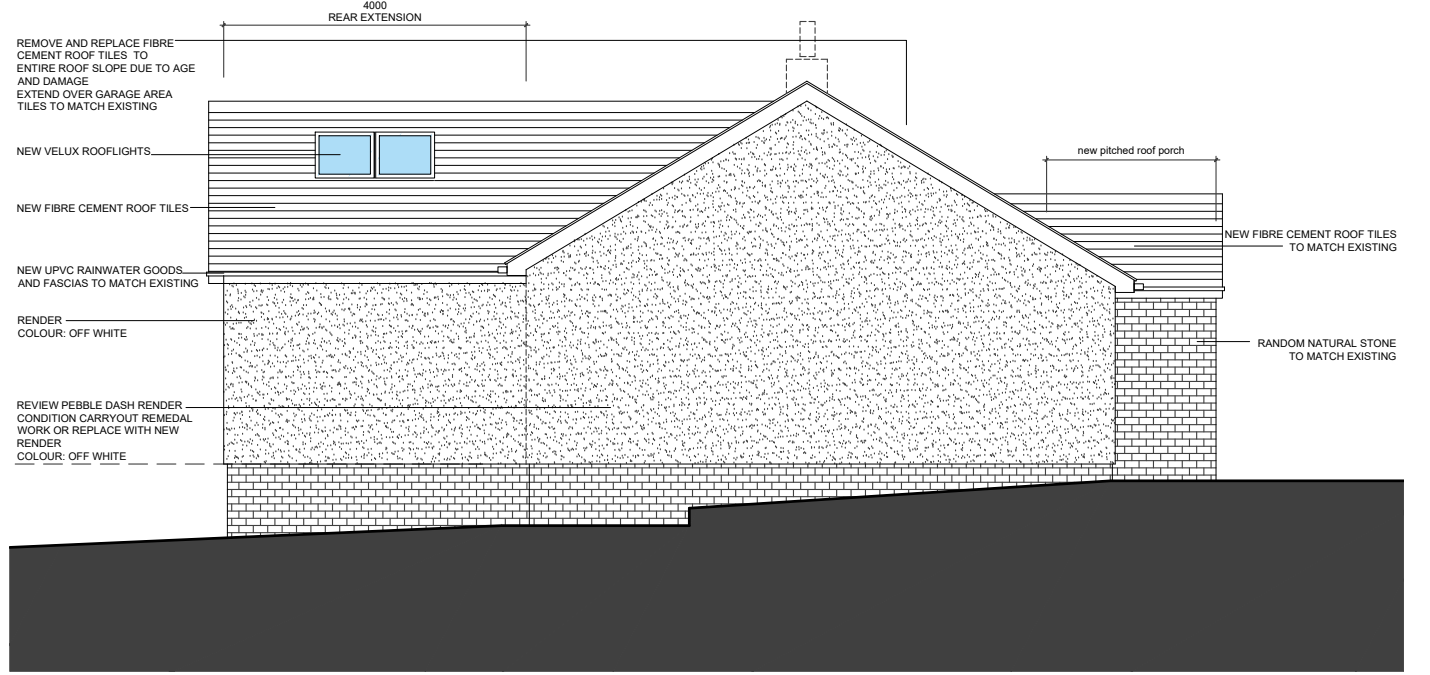

Proposed East Elevation 1:100



rev. description |
Rev A 11.03.25 Amended fenestration to front, side and rear elevations inline with planning discussion

client	Ms A Woodhall and Ms A Darlins
project	PROPOSED SINGLE STOREY REAR AND FRONT EXTENSION, CONVERSION OF GARAGE AND REFURBISHMENT 4 THE AVENUE COMBS
drawing title	PROPOSED ELEVATIONS
drawing number	SW427-005
revision	A
drawing status	PLANNING
scale	1:100 @A3
date	NOV 24
drawn by	CW
checked by	JS