




New windows indicated thus to be installed in existing structural opening and to be uPVC woodgrain frames in colour: off-white with Georgian bars

New structural openings in new walls to receive new stonework heads and cills to match those to existing front elevation indicated thus

New openings formed in new walls to receive new windows indicated thus to be uPVC woodgrain frames in colour: off-white with Georgian bars

PROPOSED FRONT (SOUTH WESTERN) ELEVATION

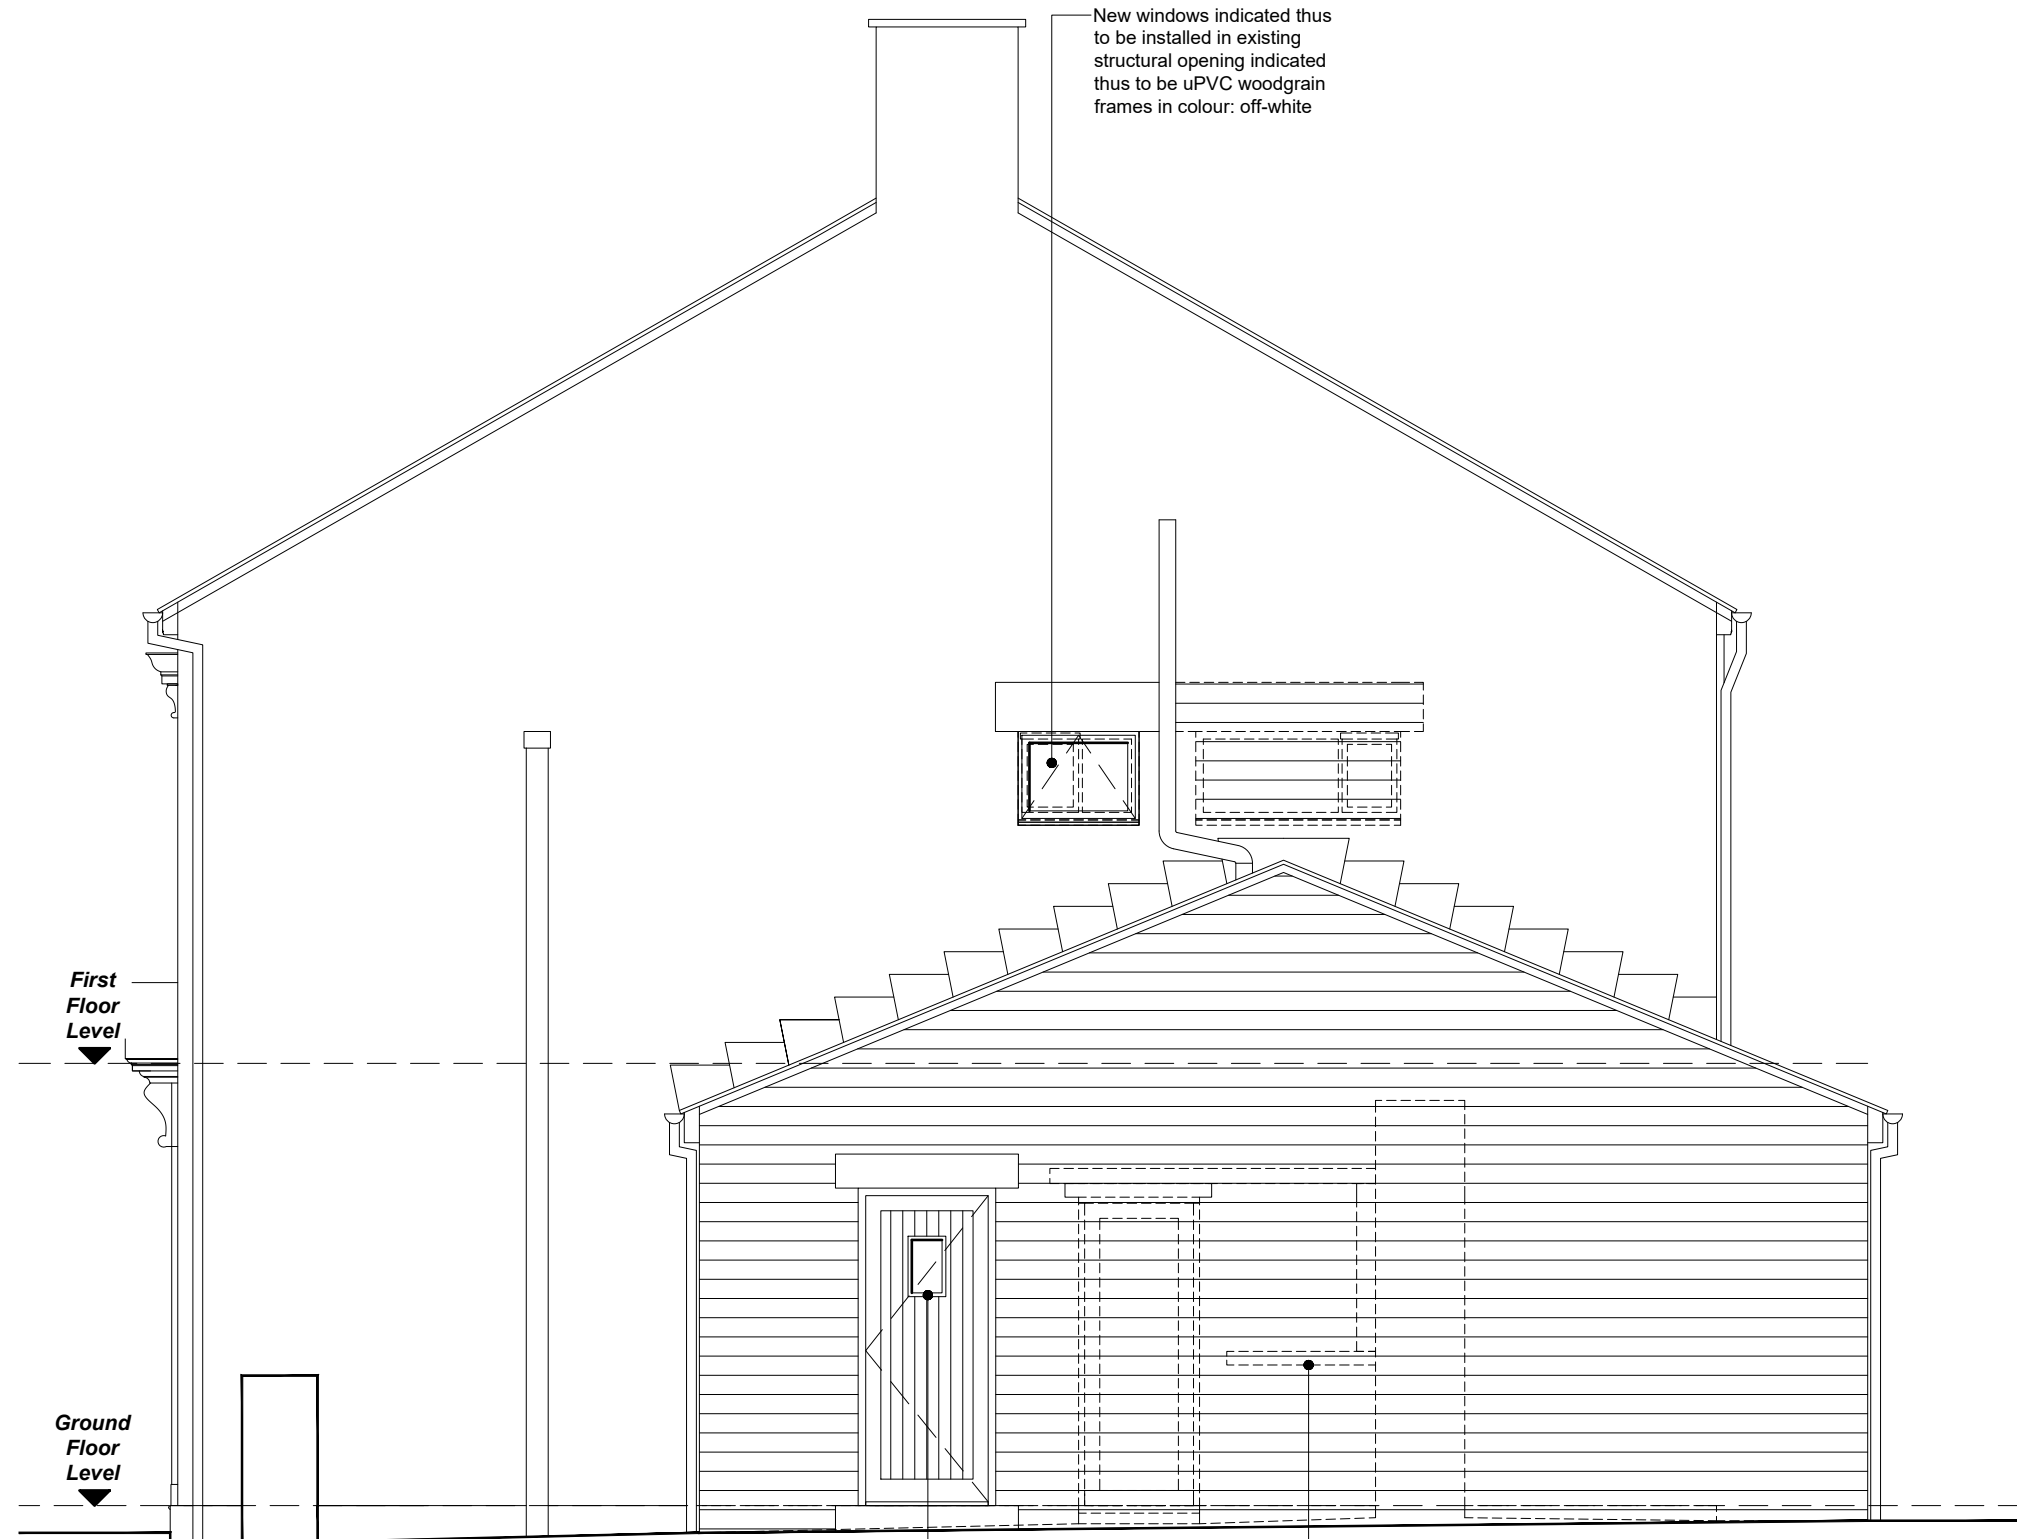


New windows indicated thus to be installed in existing structural opening indicated thus to be uPVC woodgrain frames in colour: off-white

New openings formed in new walls to receive new doors indicated thus to be uPVC woodgrain frames in colour: off-white

Existing doors, walls, windows, etc. indicated thus are to be removed; make good all surrounding surfaces

PROPOSED SIDE (SOUTH EASTERN) ELEVATION

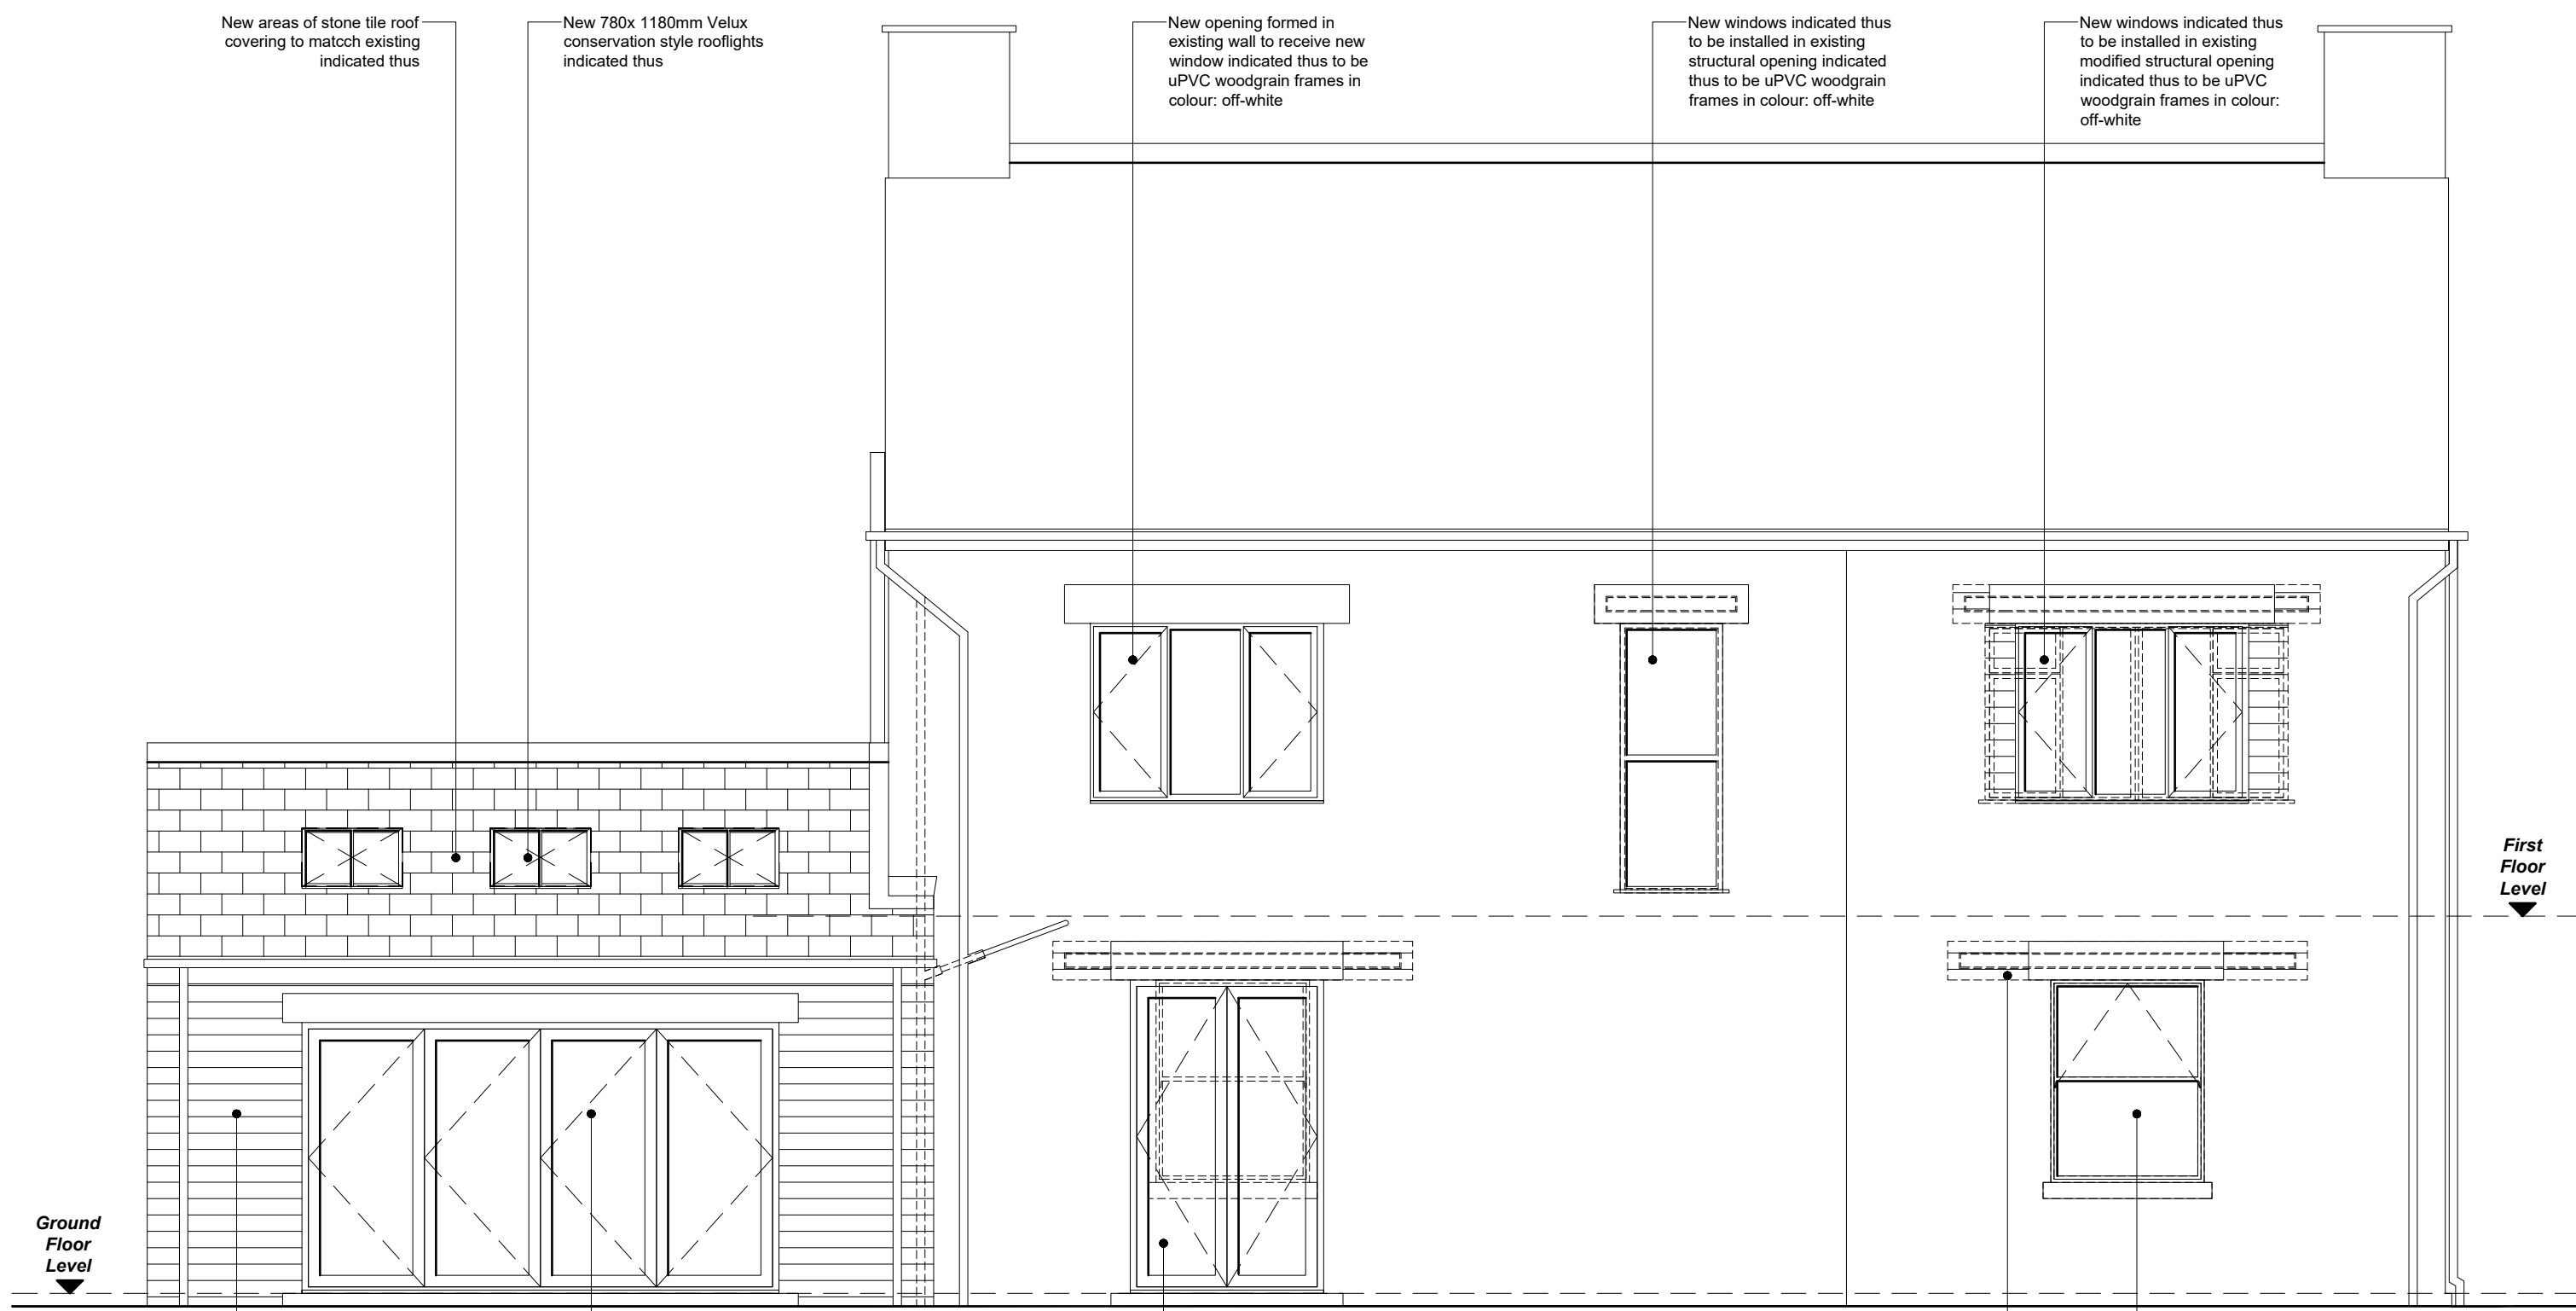

New areas of stone tile roof covering to match existing indicated thus

New 780x 1180mm Velux conservation style rooflights indicated thus

New opening formed in existing wall to receive new window indicated thus to be uPVC woodgrain frames in colour: off-white

New windows indicated thus to be installed in existing structural opening indicated thus to be uPVC woodgrain frames in colour: off-white

New windows indicated thus to be installed in existing structural opening indicated thus to be uPVC woodgrain frames in colour: off-white

New areas of coursed stonework to match existing to new walls and infills indicated thus


New opening formed in new wall to receive new fully glazed sliding folding doors with pass door indicated thus

New modified opening formed in existing wall to receive new fully glazed double doors indicated thus

Existing concrete heads to be removed and structural openings to rear of existing walls to receive new stonework heads to match those to existing front elevation indicated thus

New windows indicated thus to be installed in existing structural opening indicated thus to be uPVC woodgrain frames in colour: off-white

PROPOSED REAR (NORTH EASTERN) ELEVATION

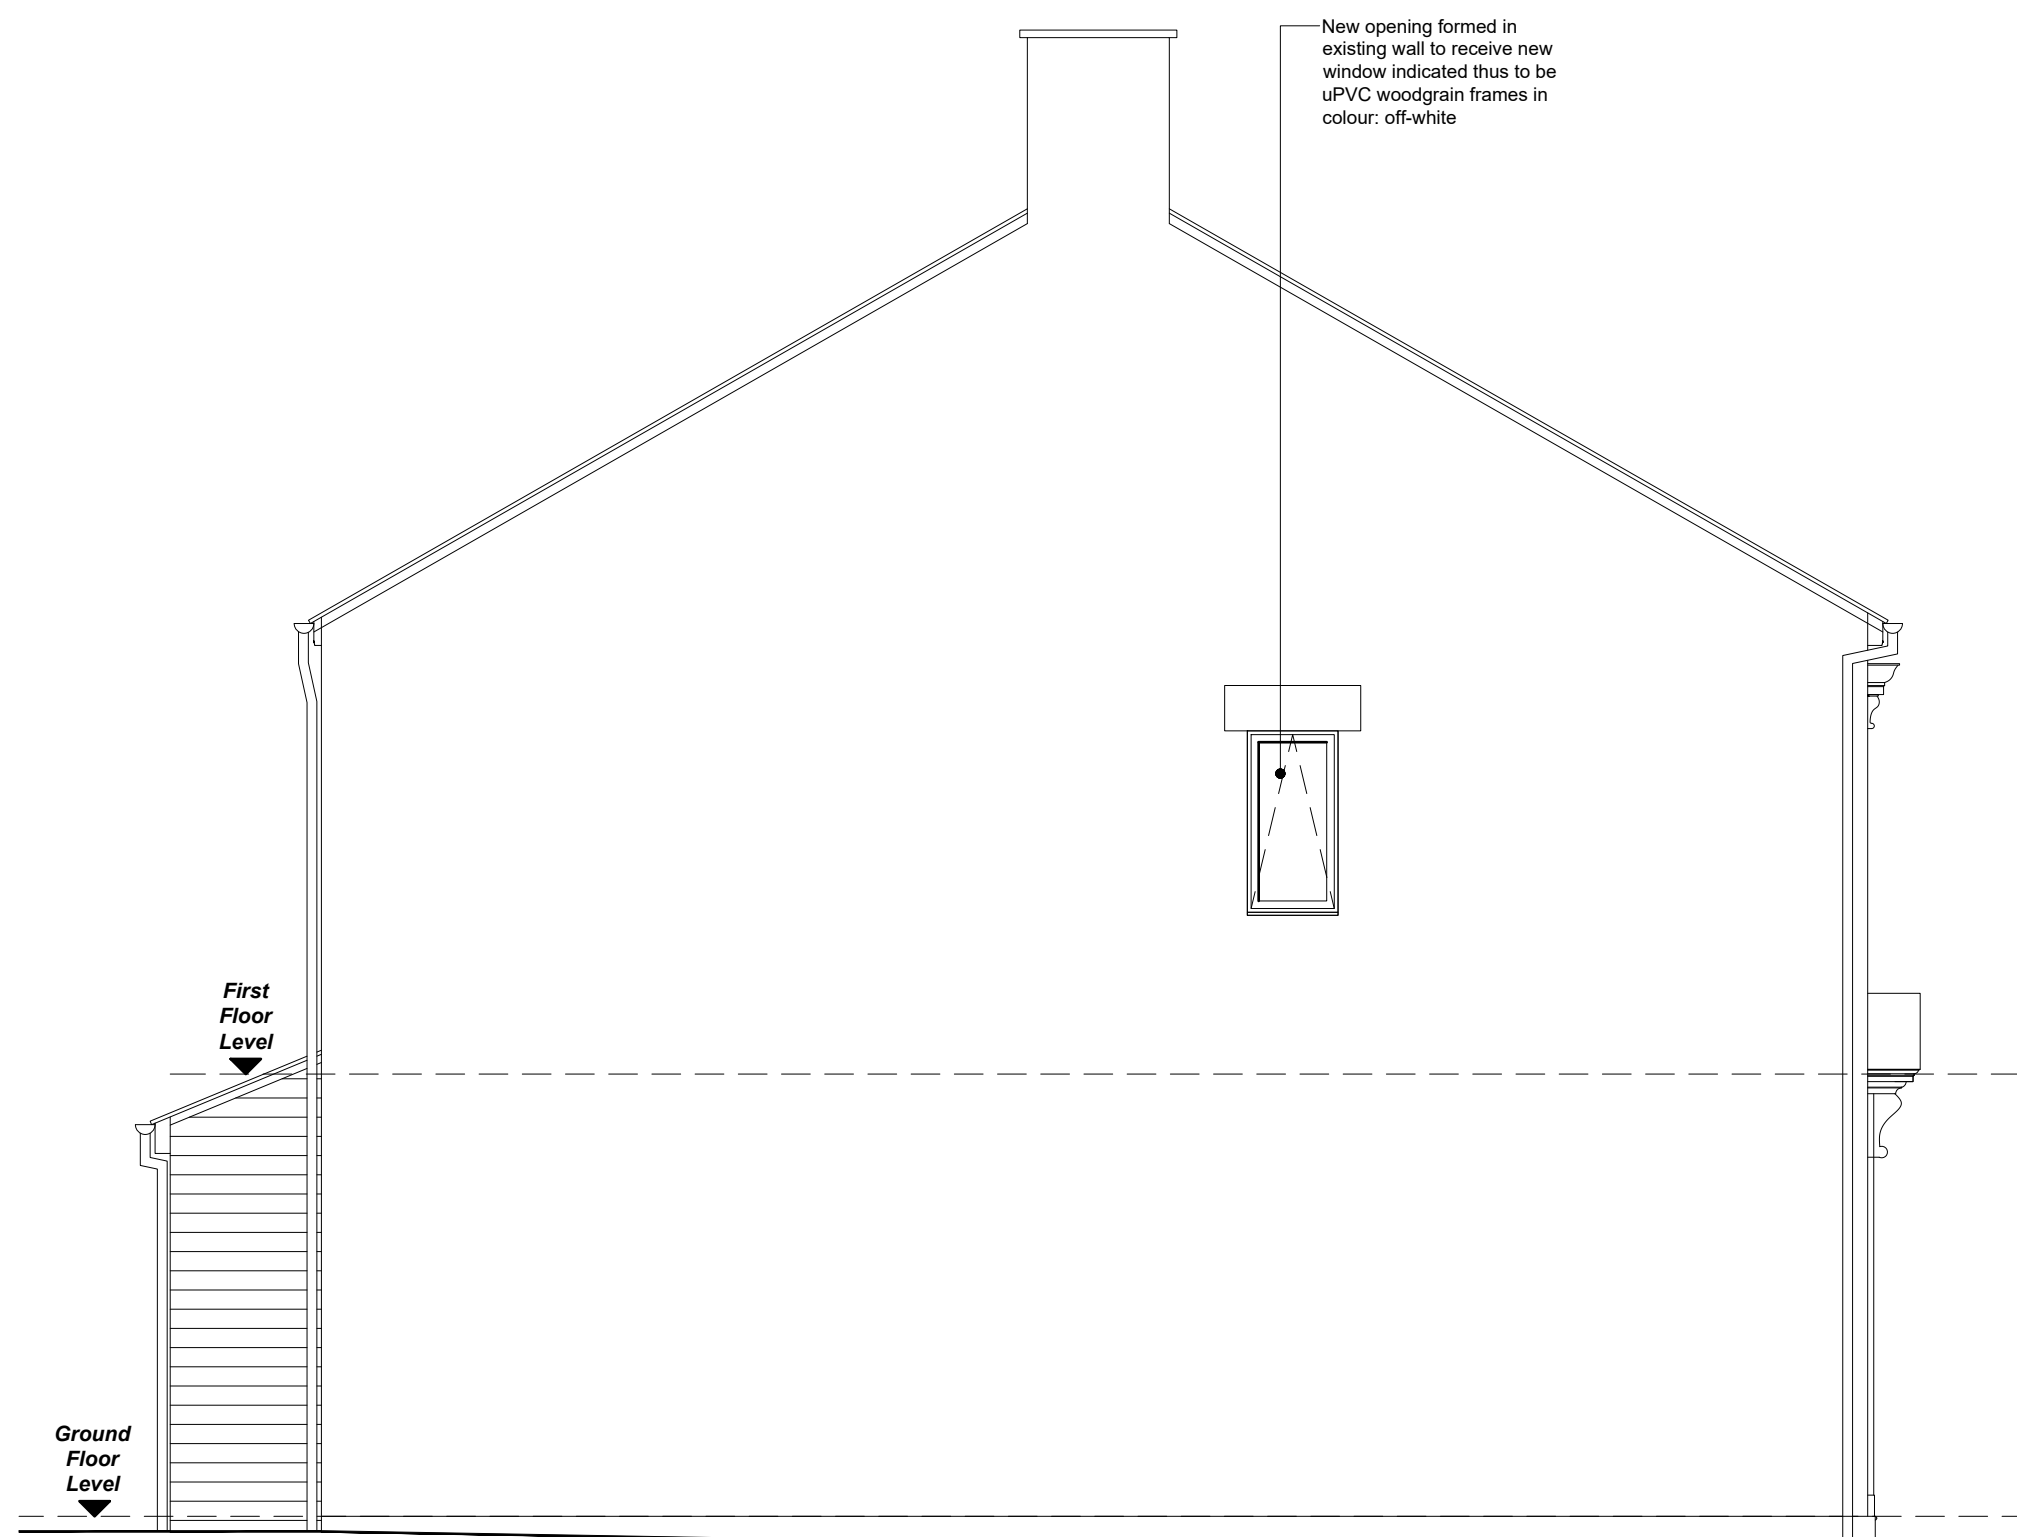

New opening formed in existing wall to receive new window indicated thus to be uPVC woodgrain frames in colour: off-white

NOTES

All dimensions are to be checked on site and any discrepancies referred to the designer prior to proceeding. All levels are to be confirmed on site prior to proceeding with the work. All discrepancies between information shown on the drawing and the information shown on the specification are to be referred to the designer prior to proceeding with the works. All component sizes and references to be checked prior to the ordering of materials. Positions of existing drain runs and associated installations to be confirmed prior to proceeding and drains checked as necessary. All relevant boundary positions to be checked prior to proceeding. Any on site design changes must be reported to the designer and agreed with the relevant authority prior to proceeding. Levels shown are related to an arbitrary datum and therefore not related to ordnance datum.

Revision	Date	Details
A	24.01.25	Amended following client review

GRUNDY ARCHITECTURAL SERVICES LIMITED
30 PARK ROAD, HADFIELD, GLOSOP, DERBYSHIRE, SK13 2AH
TEL: 0773 561 9862
EMAIL: RICHARD@GRUNDYARCHITECTURE.CO.UK

Project: Proposed Extension and Alterations at:
Padfield Brook House
Little Padfield
Glossop
Derbyshire
SK13 1ER

Client: Mr. J. & Mrs. M. Taylor

Drawing Title: PROPOSED ELEVATIONS

Drawn by:	R.G.	Date:	3rd January 2023
Drawing No.:	2501.12	Scale:	1:50 @ A1
Revision:	A		

0 1 2 3 4 5 6
metres (for 1:50 original)

PROPOSED SIDE (NORTH WESTERN) ELEVATION