


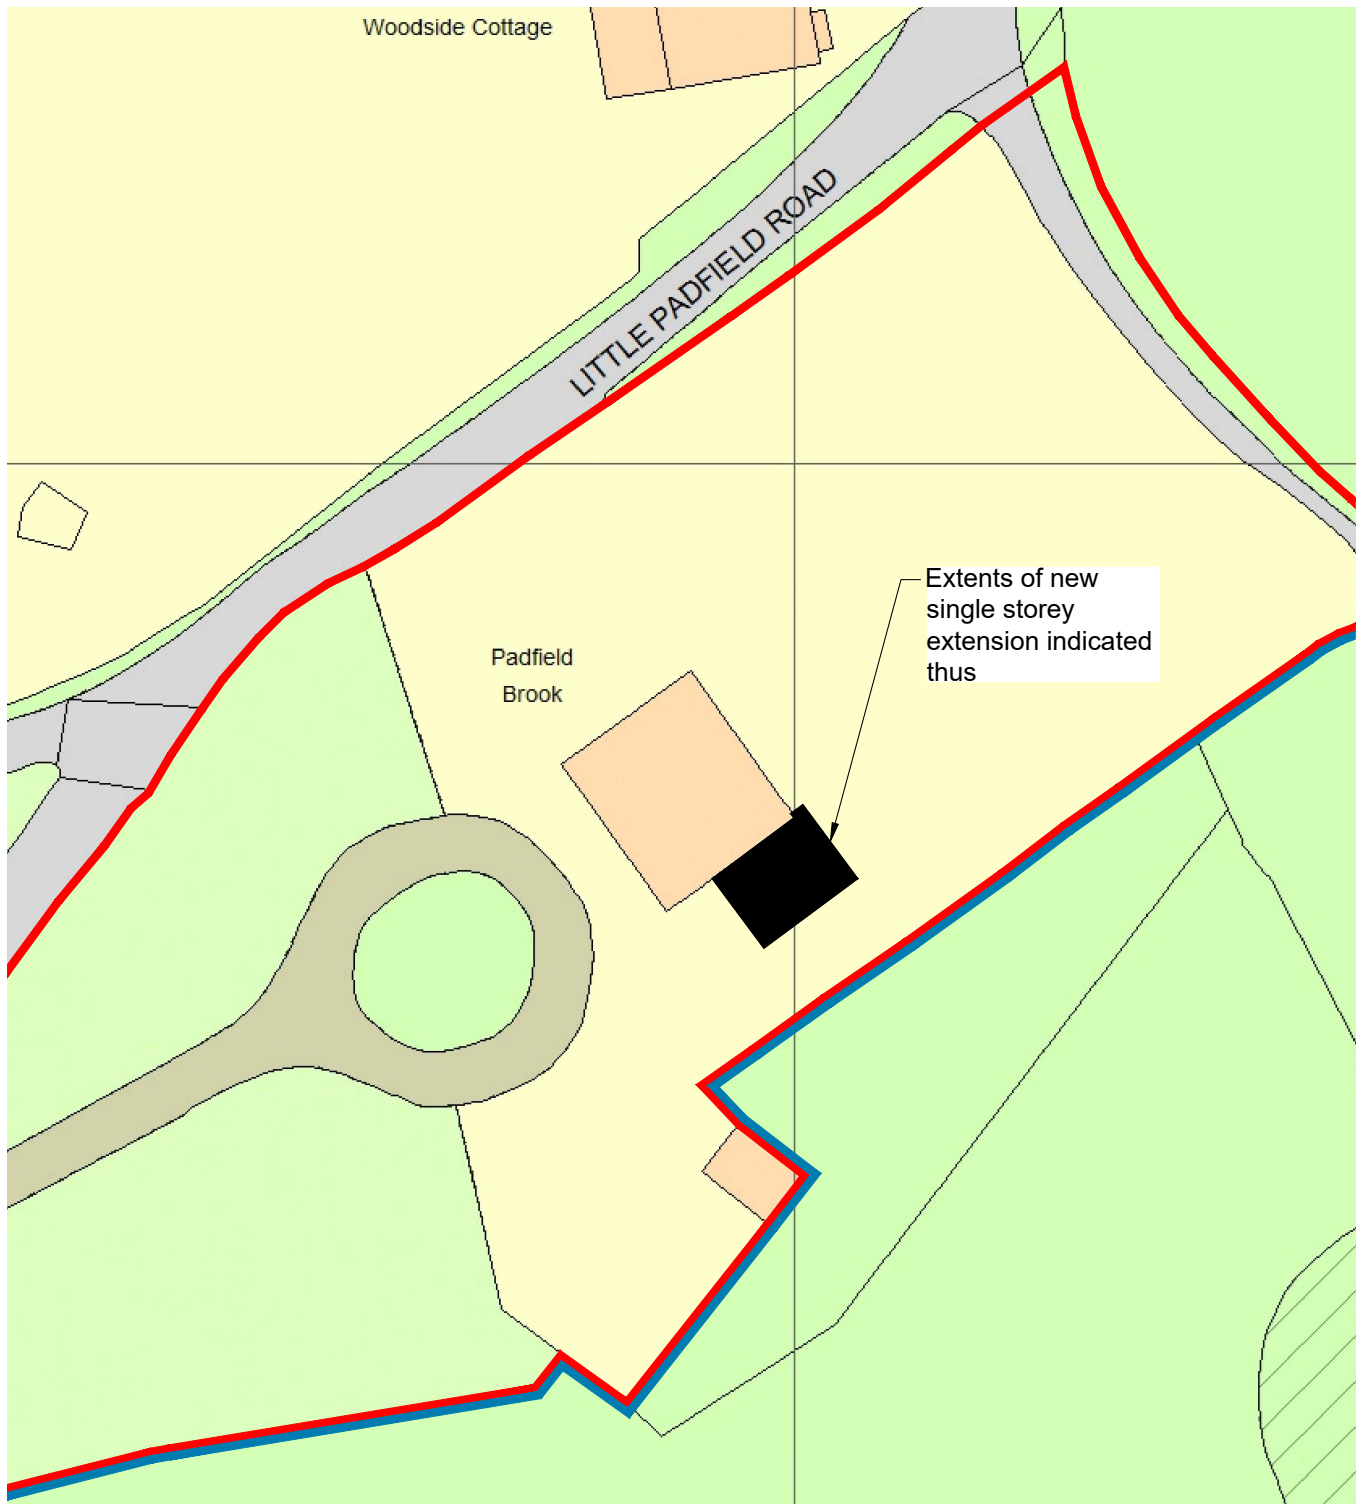

Padfield Brook House, Little Padfield
Proposed Site Plan
Scale 1:500

