


PROPOSED SITE DRAINAGE PLAN
RESIDENTIAL DEVELOPMENT: LAND OFF HIGH HILL ROAD - NEW MILLS - SK22 4HQ

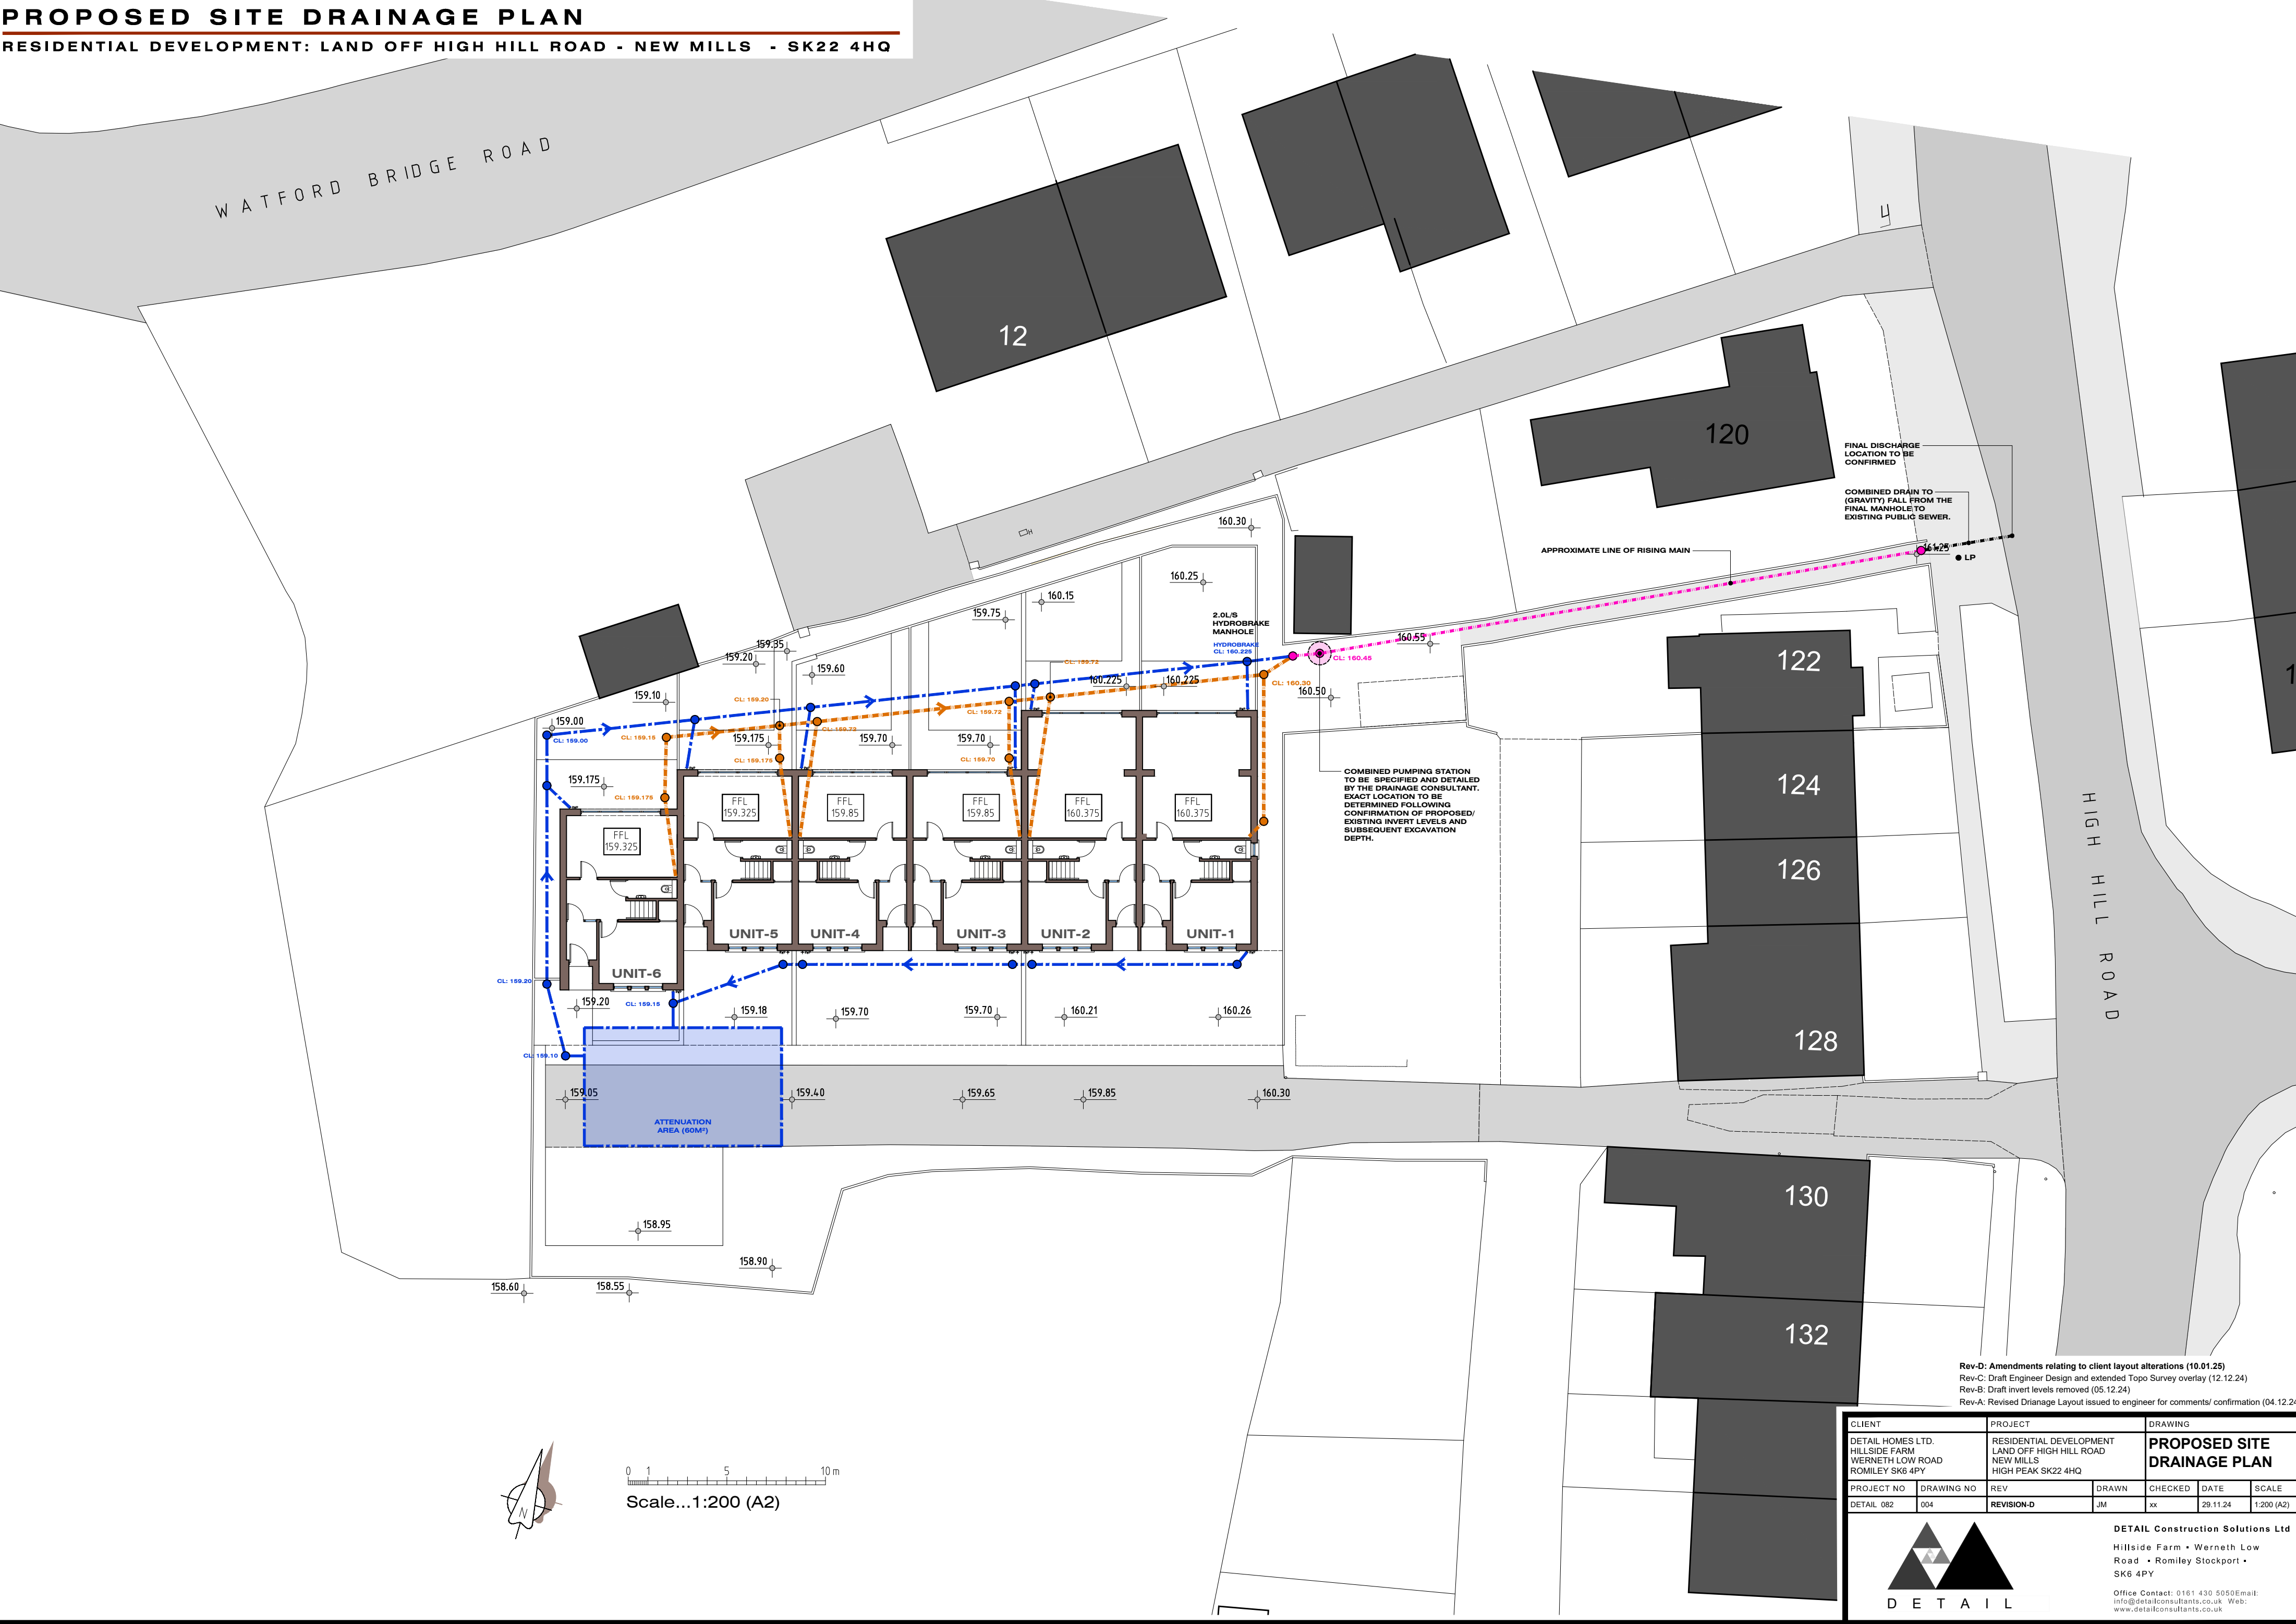

Rev-D: Amendments relating to client layout alterations (10.01.25)
Rev-C: Draft Engineer Design and extended Topo Survey overlay (12.12.24)
Rev-B: Draft invert levels removed (05.12.24)
Rev-A: Revised Drainage Layout issued to engineer for comments/ confirmation (04.12.24)

CLIENT		PROJECT		DRAWING			
DETAIL HOMES LTD. HILLSIDE FARM WERNETH LOW ROAD ROMILEY SK6 4PY		RESIDENTIAL DEVELOPMENT LAND OFF HIGH HILL ROAD NEW MILLS HIGH PEAK SK22 4HQ		PROPOSED SITE DRAINAGE PLAN			
PROJECT NO	DRAWING NO	REV	DRAWN	CHECKED	DATE	SCALE	
DETAIL 082	004	REVISION-D	JM	xx	29.11.24	1:200 (A2)	



DETAIL Construction Solutions Ltd
Hillside Farm • Werneth Low
Road • Romiley Stockport •
SK6 4PY
Office Contact: 0161 430 5050 Email:
info@detailconsultants.co.uk Web:
www.detailconsultants.co.uk