


EXISTING FIRST FLOOR PLAN

SCALE BAR 1:100

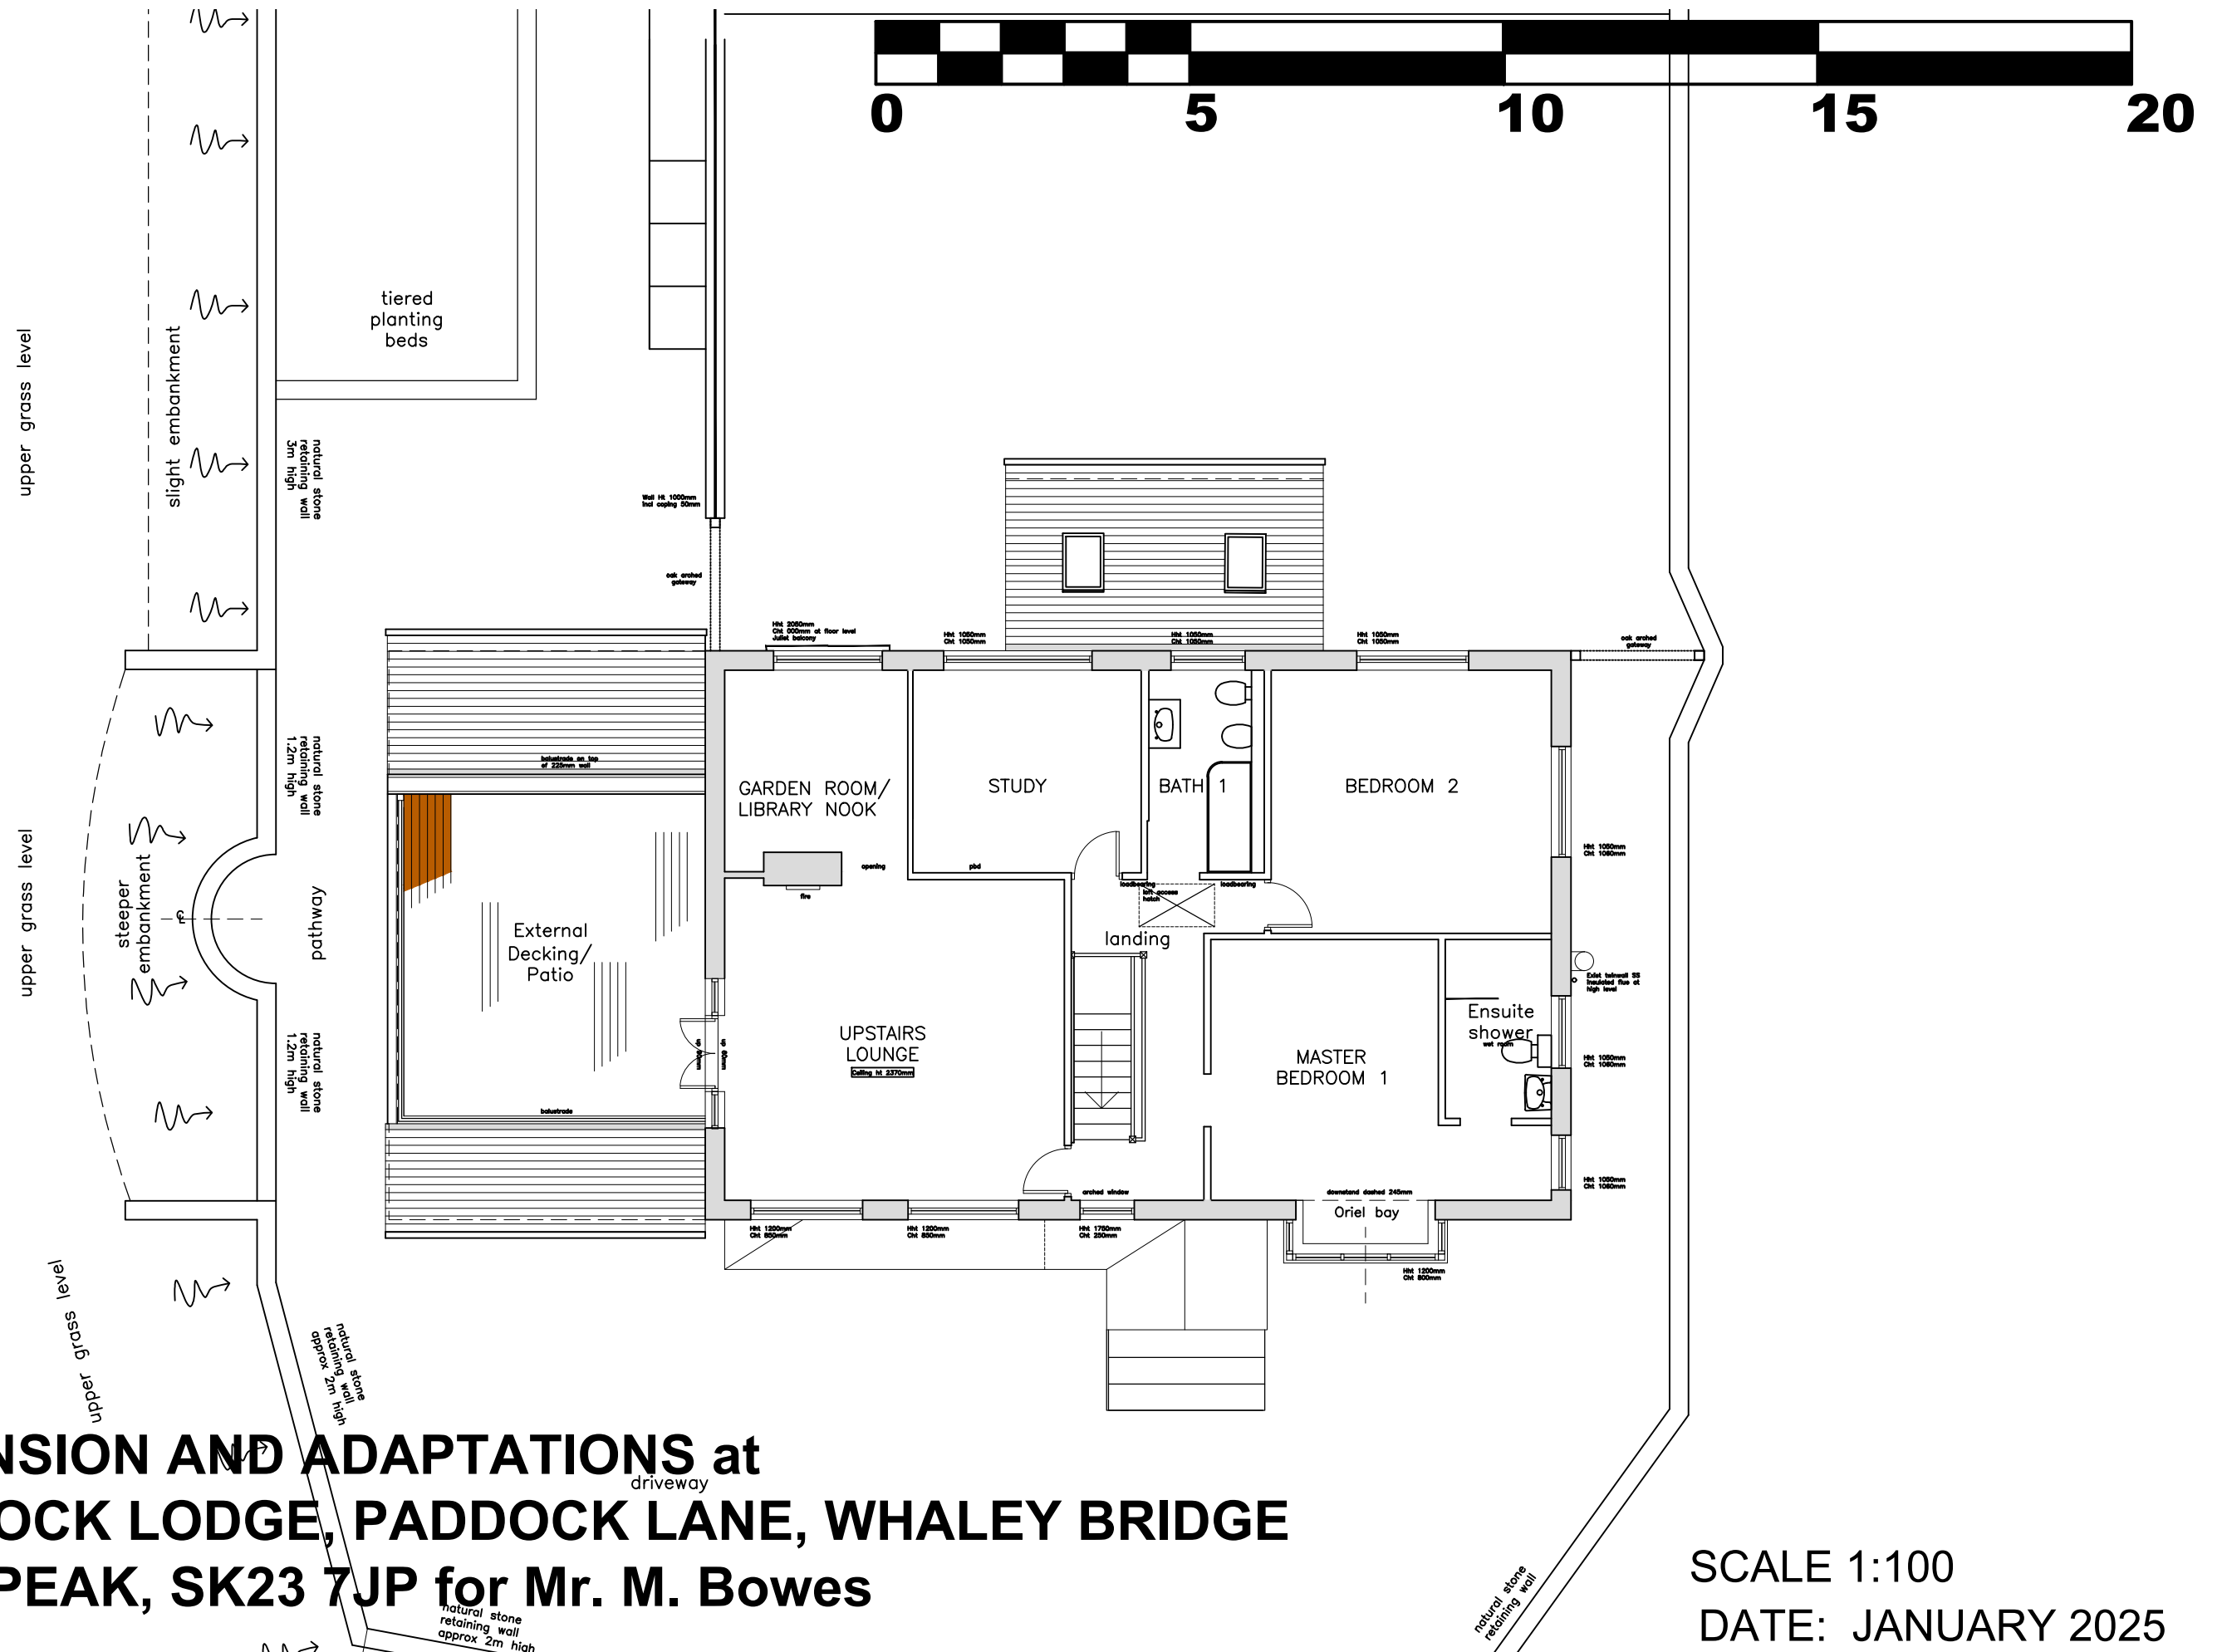

**EXTENSION AND ADAPTATIONS at
PADDOCK LODGE, PADDOCK LANE, WHALEY BRIDGE
HIGH PEAK, SK23 7JP for Mr. M. Bowes**

SCALE 1:100
DATE: JANUARY 2025