


PROPOSED FRONT ELEVATION



PROPOSED SIDE ELEVATION (other)

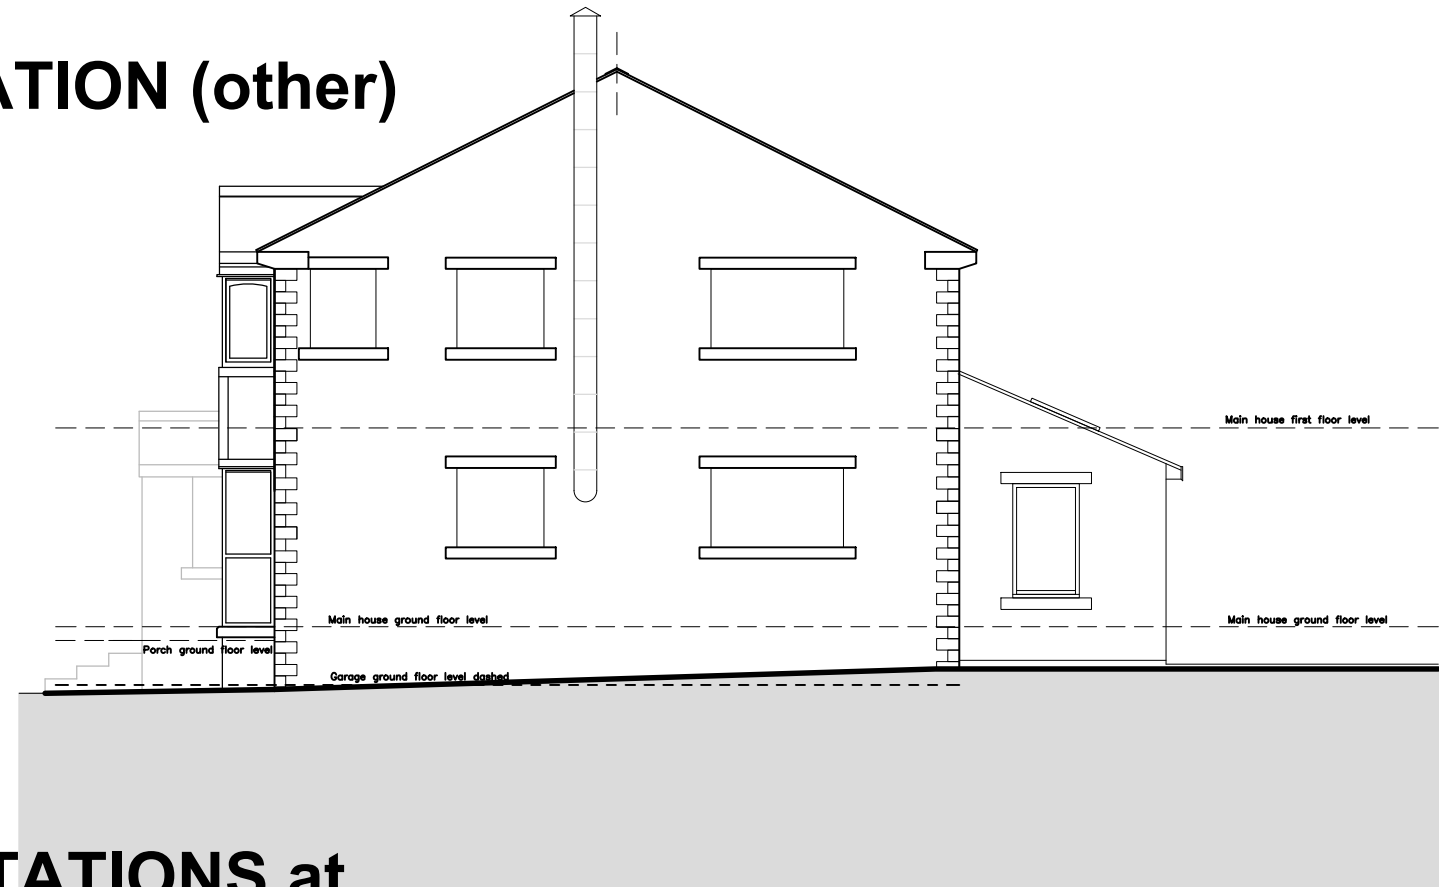

EXTENSION AND ADAPTATIONS at
PADDOCK LODGE, PADDOCK LANE, WHALEY BRIDGE
HIGH PEAK, SK23 7JP for Mr. M. Bowes

SCALE 1:100
DATE: JANUARY 2025