


PROPOSED REAR ELEVATION

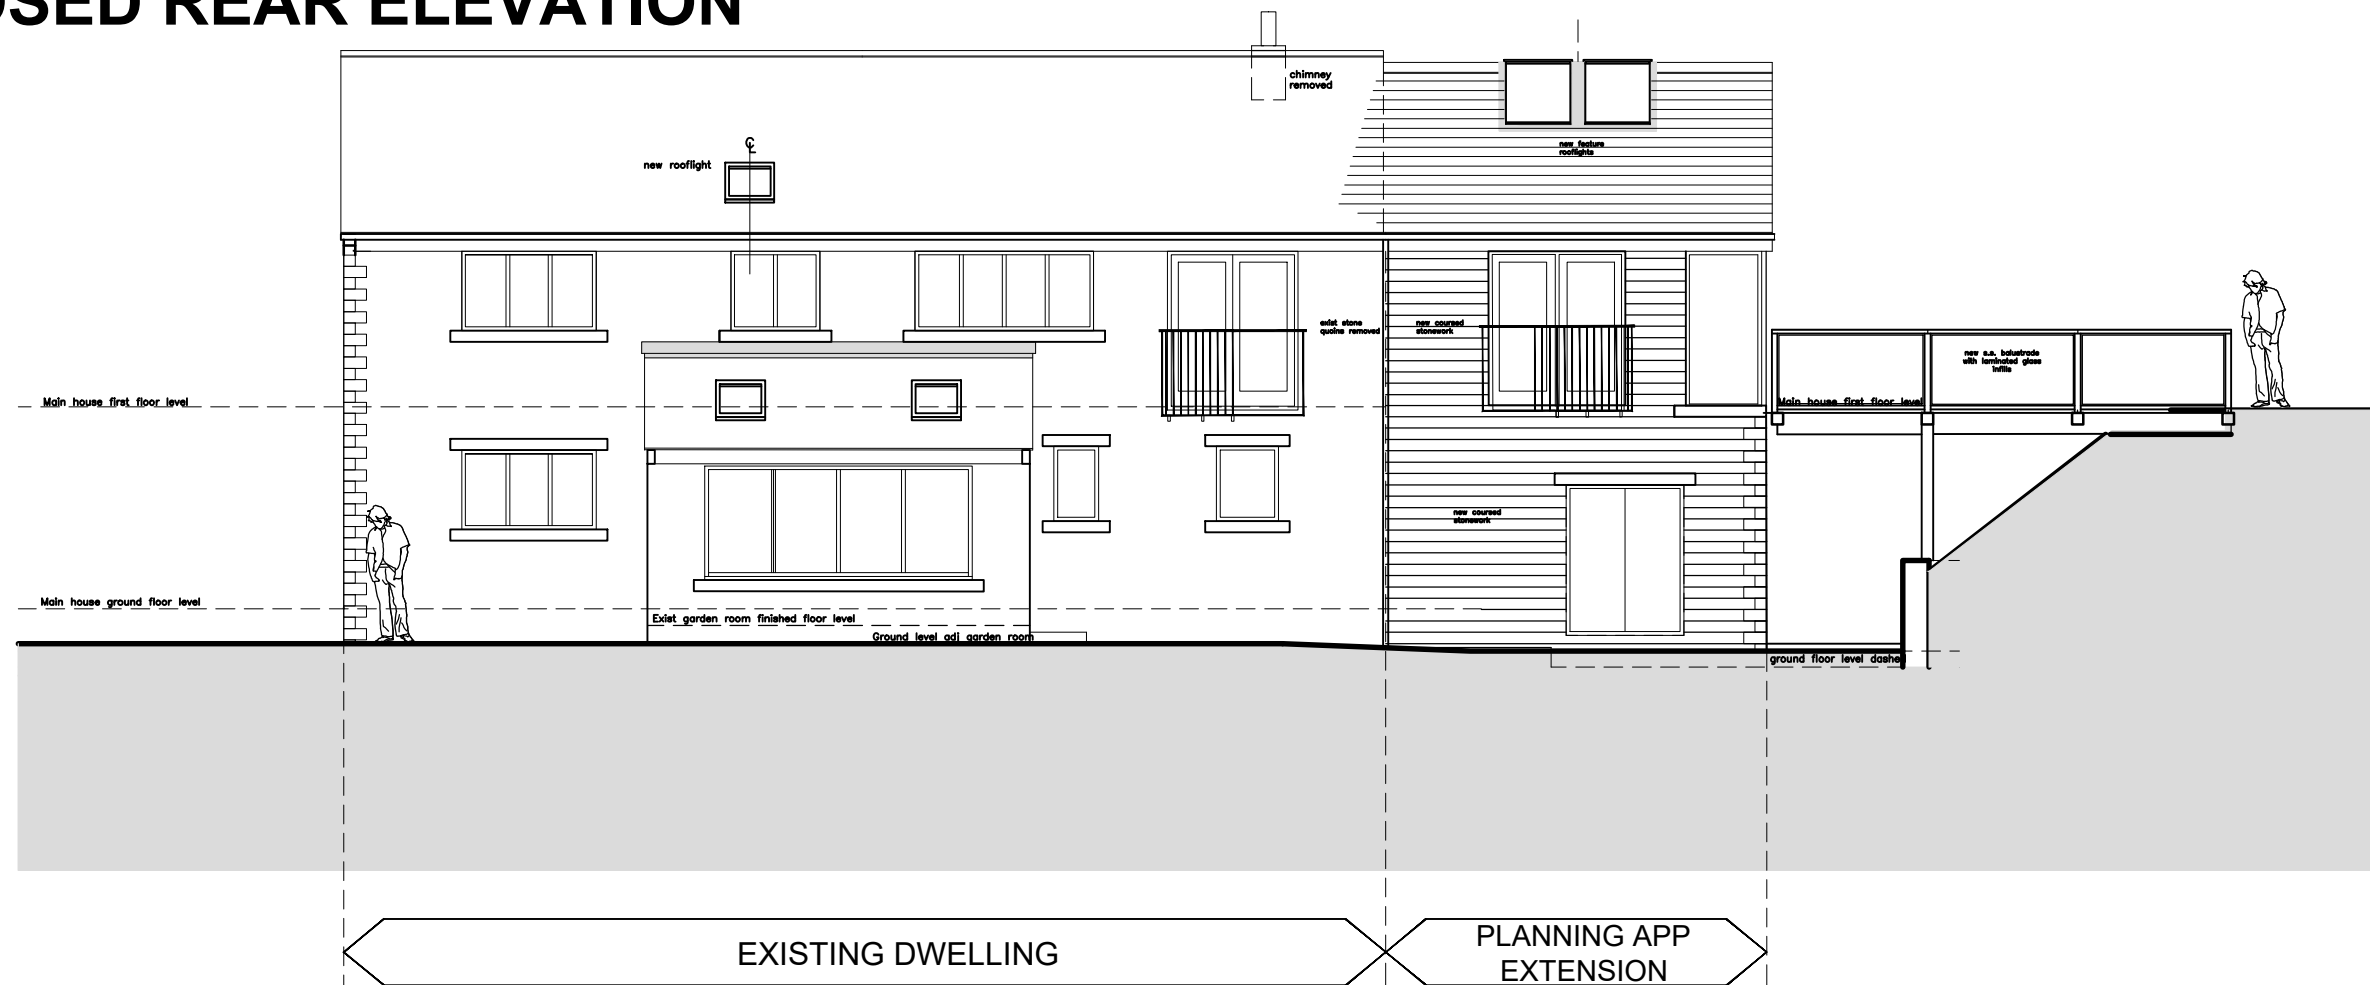

PROPOSED SIDE ELEVATION

MATERIALS


Roof – To pitched roofs to be hardrow reconstituted stone roofing slates / concrete to match existing. Rooflights to be Velux to suit roofing material

Walls – To be reconstituted course stone to match with stone sills and heads as depicted

Rainwater goods – Black Upvc hoppers and downpipes to drain flat and pitched roofs.

Windows – Replacement PPC Aluminium windows to house (if possible). Colour to be agreed

Bridge link to be s.s. balustrade with laminated glass infills

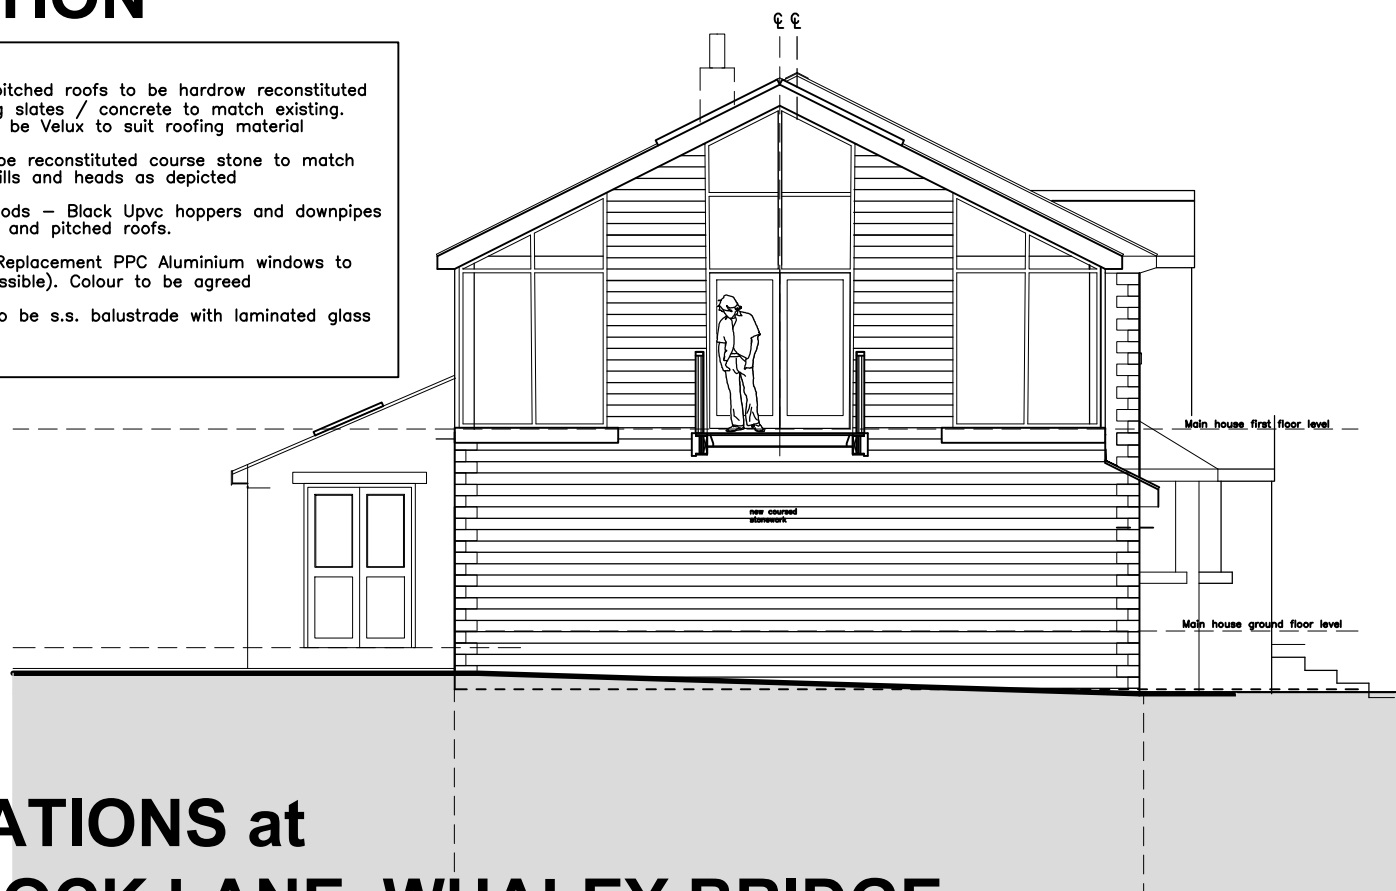

**EXTENSION AND ADAPTATIONS at
PADDOCK LODGE, PADDOCK LANE, WHALEY BRIDGE
HIGH PEAK, SK23 7JP for Mr. M. Bowes**

PLANNING APPLICATION
NEW SIDE EXTENSION

SCALE 1:100
DATE:JANUARY 2025