



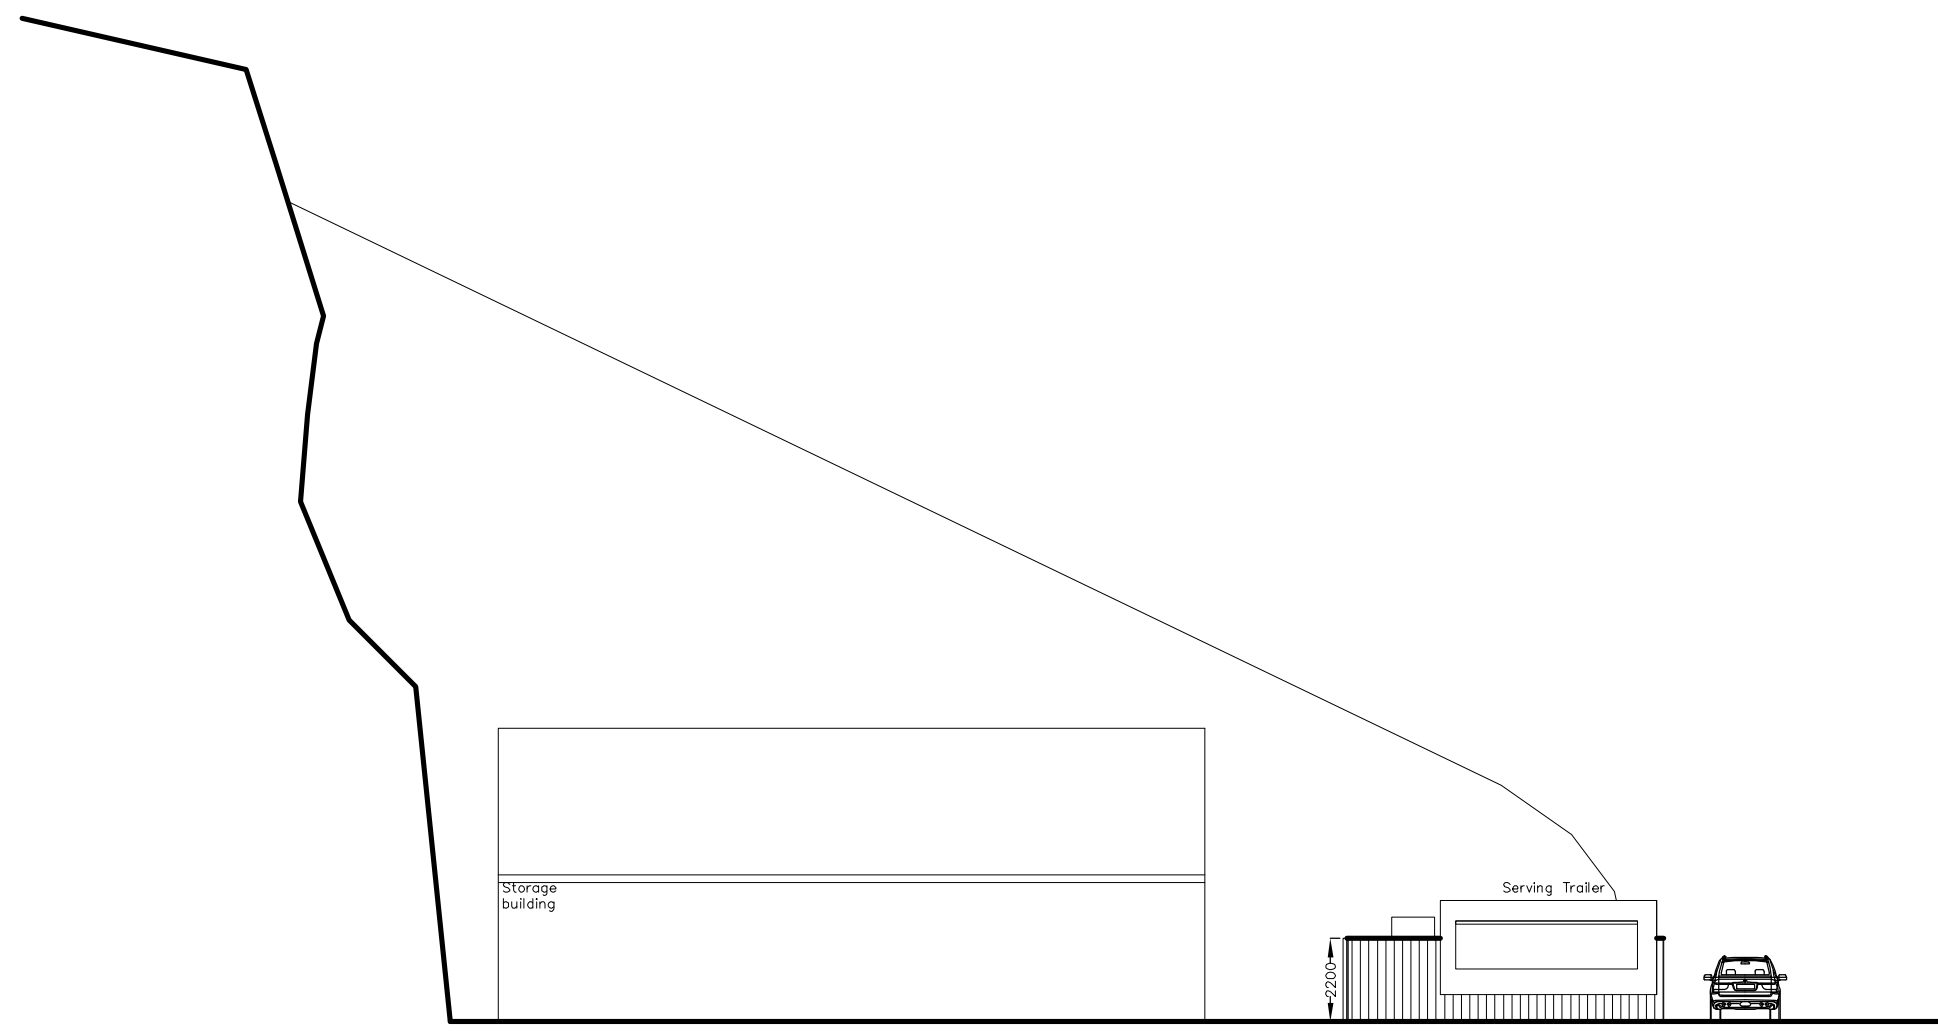

East Elevation and section through site

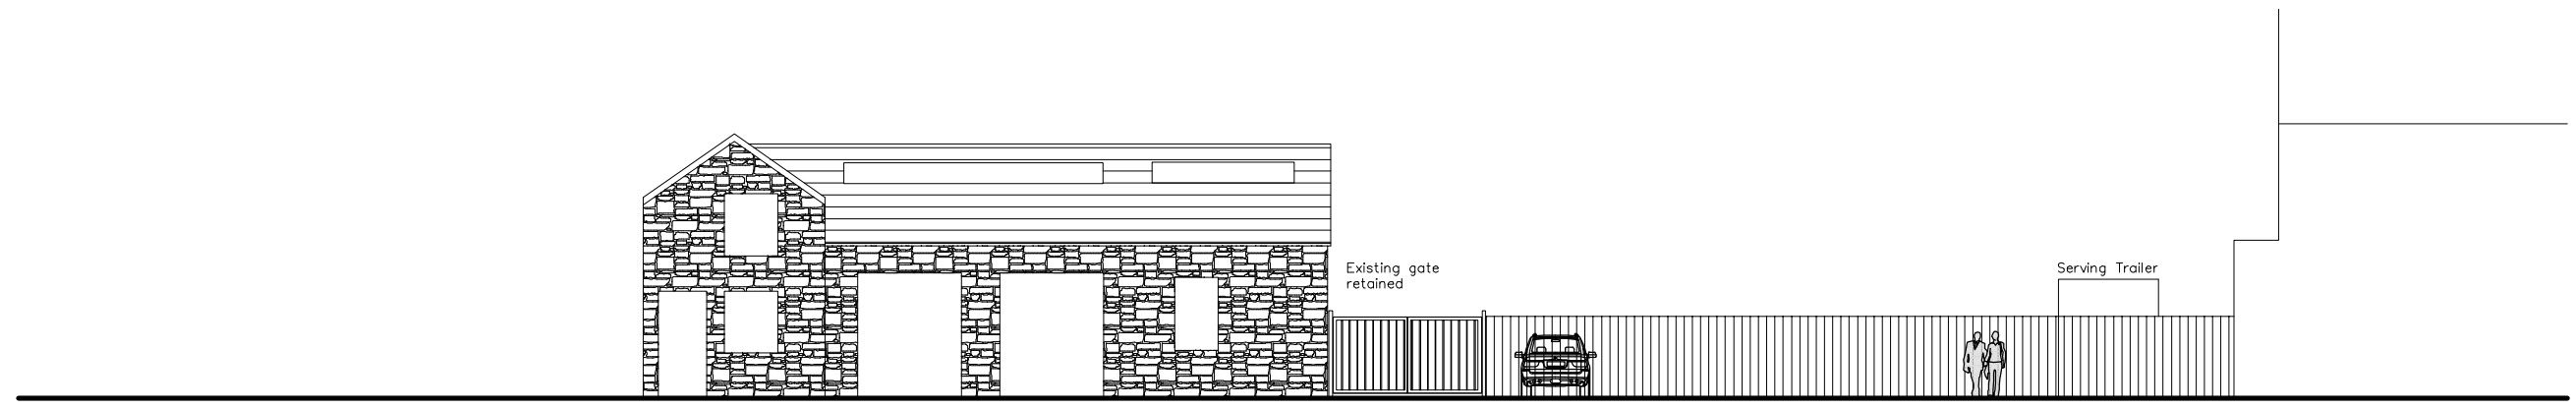

South Elevation

NOTES:

Grace Architecture take no responsibility for any dimensions obtained by scaling from this drawing. If no dimension is shown the recipient must ascertain the dimension specifically from the Contract Administrator or by site measurement. Supplying this drawing in digital form is solely for convenience and no reliance may be placed on digital data. All data must be checked against hard copy. Dimensions must be checked on site. Any discrepancies must be reported to the Contract Administrator immediately. This drawing is copyright of Grace Architecture.

Client

The Old Firehouse

Pr	Preliminary	C	Contract	
F	Feasibility	Cn	Construction	
P	Planning	As	As Built	
T	Tender	Other		

Project

Hague bar

Title

Elevations Proposed

Dwg Scale

0 2m 4m

Scale 1:200

Drawing No

002-06

Revision

A3

•

Grace Architecture

Shady Oak
Marple Road
Offerton
Stockport
SK2 5HF

www.gracearchitecture.co.uk
gracearchitecture@gmail.com