



3 Front Existing
1 : 100

Wall Plate
3590
Level 1
2650

Level 0
0




4 Side 1 Existing
1 : 100




5 Rear Existing
1 : 100




6 Side 2 Existing
1 : 100

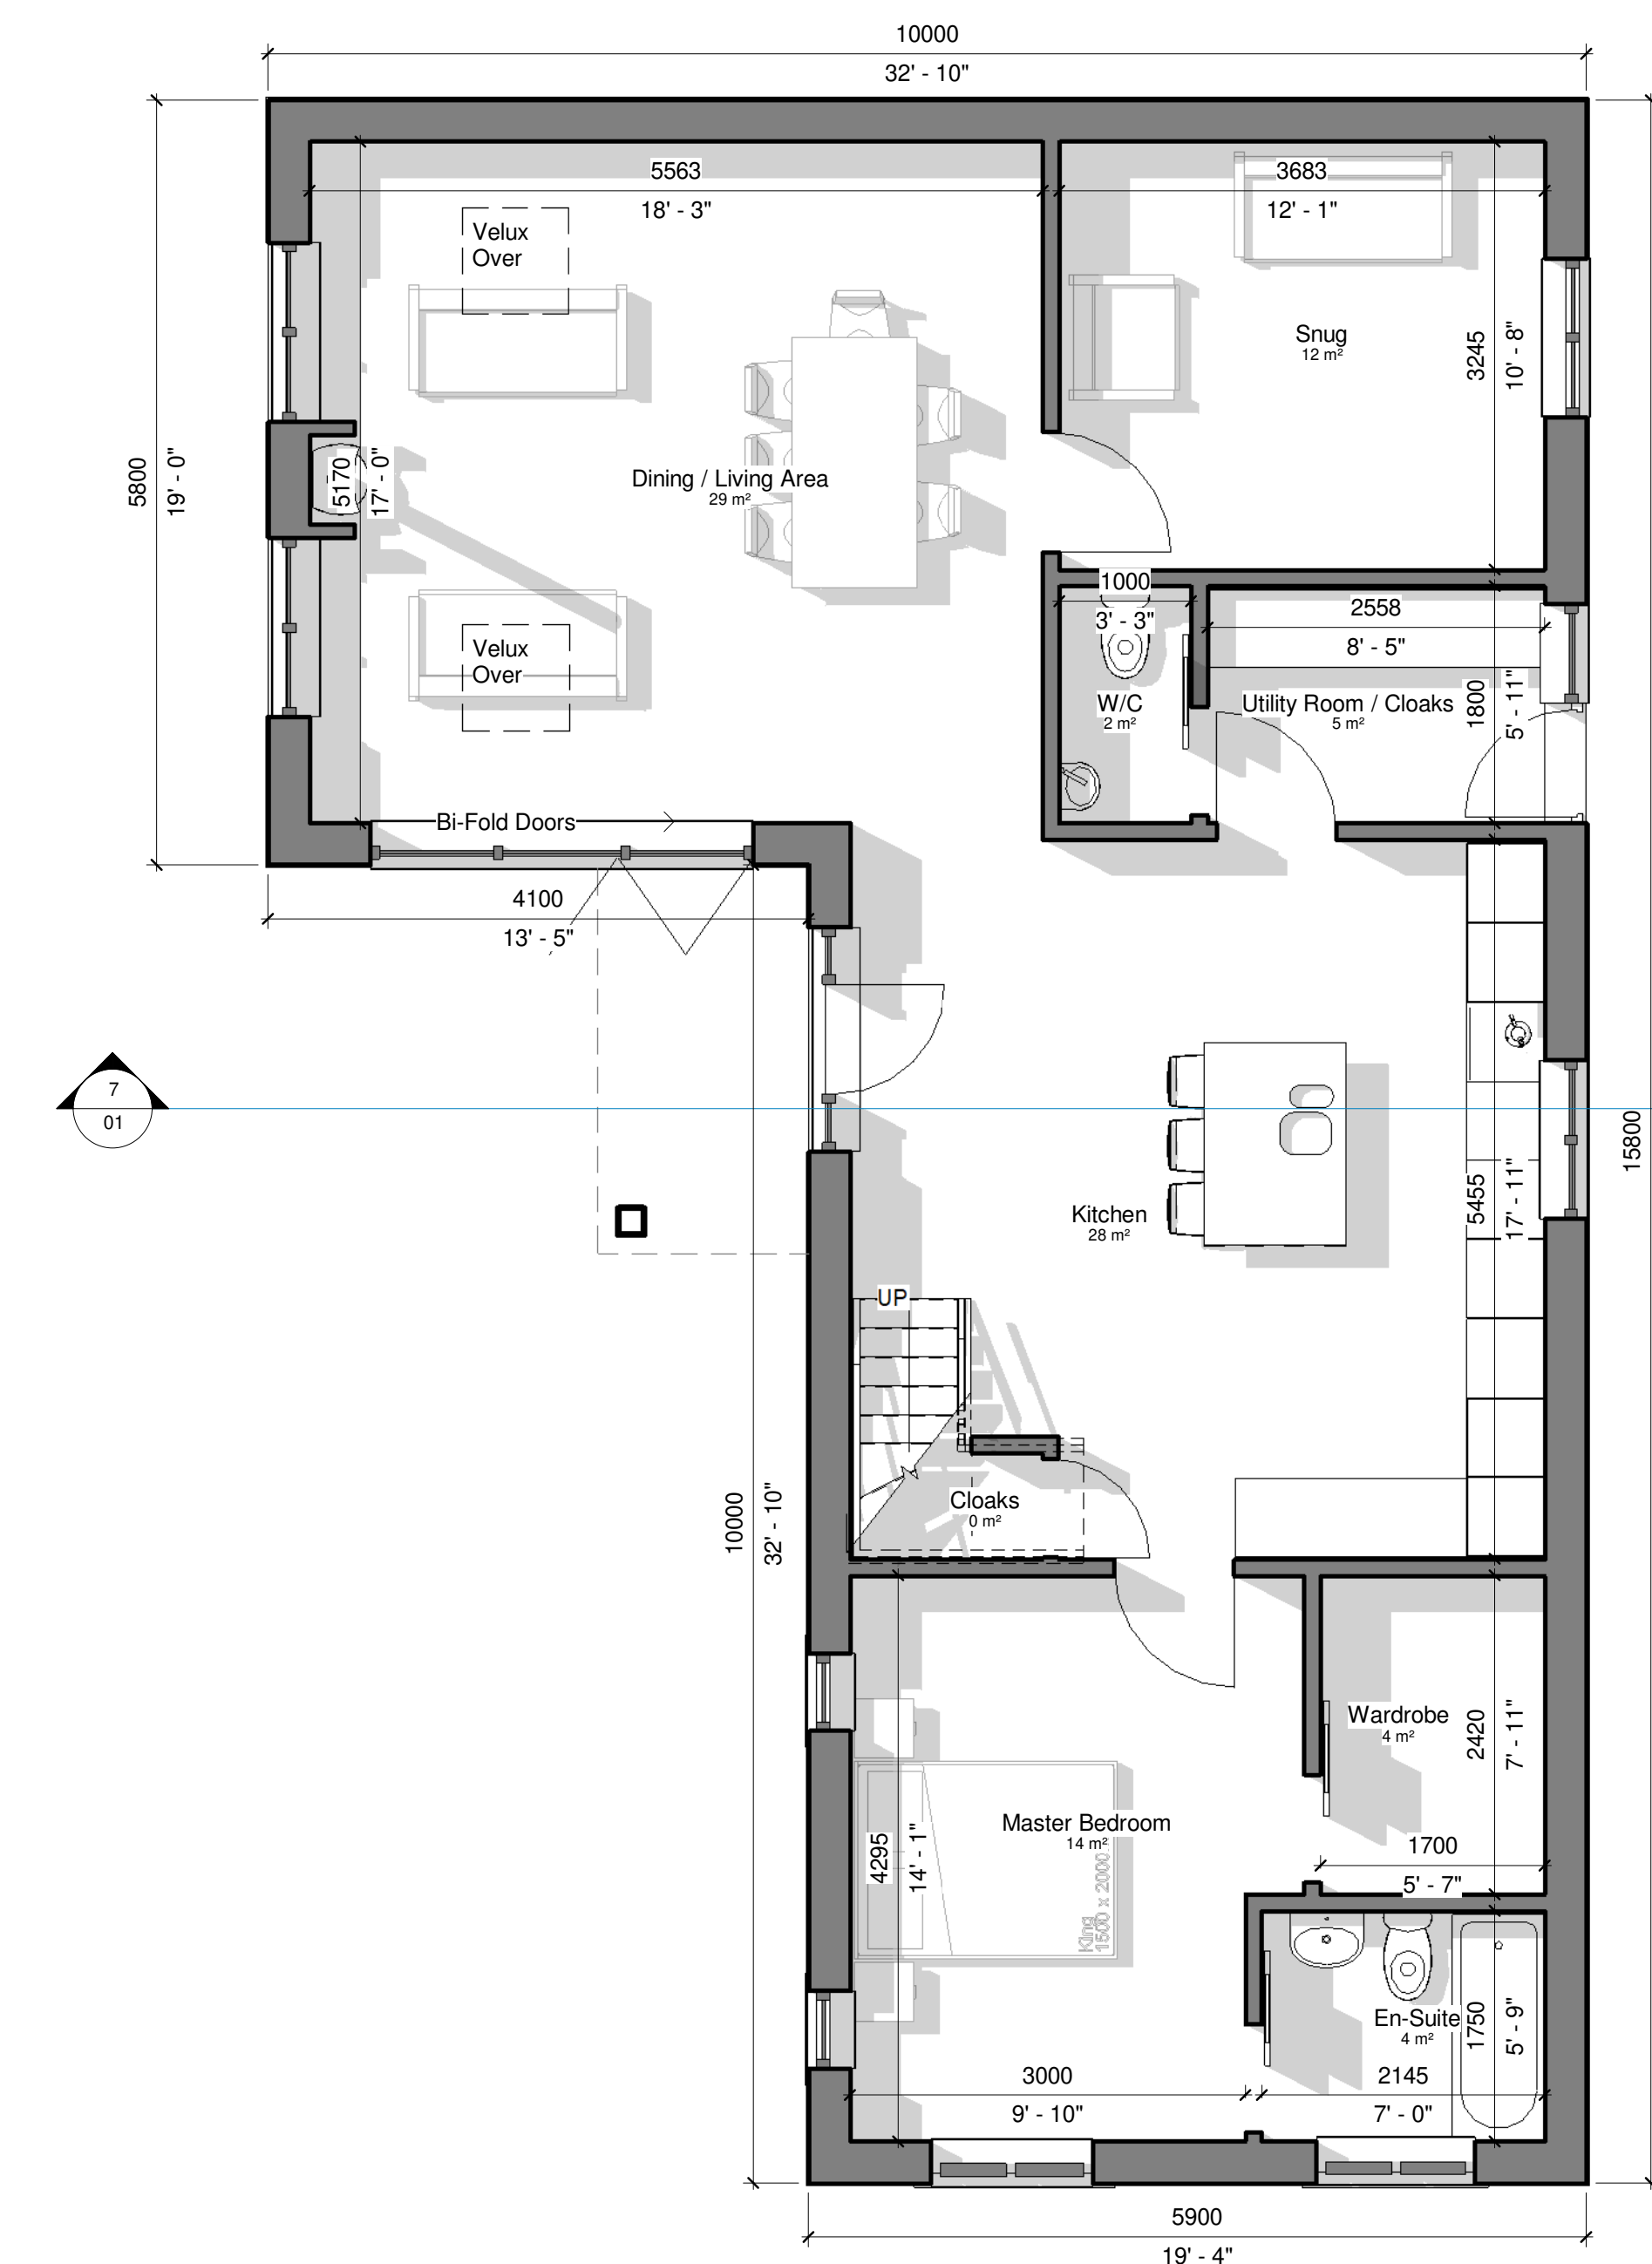

1 Level 0 Existing
1 : 50

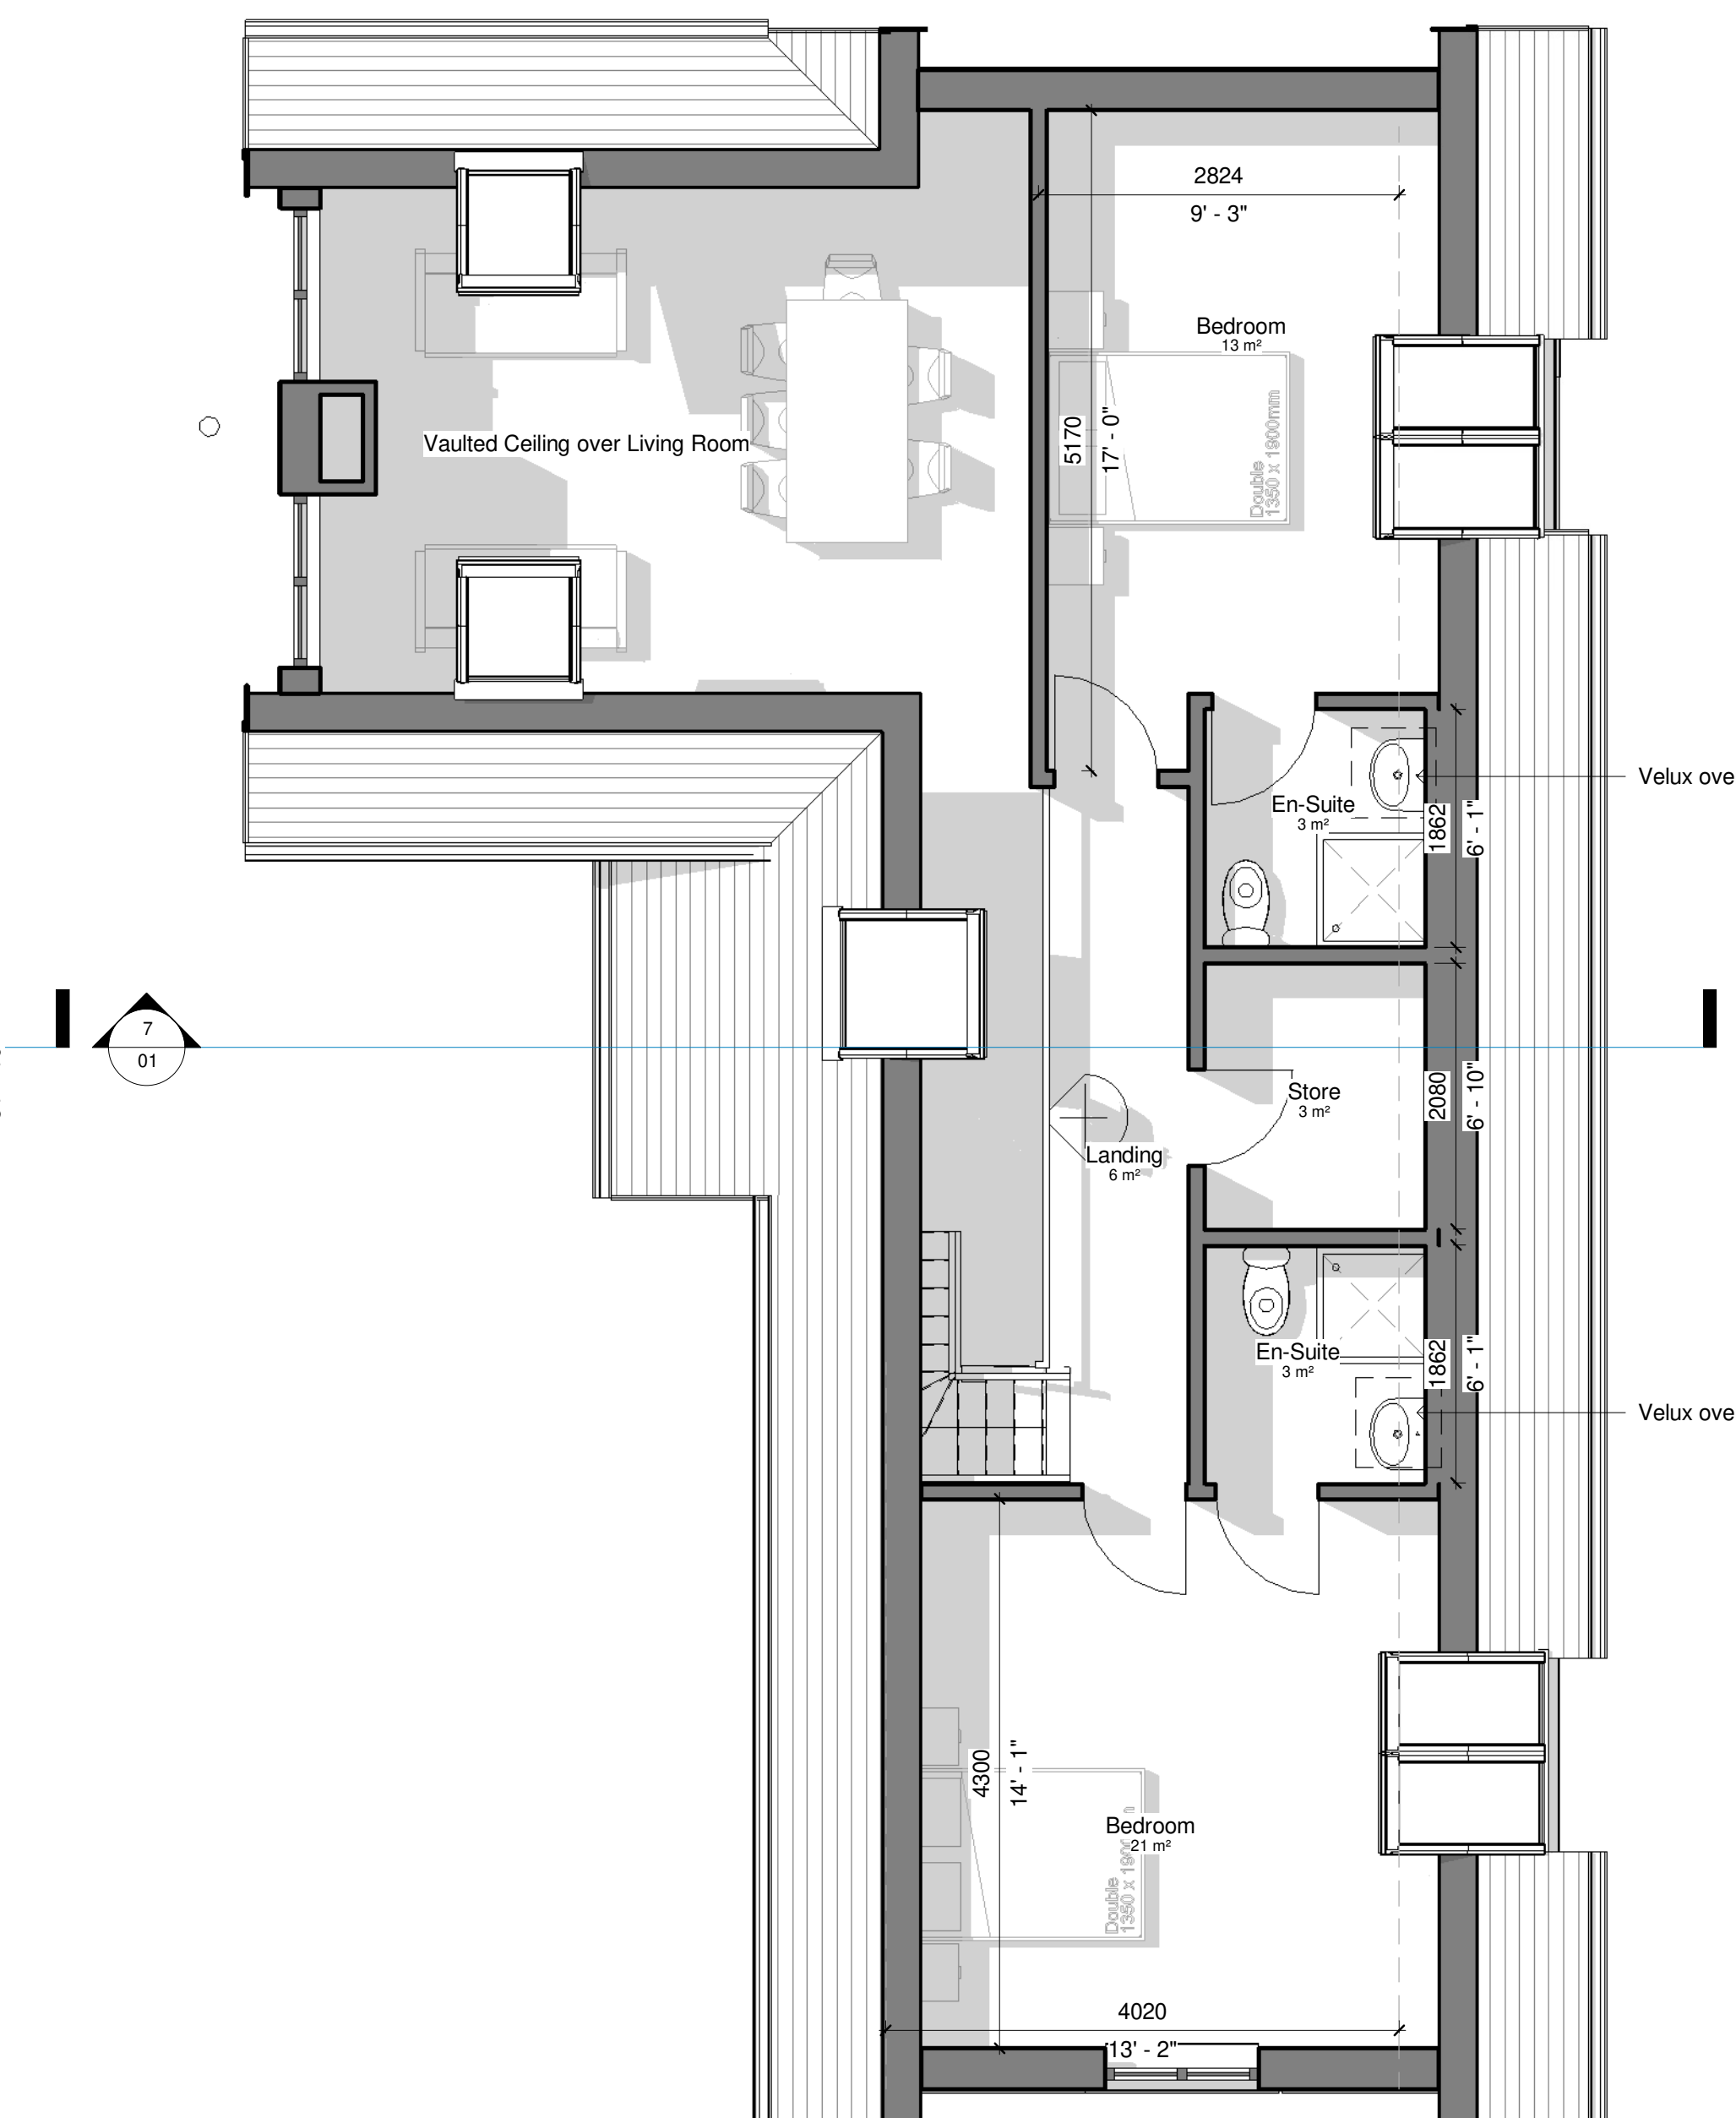


2 Level 1 Existing
1 : 50

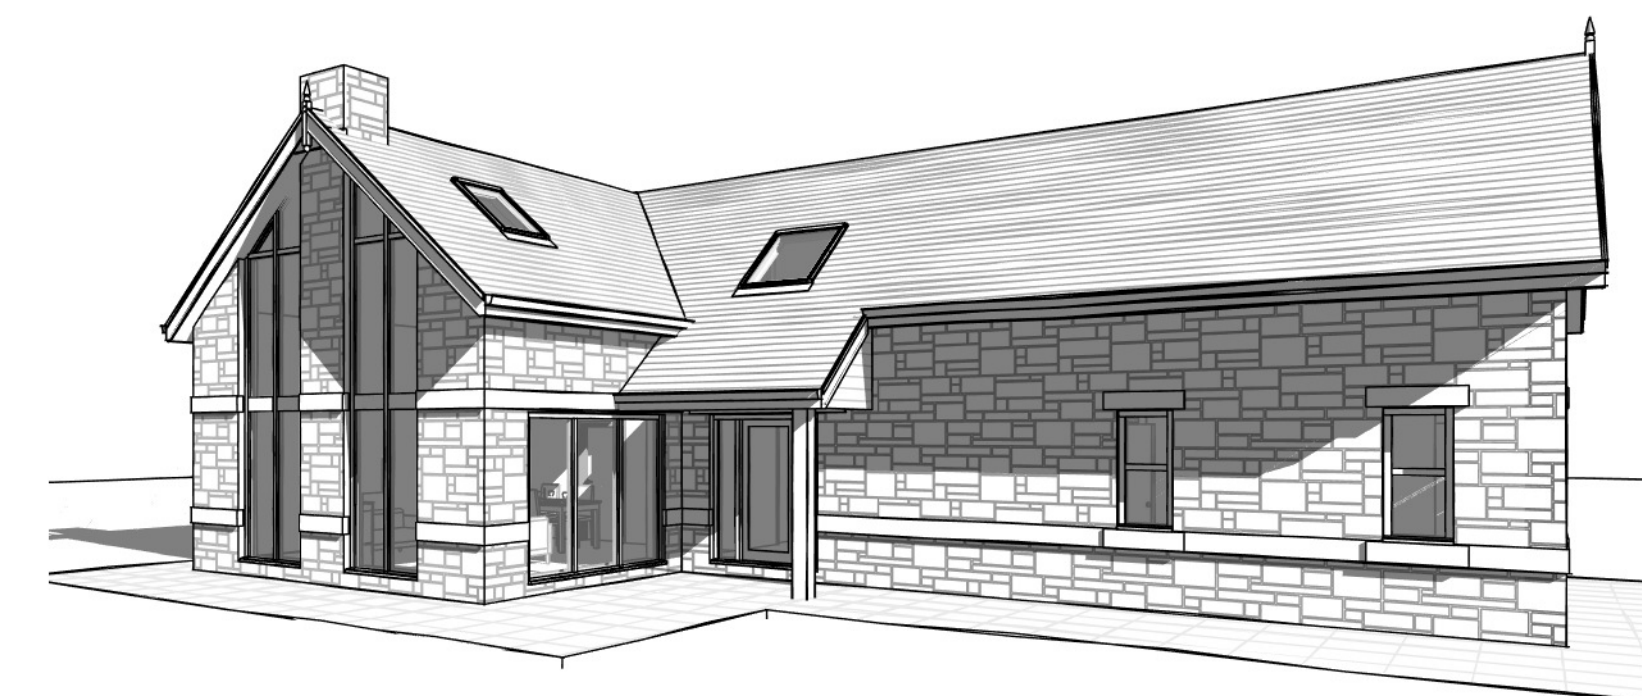

8 3D View 1

0.5 0 0.5 1 1.5 2 2.5
SCALE 1:50 m

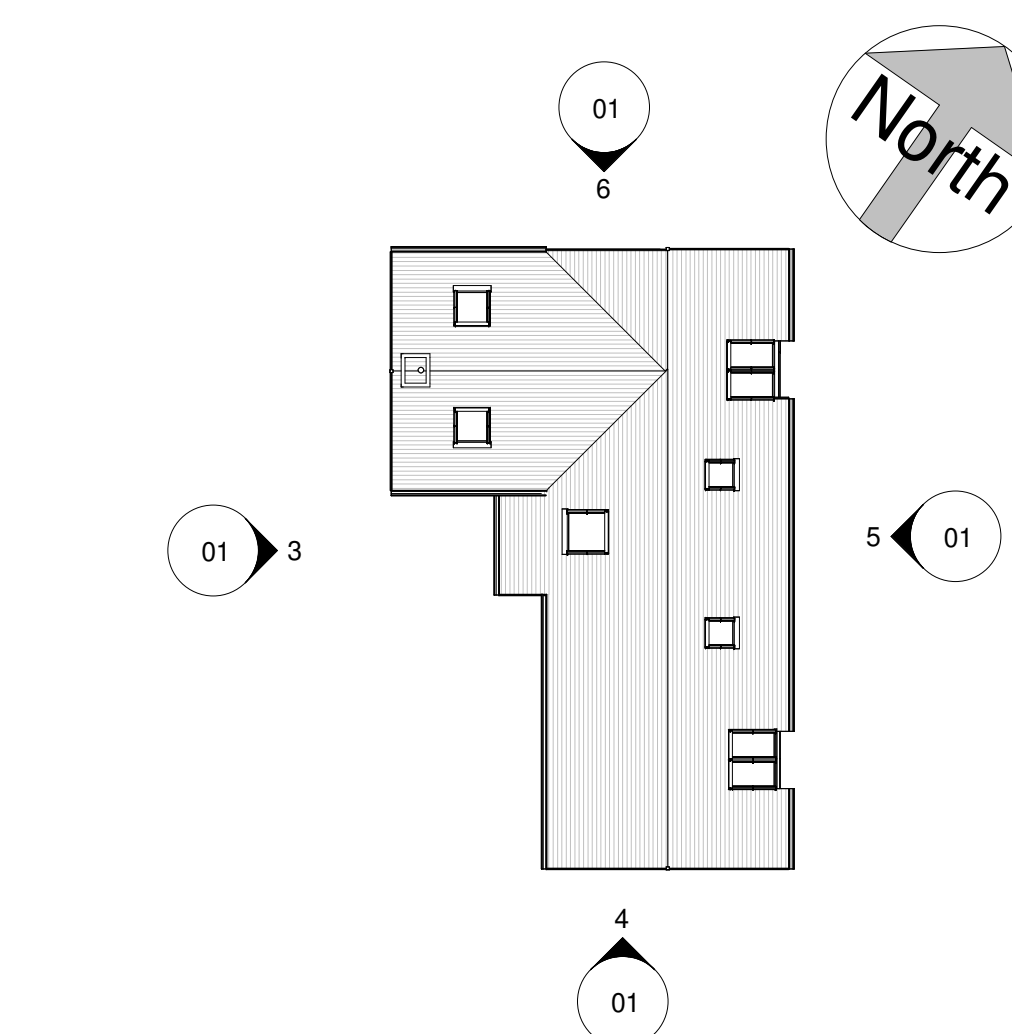

9 Site
1 : 200



7 Section 1
1 : 100

All Dimensions to be checked on site Work must not be commenced until planning permission (where applicable) and building regulations approval is received. Any works carried out before receipt of the permissions is "entirely at clients' own risk" It is the responsibility of the client to verify the accuracy of the boundry shown on the Site plan.		
Rev	Description	Date
A	Design Revisions	19/06/24
B	Design Revisions	05/08/24
C	Planning size reduction	10/12/24

Maxron House - Green Lane - Romiley - SK6 3JQ 0161 494 9646 - 07823 322338 email - asmarple@gmail.com www.architecturalsolutionsltd.co.uk	
PROJECT ADDRESS	
Land at Talbot House, Glossop,	
PROJECT	
Talbot House Dwelling	
TITLE	
Indicative House Layout	
CLIENT	
Mr & Mrs Hadfield	
DRAWN BY MJH	DATE 07/06/24
SCALE (@ A1) As indicated	PROJECT NUMBER 2977
DRAWING NUMBER 2977 - 01	REV C