

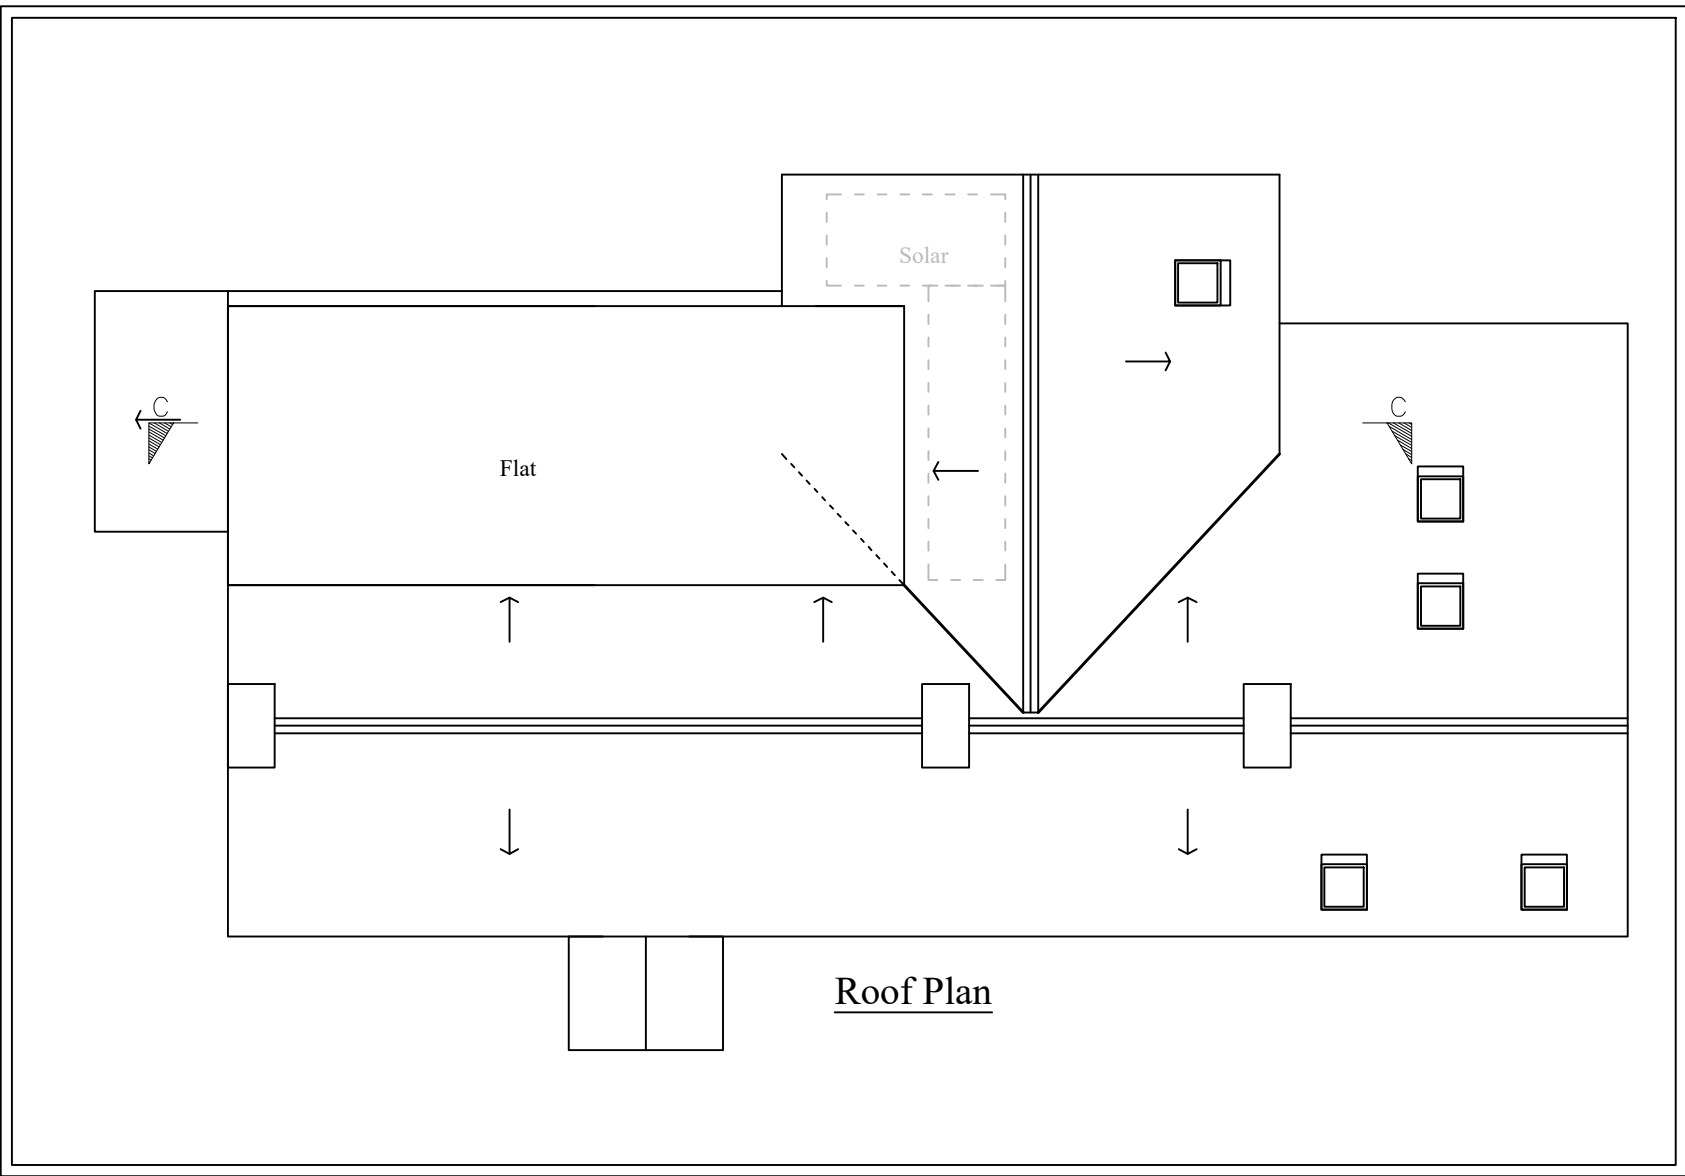


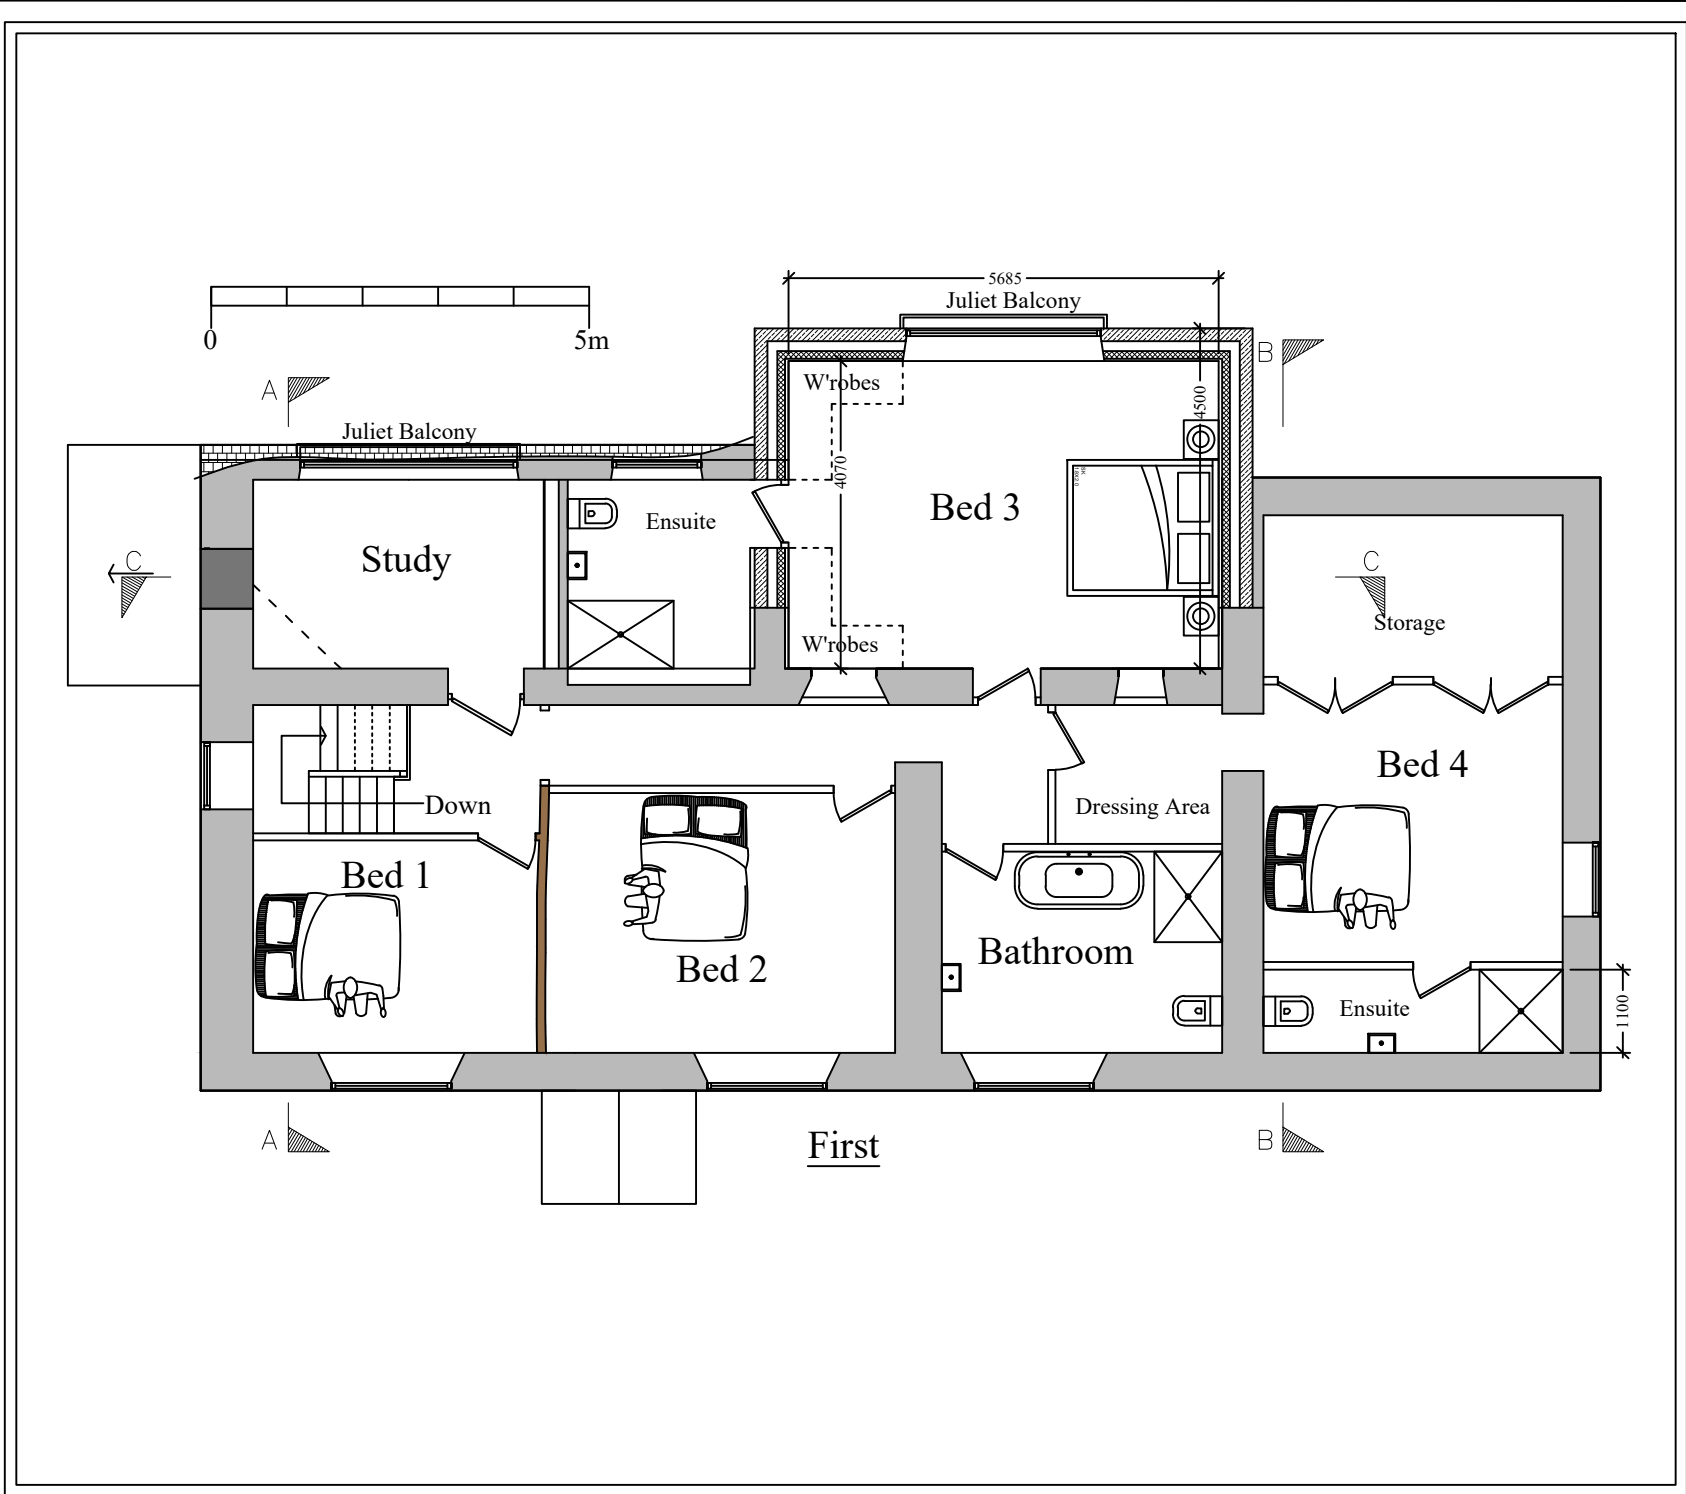

Planning

This drawing is the Copyright of SJ Design Limited.
All dimensions must be checked on site.
All materials and workmanship are to be in accordance with prevailing British Standards, Codes of Practice, Building Regulations, manufacturers and federation recommendations and all to the complete satisfaction of SJ Design Limited.

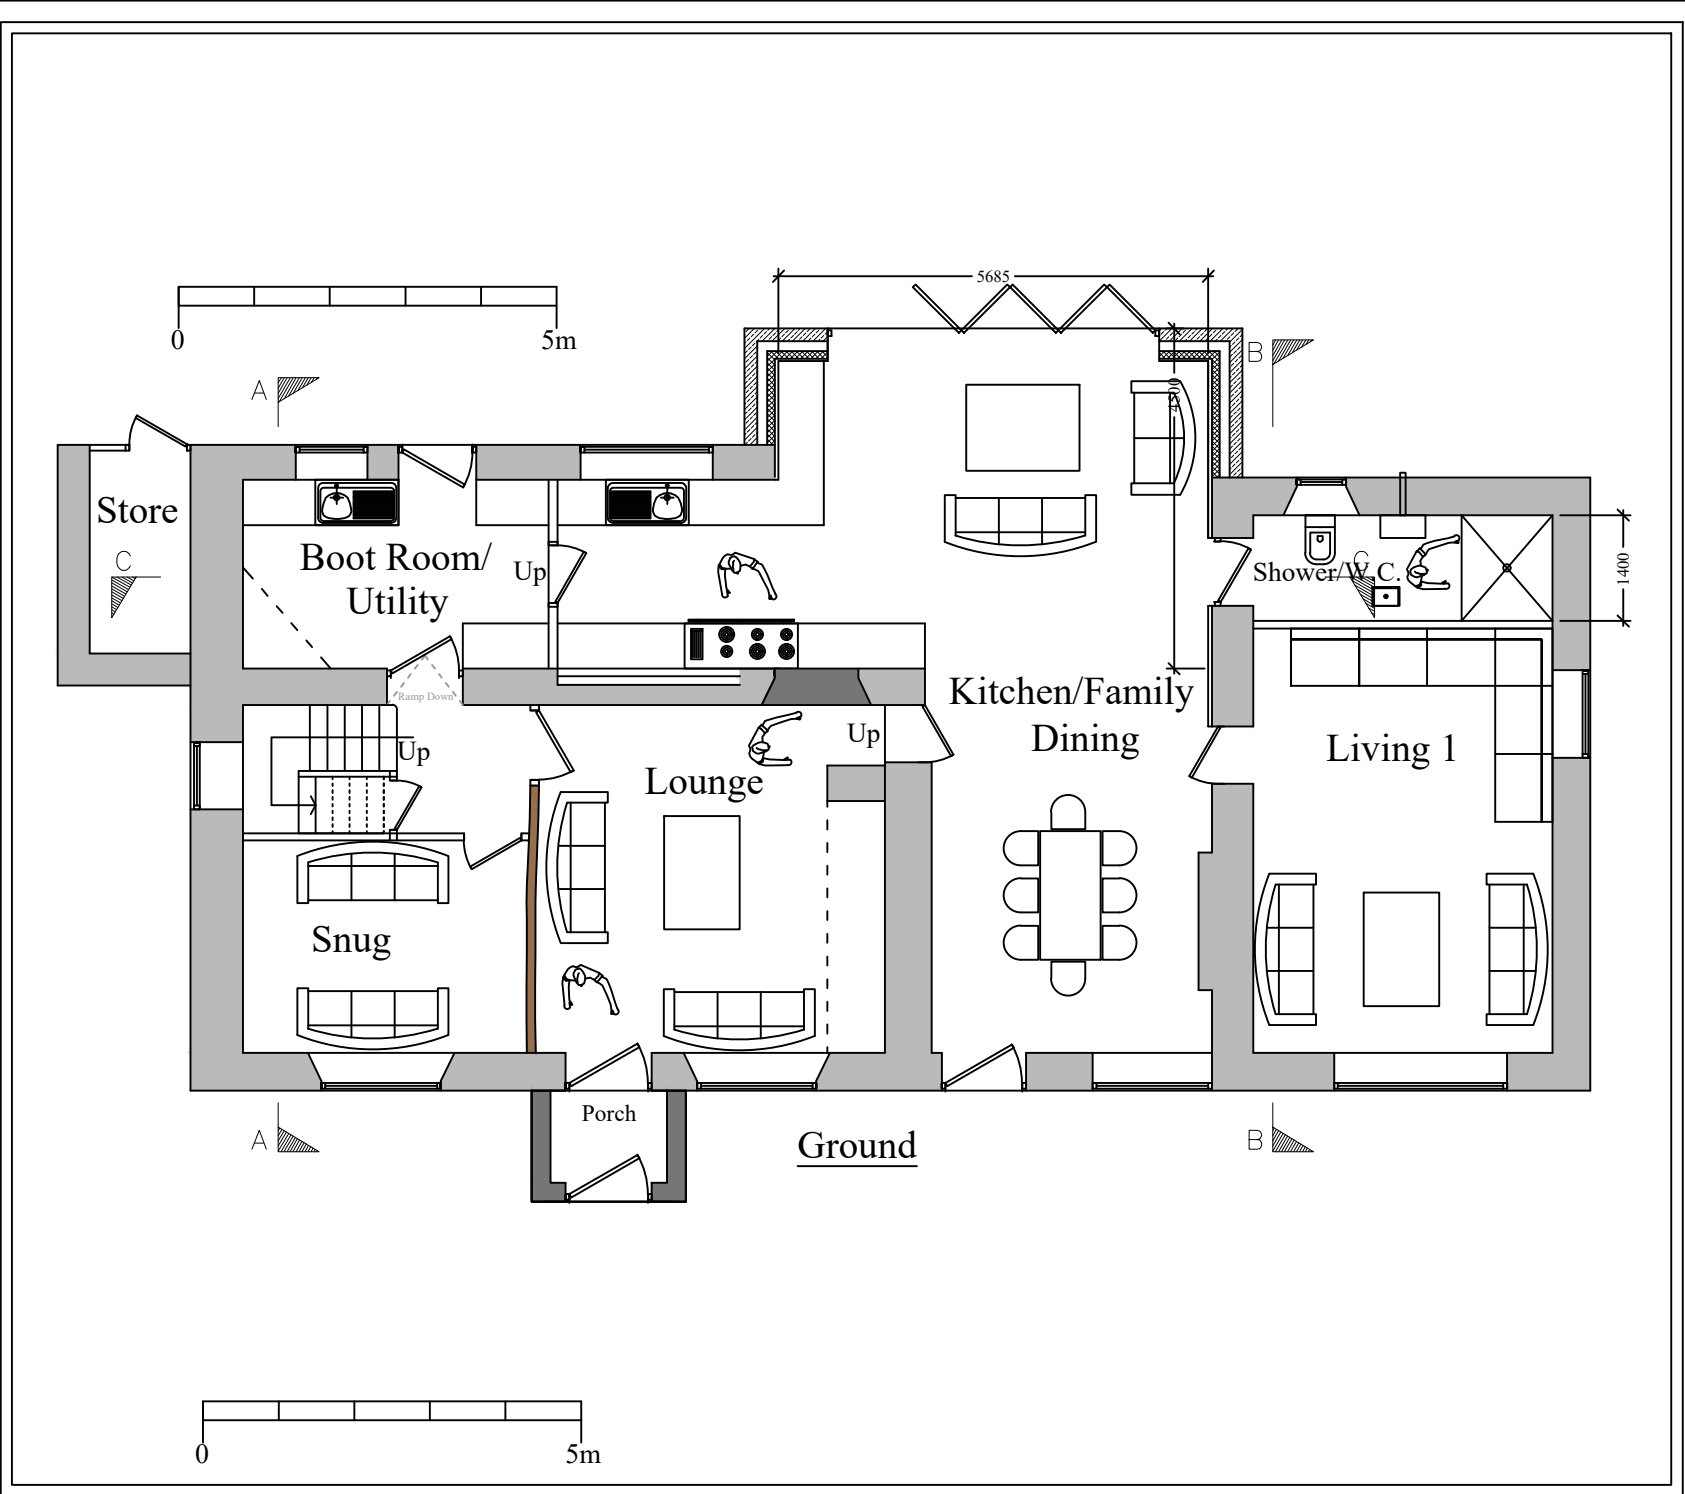

DESIGN LTD

Building Design & Surveying Consultants
The Old Co-Op Building, Church Street,
Hayfield, High Peak SK22 2JE
Tel:01663 742903 Fax:01663 751247
Mobile: 07984 007 087 Email: info@sjdesign.net
www.sjdesign.net

Client
Paul and Claire McEvoy
Job Title
Proposed extension and alterations at
24 Whaley Lane
Whaley Bridge
High Peak
SK23 7BA

Drawing Title
**Floor and Roof Plans
As Proposed**

Scale 1:100 at A2 or as marked

Date December 2024 Drawn by SJ

Drawing No. 201	Rev.
--------------------	------