
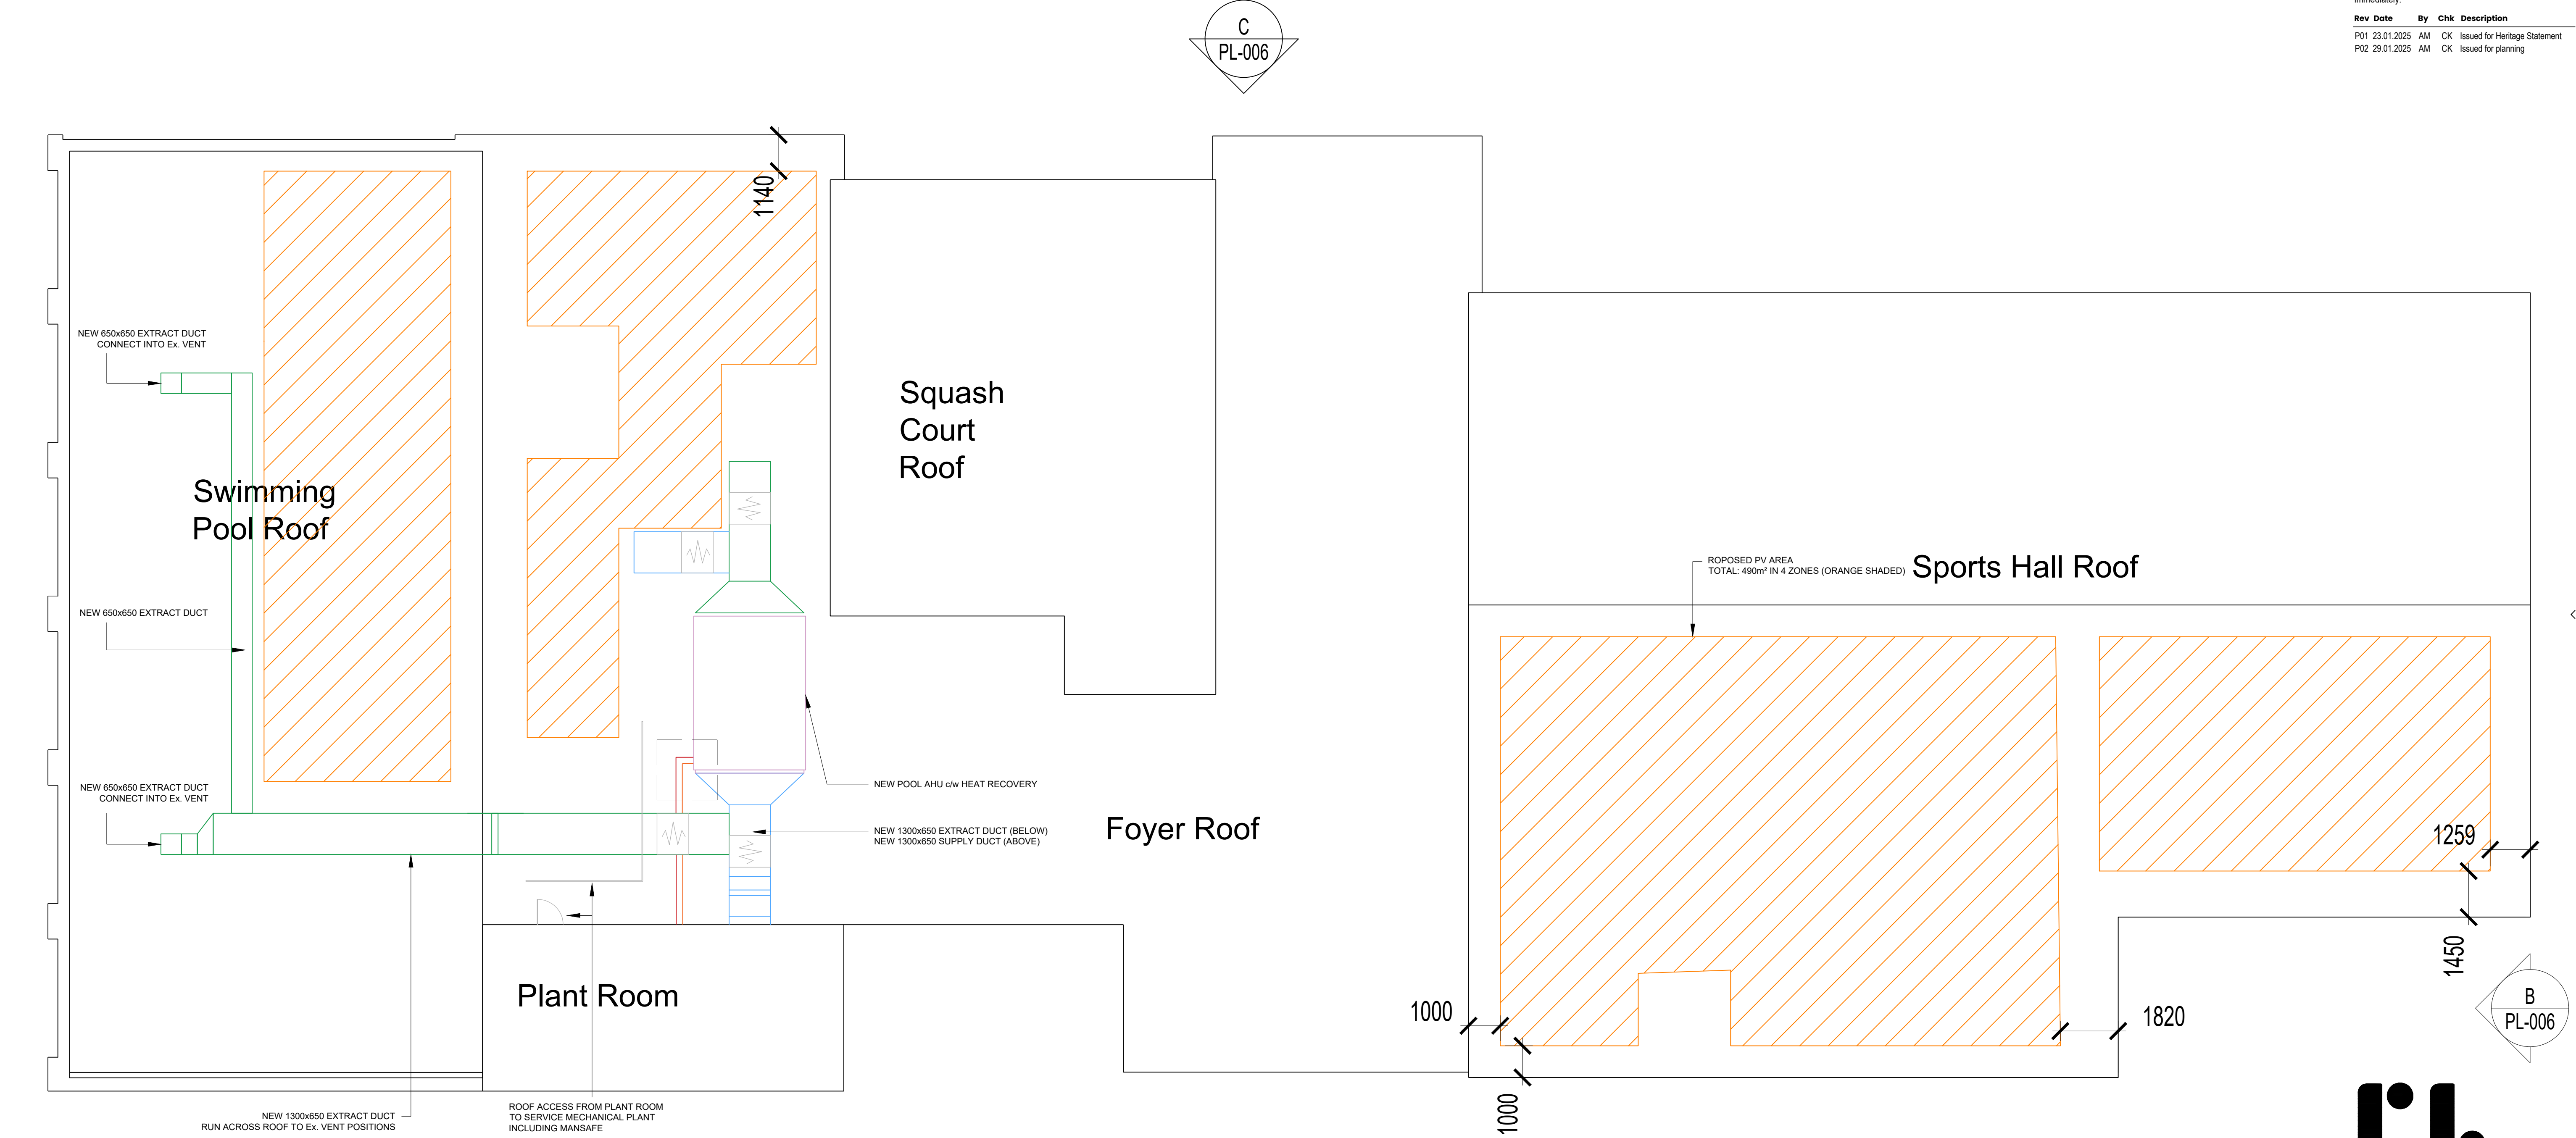
 


KEY:

- PROPOSED PV AREA
- SUPPLY DUCTWORK
- EXTRACT DUCTWORK
- LTHW FLOW
- LTHW RETURN

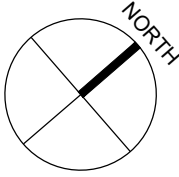

Roberts Limbrick

03333 405 500
mail@robertslimbrick.com
robertslimbrick.com

Registered Office: England No. 09656029

Project Name

New Mills
Leisure Centre
-

Client Name

Alliance Leisure
-
-

Drawing Title

Proposed Roof Plan
-
-

Scale **Project No.**

1/100 • A1 10684

Status **Purpose Of Issue**

A3 Issued for Planning

Project	Org	Vol	Level	Form	Role
10684 • RL • ME • RF • DR • A					

Number **Revision**

PL-004 P02