



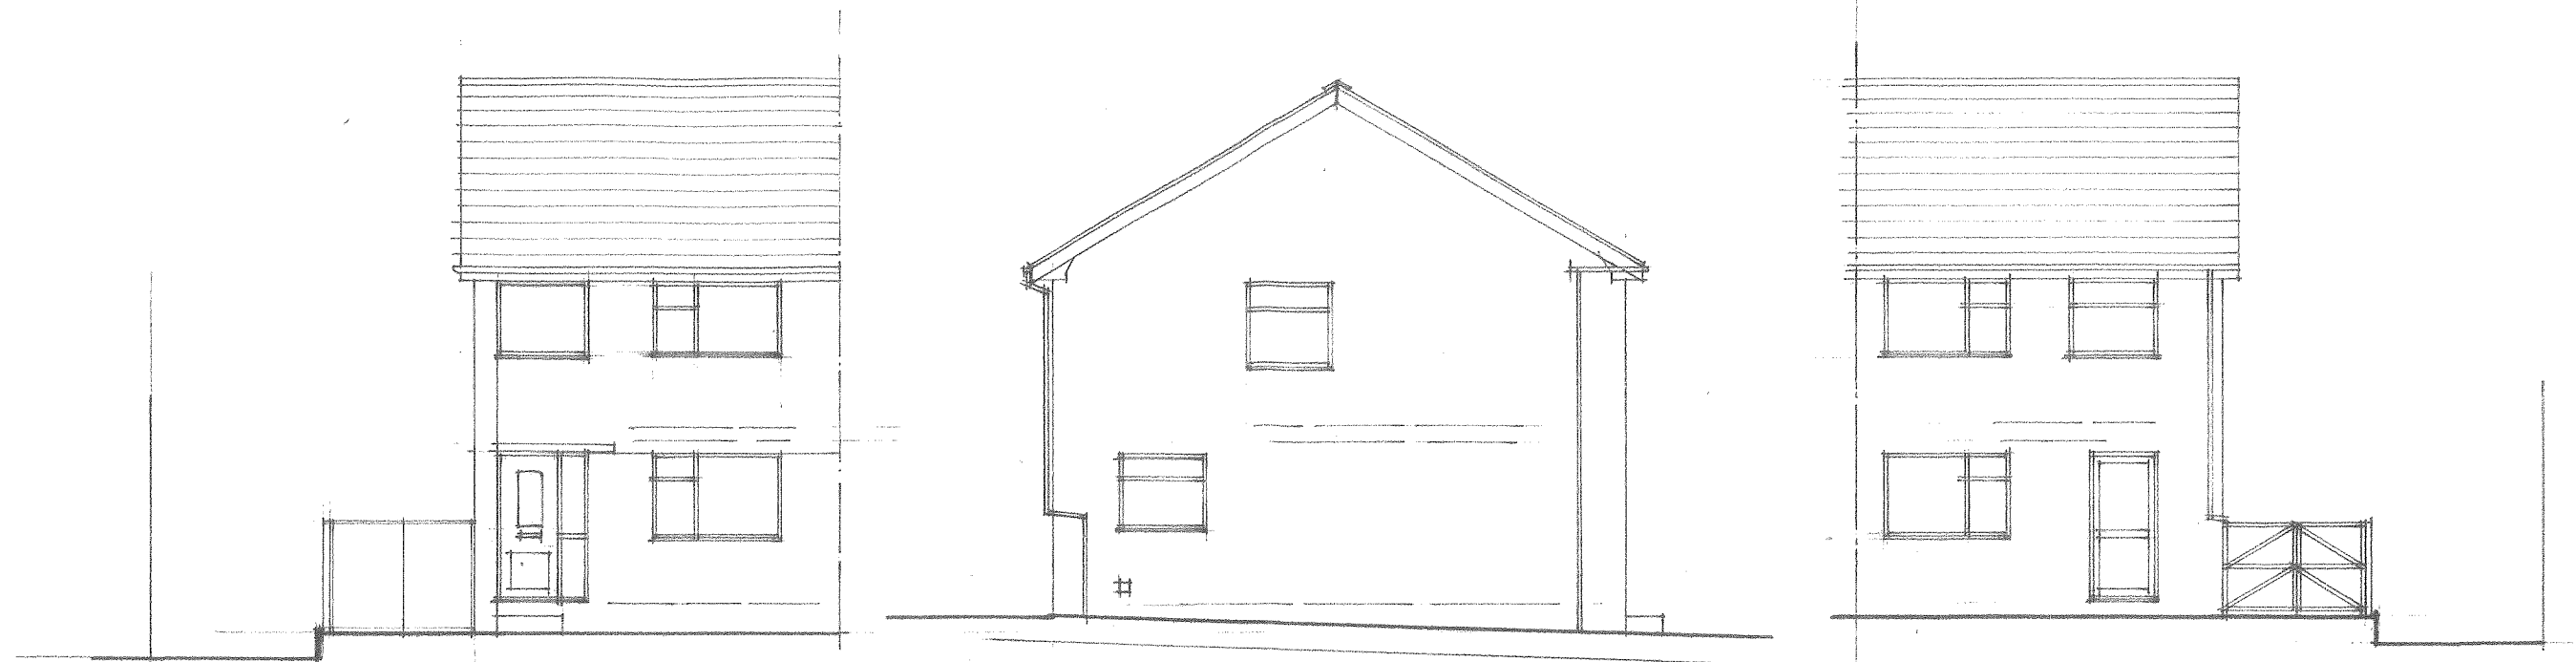



FRONT ELEVATION N.E.

SIDE ELEVATION S.E.


REAR ELEVATION S.W.

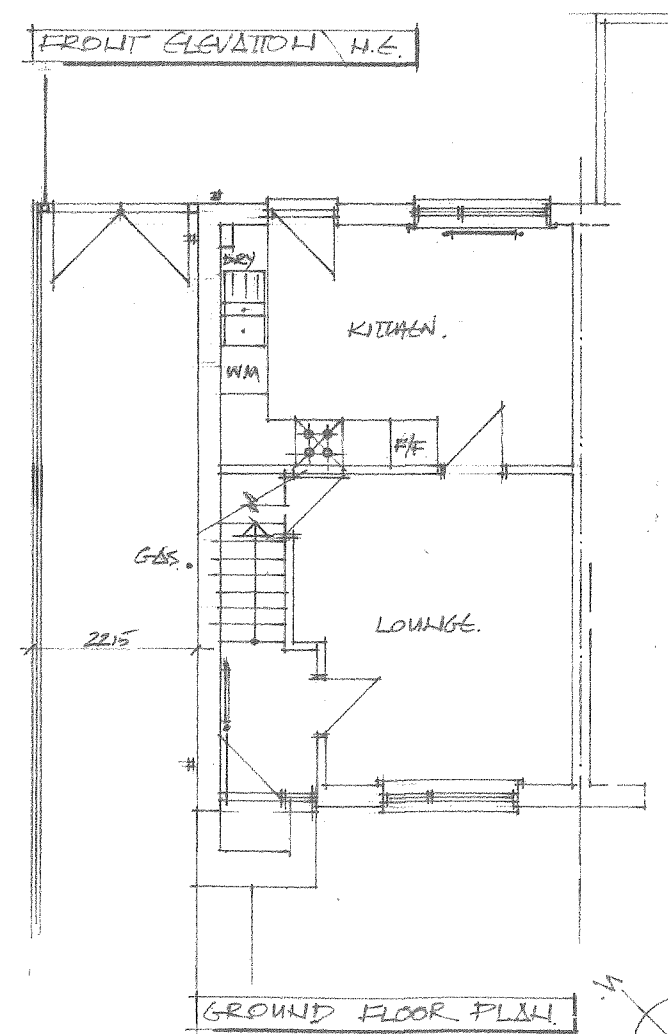

GROUND FLOOR PLAN

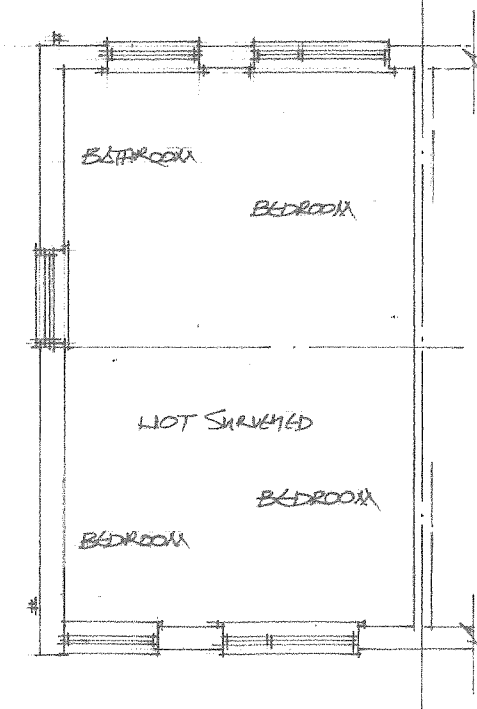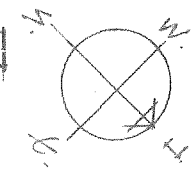

FIRST FLOOR PLAN

 

CLIENT:	MS. C. BOOTH
PROJECT:	33 GREGGS AVENUE CHAPEL EN LE FRITH
TITLE:	SURVEY & EXISTING
A P DESIGN ARCHITECTS AND PLANNING CONSULTANTS 4 KINDER VIEW, NEW MILLS, HIGH PEAK, SK22 4DB TEL: 01663 742169 MOB: 0781 461 2970	
SCALE:	DRAWING NO:
1:100	01
REV:	