



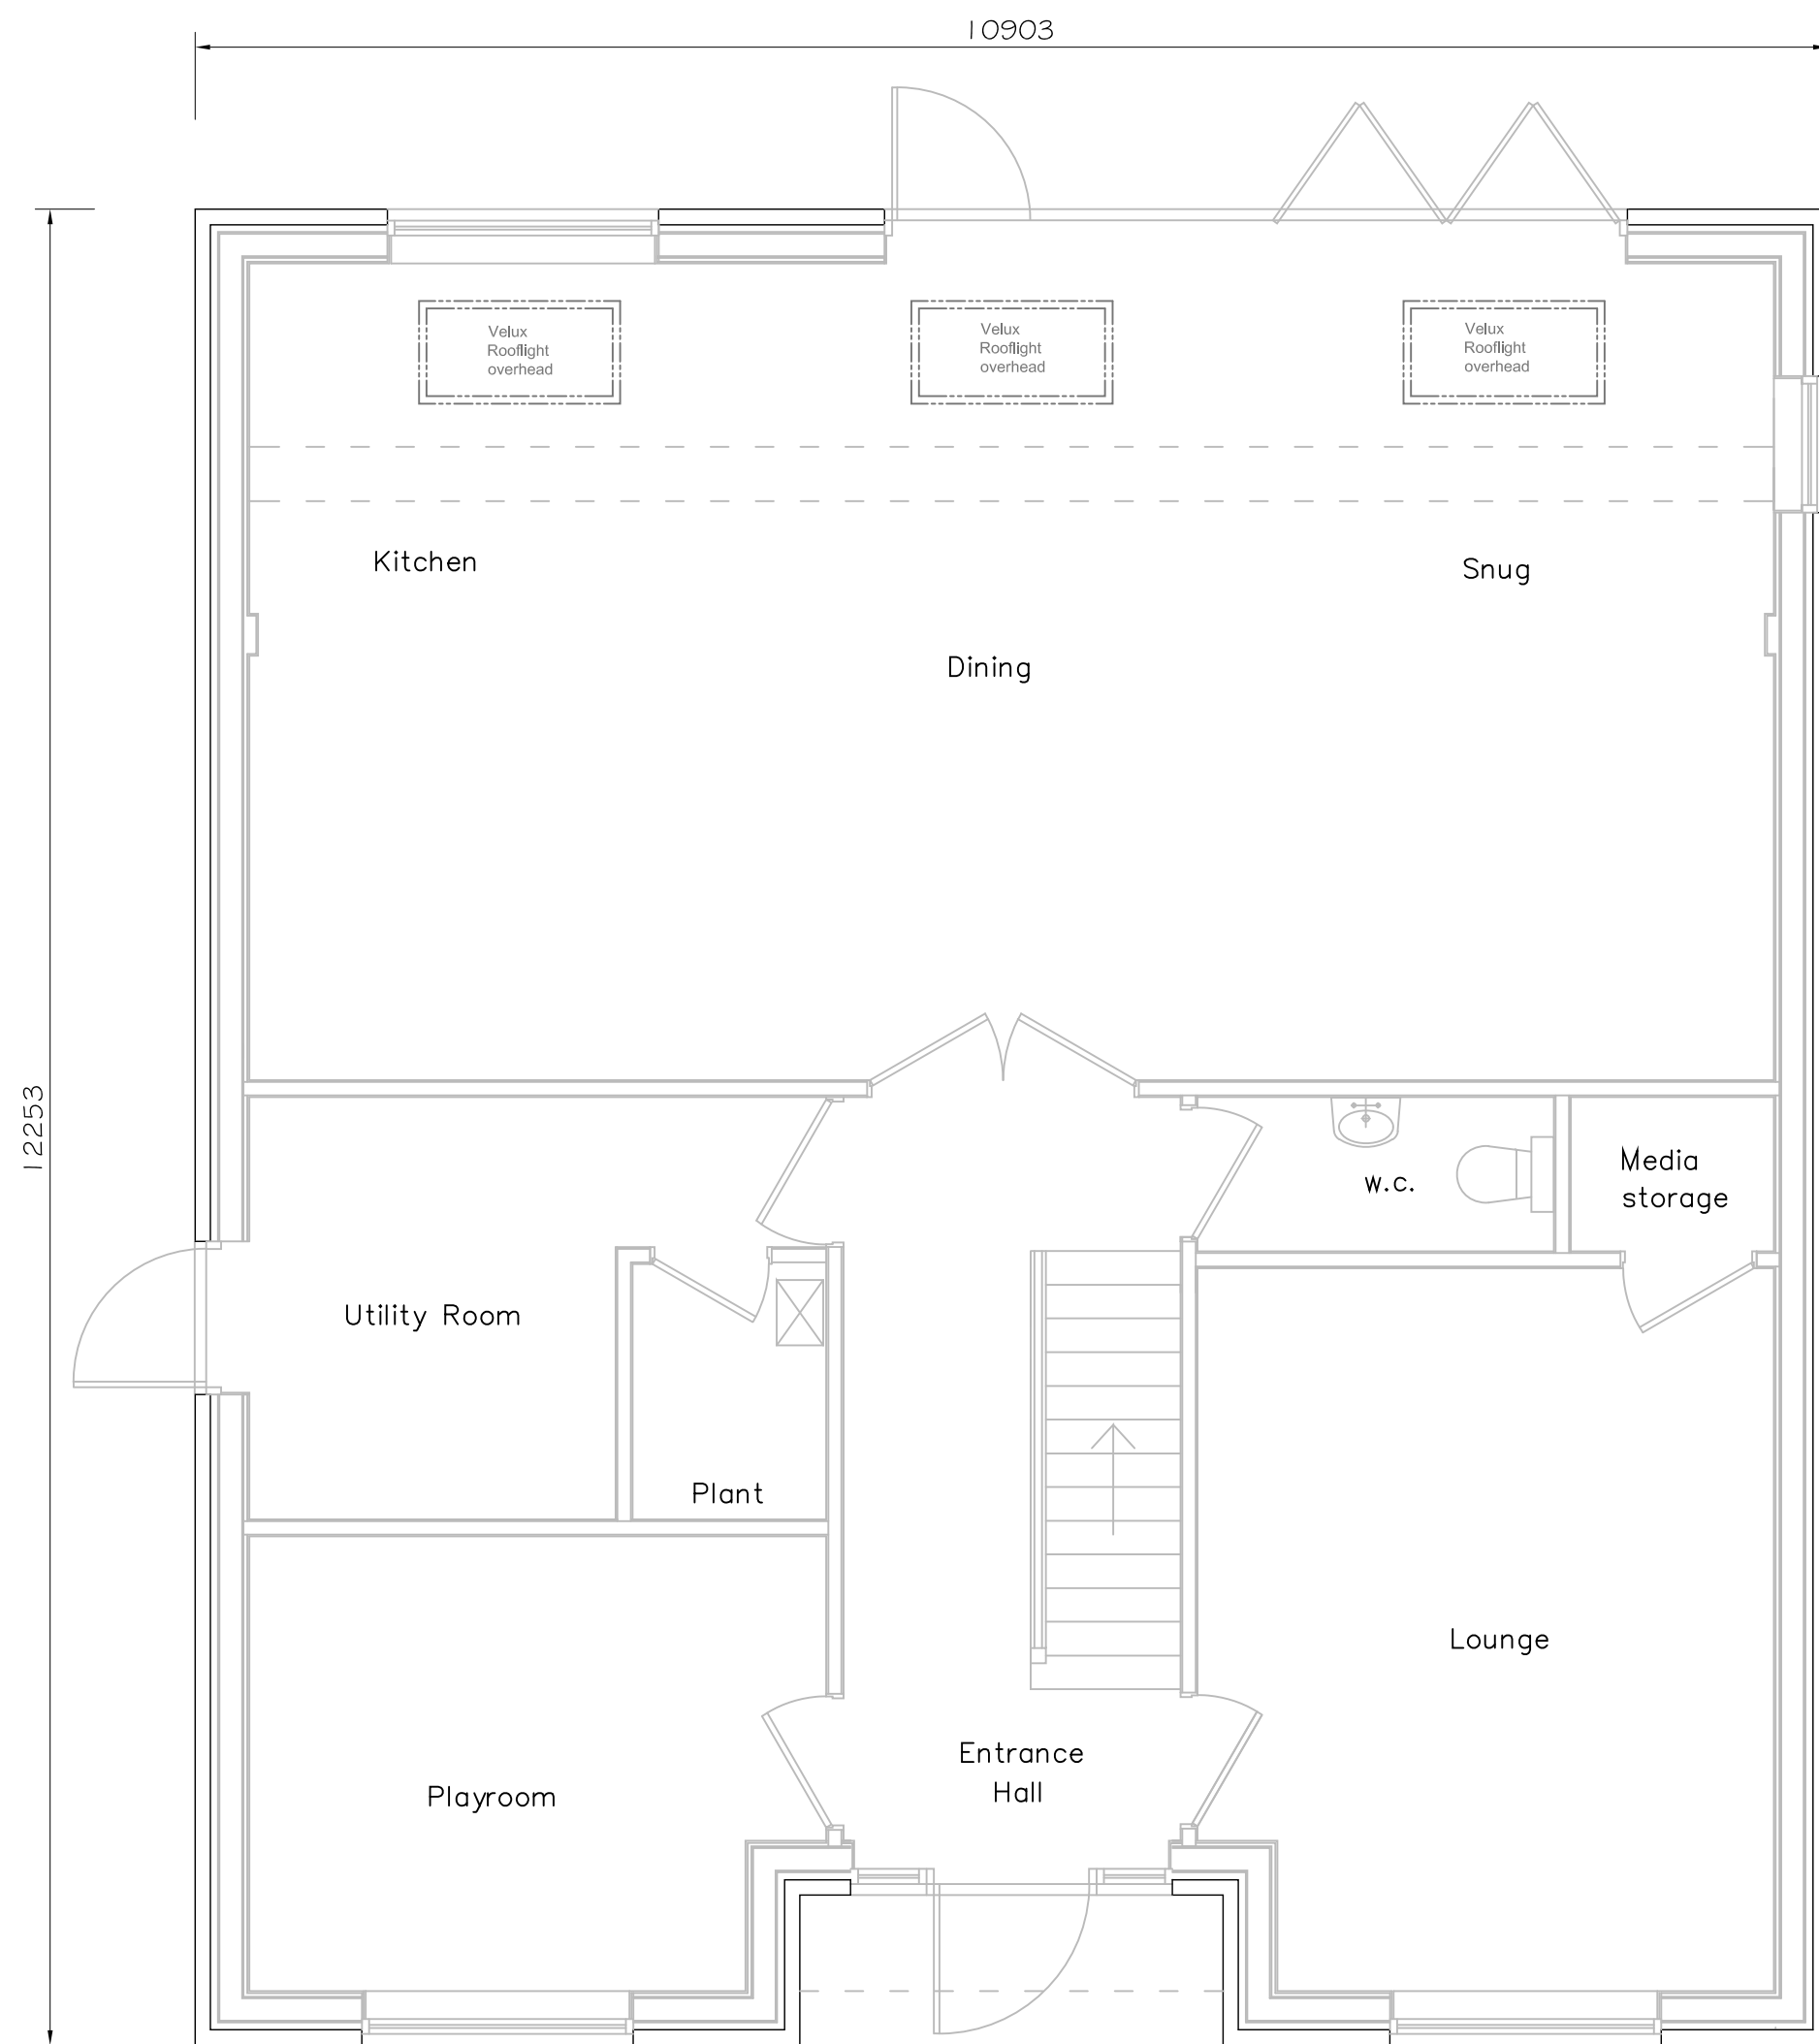

PROPOSED GROUND FLOOR PLAN - Scale 1:50

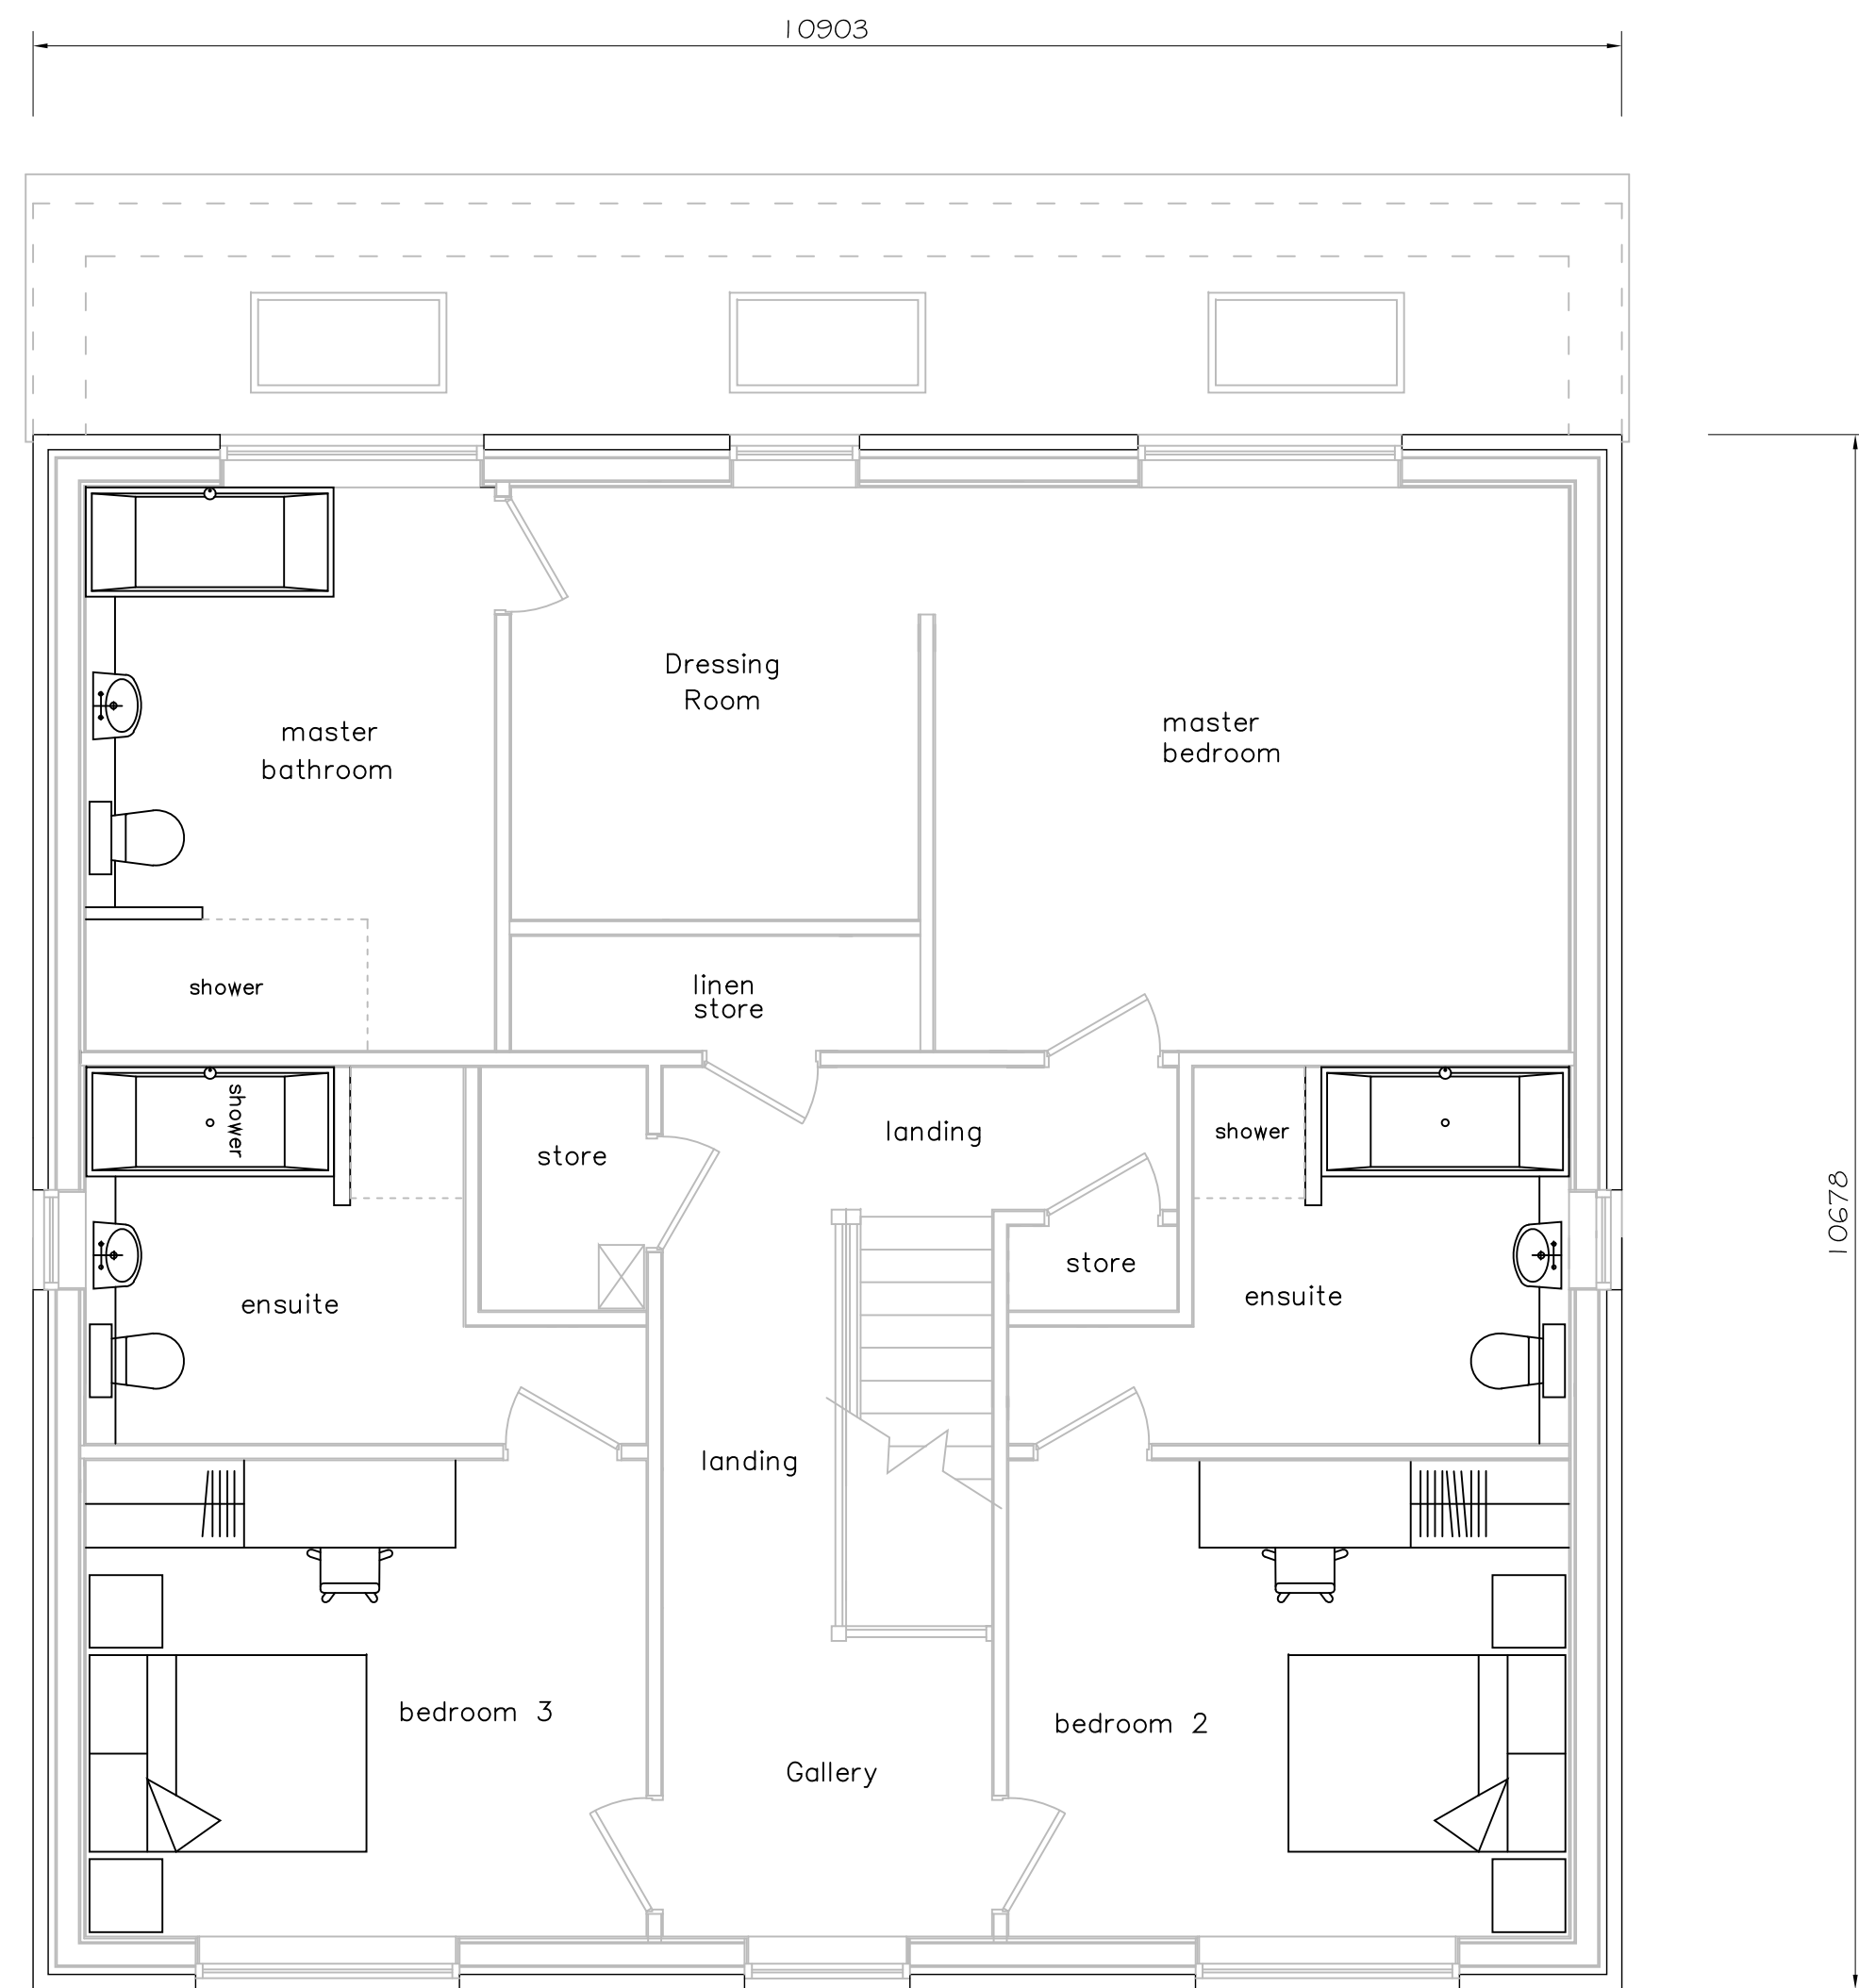


PROPOSED FIRST FLOOR PLAN (Option 1) - Scale 1:50

Revision	Description	Date	Rev.	By

Limefield Design Solutions

Structural Design Services

Limefield, North Road
Glossop, Derbyshire SK13 7AU
Tel: 01457 266316
Mob: 07900 266316
E-mail: rob@limefieldds.co.uk

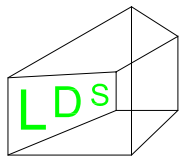

Mr C STORAH

PROPOSED RESIDENTIAL DWELLING AT
17a, YORK ST, GLOSSOP, SK13 8QW

PROPOSED PLANS

Scale
1:50 @ A1
Drg. No.
2HD/YS/012

Date
July '24
Drawn By
RS