


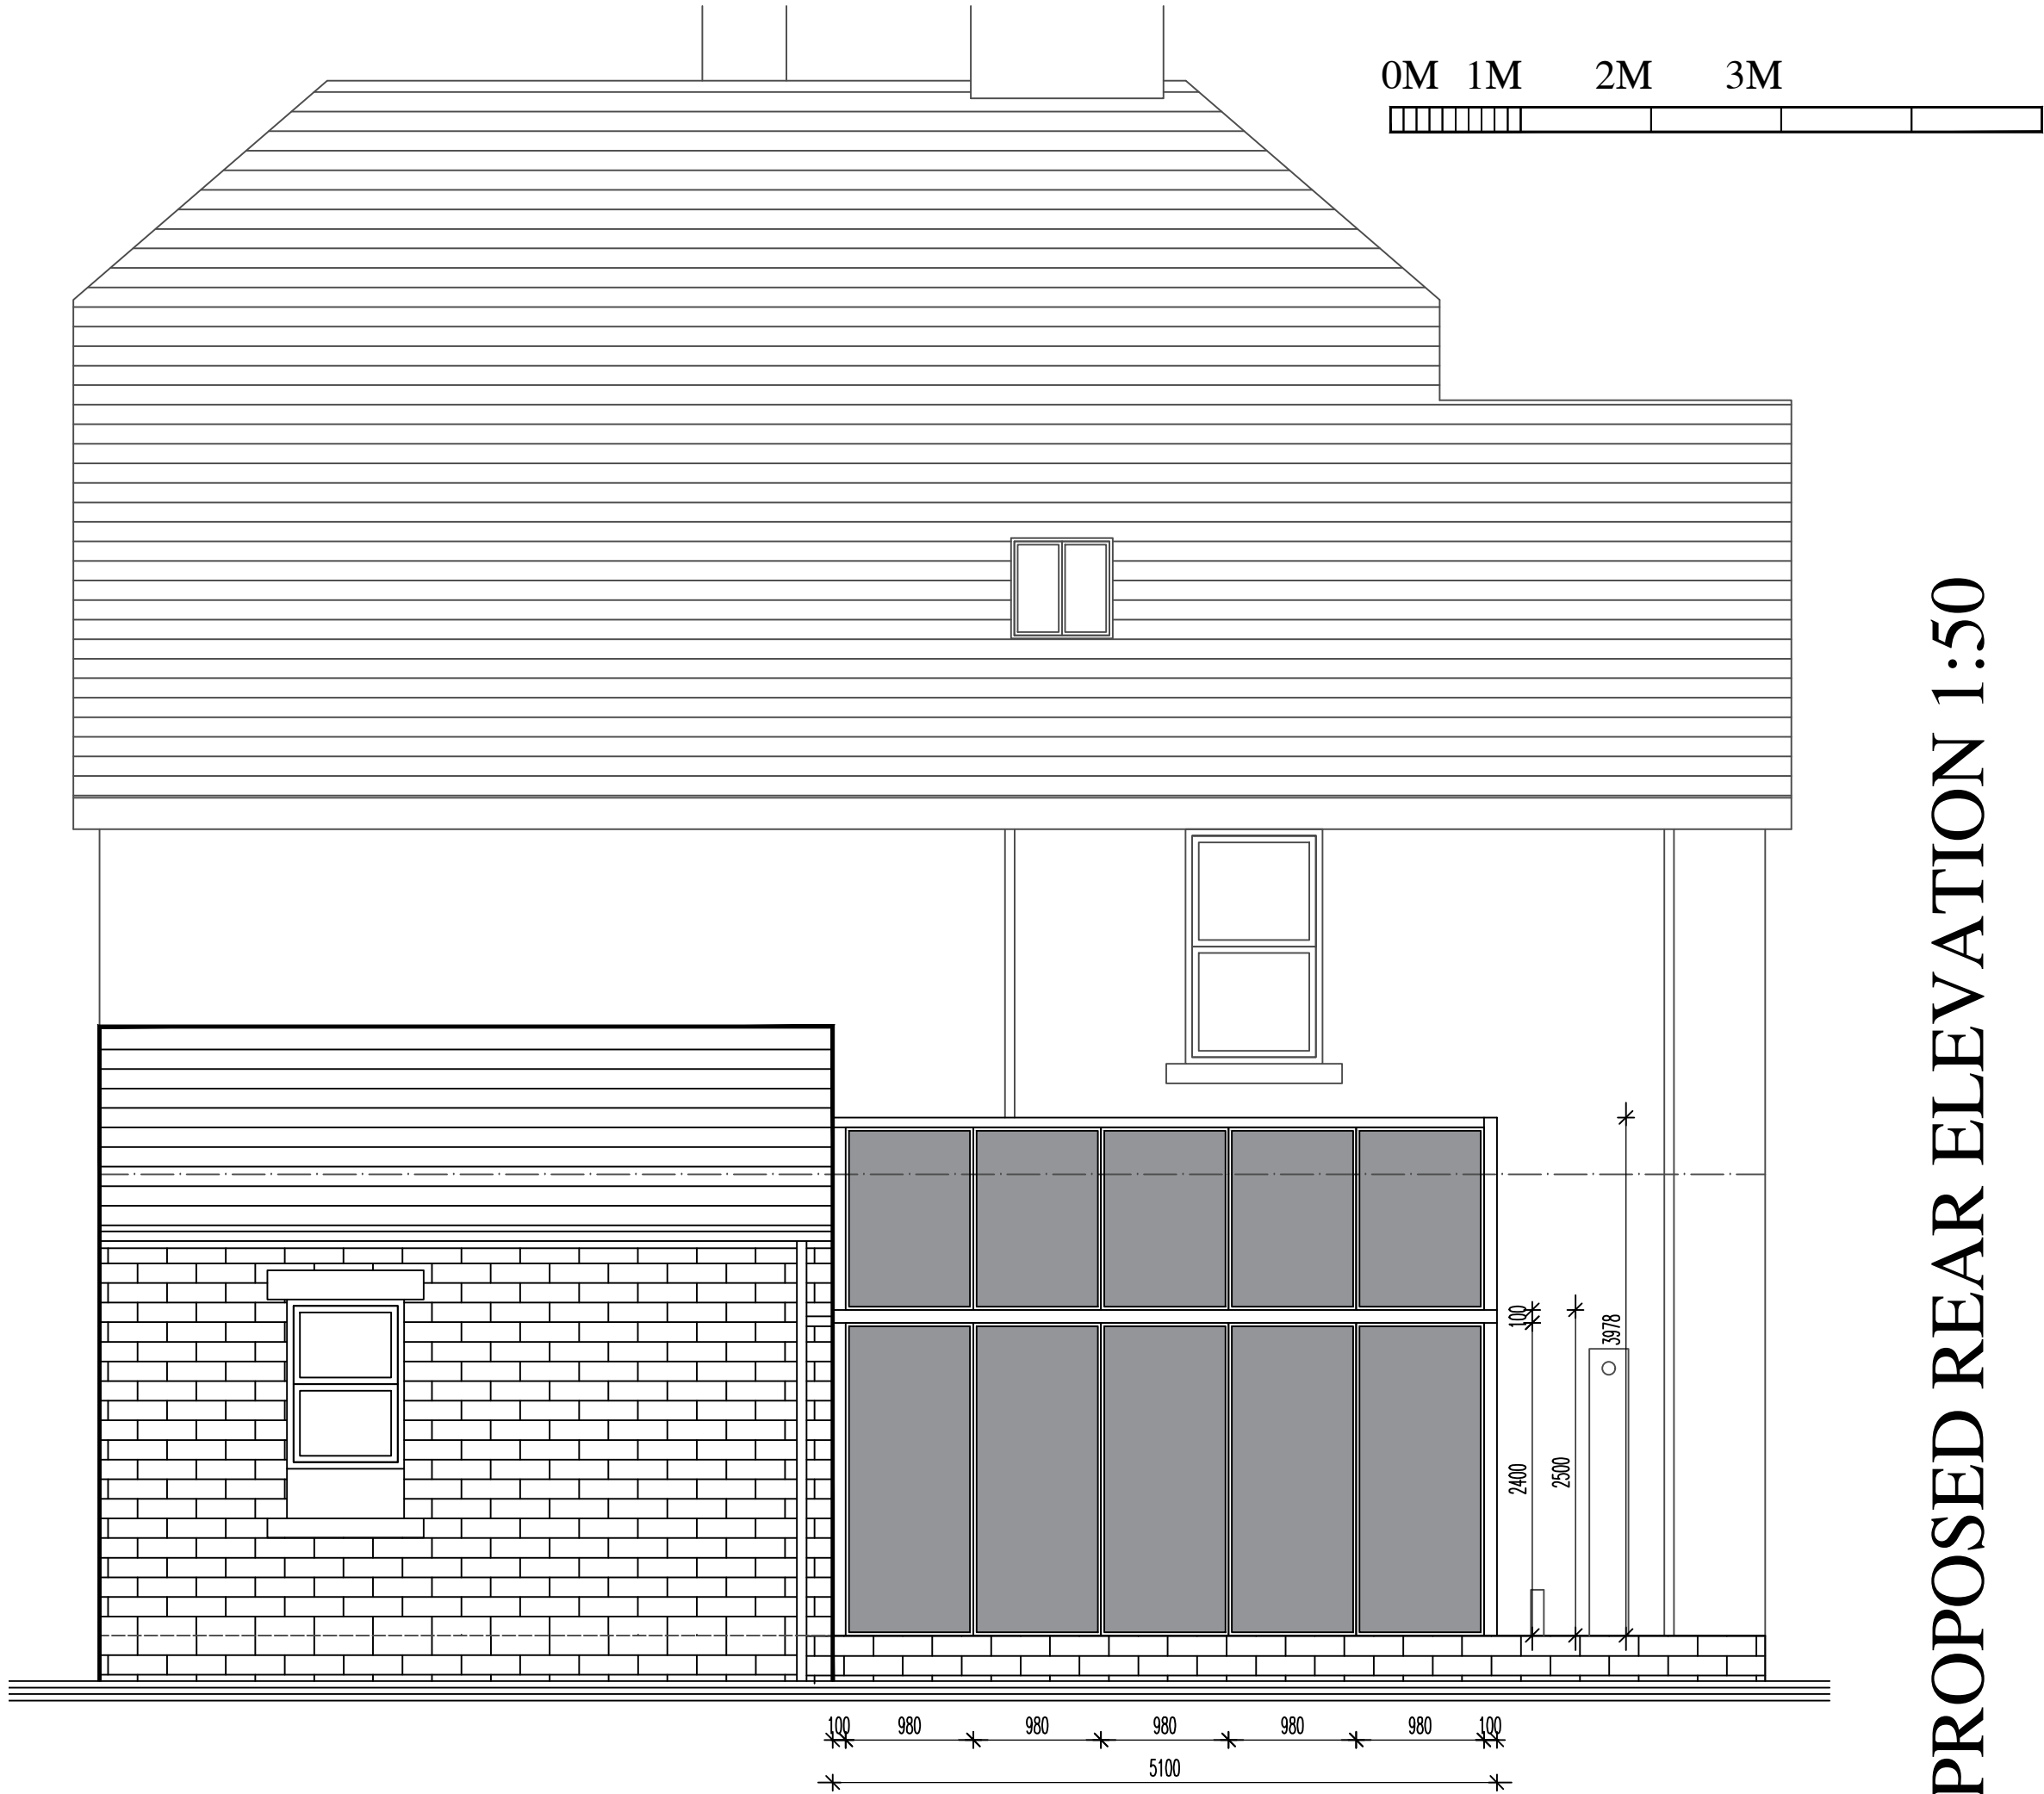

PROPOSED REAR ELEVATION 1:50

DWG: PROPOSED
DAISY BANK
HOLKER ROAD, BUXTON

1:50
DATE: NOV24
CHECKED:
DRAWN:

©THIS DRAWING AND THE BUILDING WORKS DEPICTED ARE THE COPYRIGHT OF AJS ARCHITECTURE
AND MAY NOT BE REPRODUCED OR AMENDED EXCEPT BY WRITTEN PERMISSION. NO LIABILITY WILL BE ACCEPTED
FOR AMENDMENTS MADE BY OTHER PERSONS.

A.J.S ARCHITECTURE



h: 01298 26062
m: 07794 400237

32 carr road.
buxton.
derbyshire.
sk17 6wf.

PROPOSED 09

DAISY BANK

REVISIONS: