


Revision Number	Revision Date	Revision Description
-----------------	---------------	----------------------




1 Front Existing
1 : 100

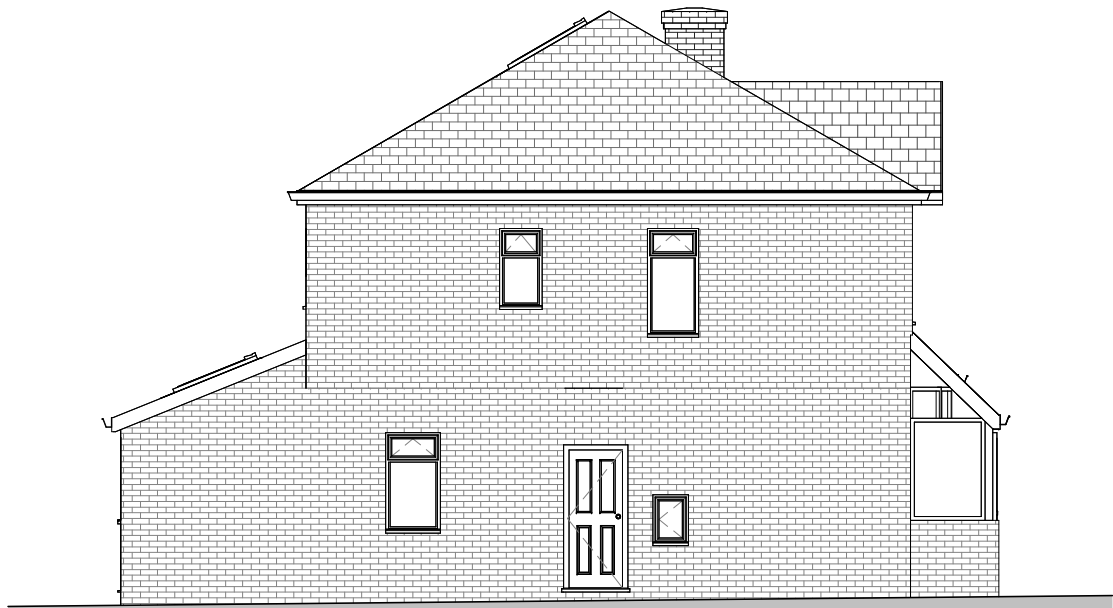


2 LHS Existing
1 : 100




3 Rear Existing
1 : 100

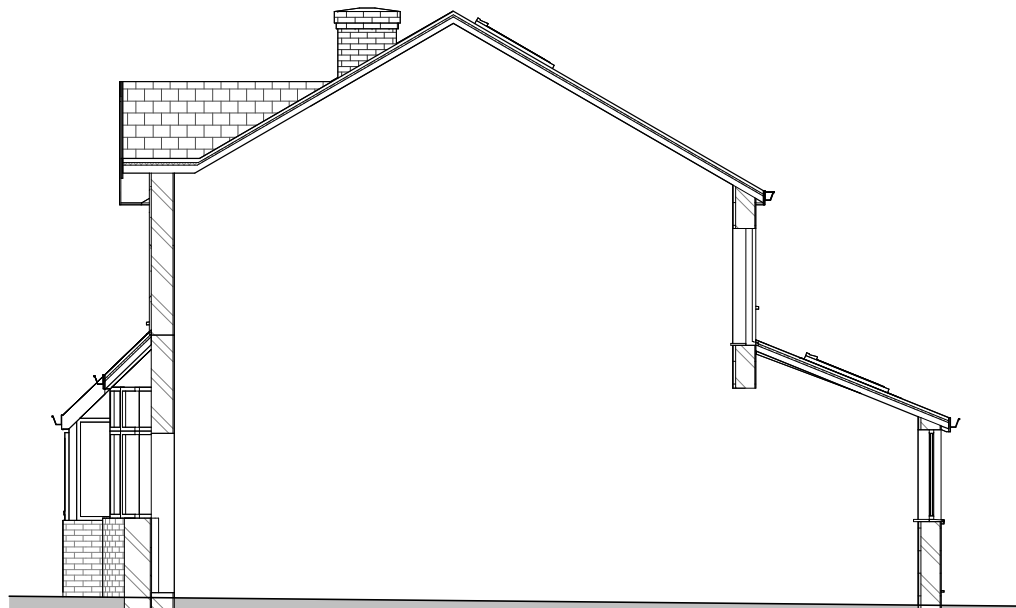

4 RHS Existing
1 : 100

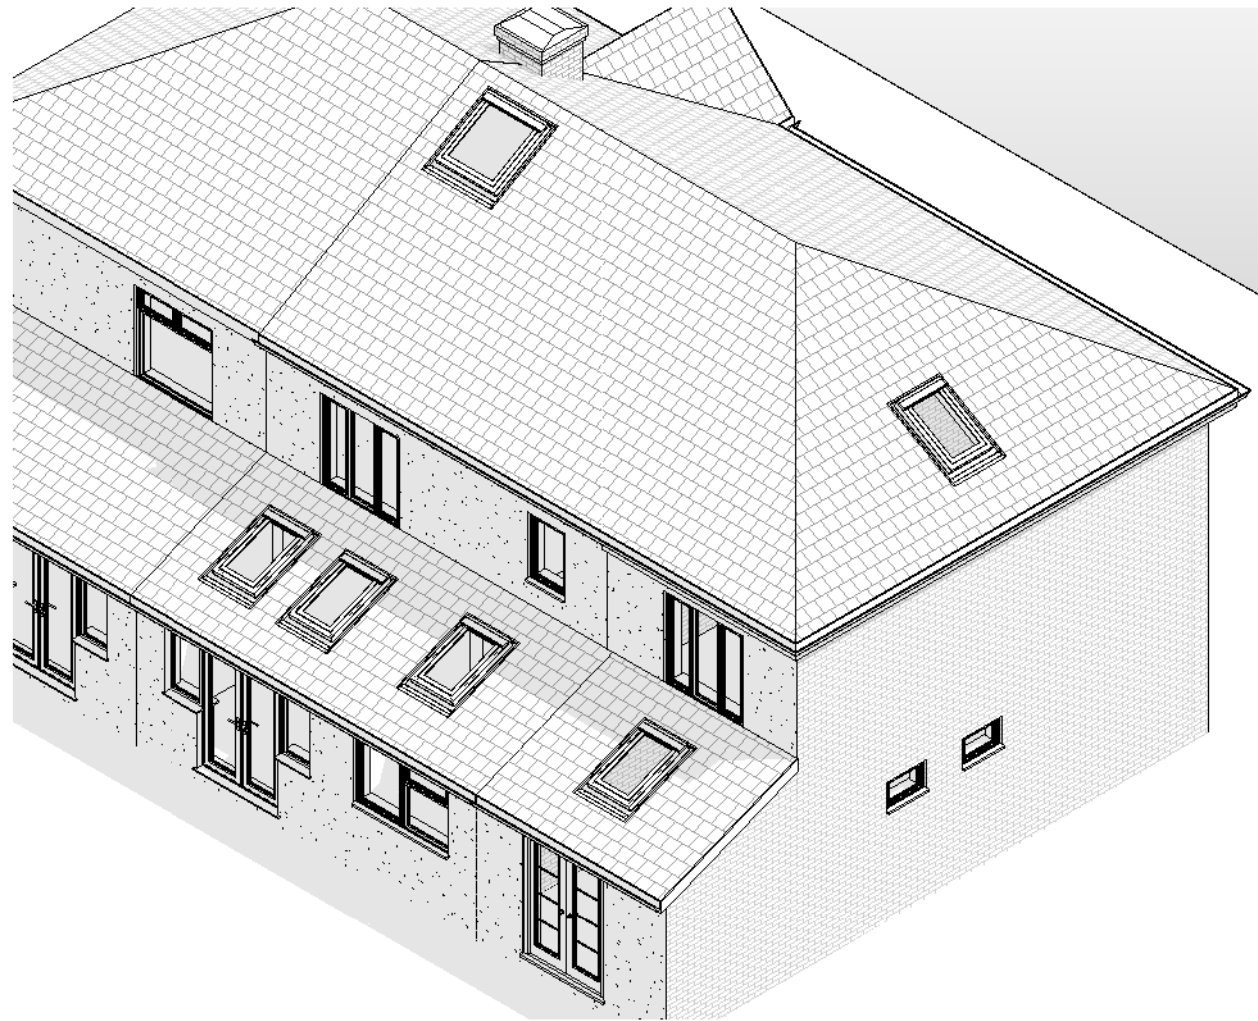


5 Front Proposed
1 : 100

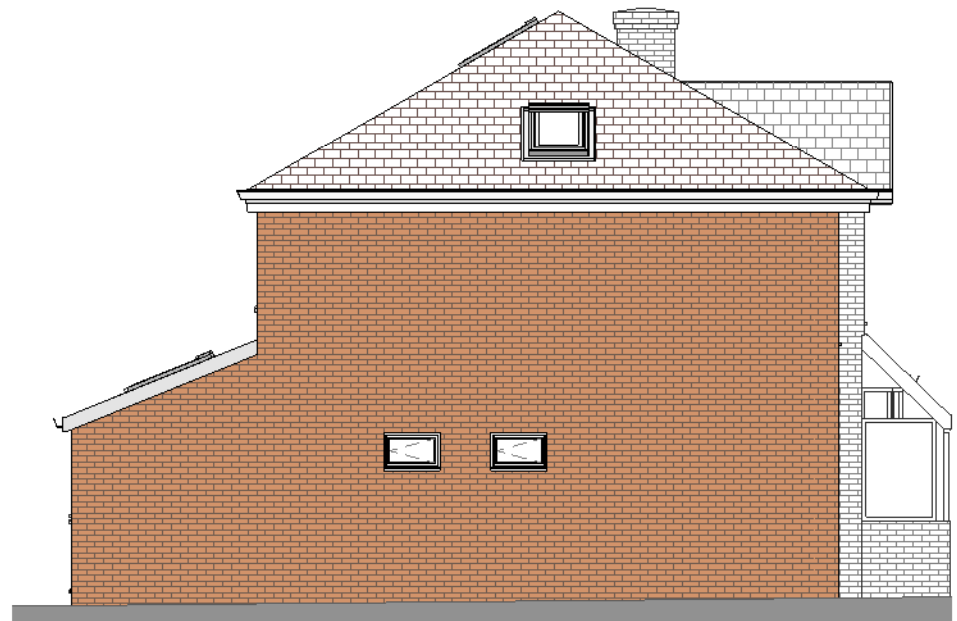


6 LHS Proposed
1 : 100



7 Rear Proposed
1 : 100

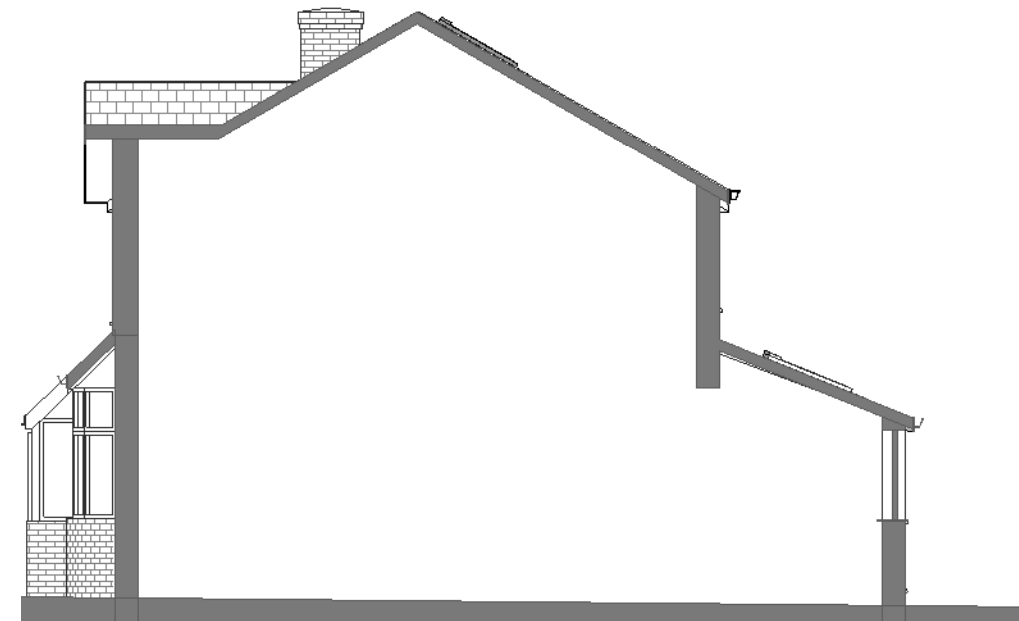


8 RHS Proposed
1 : 100

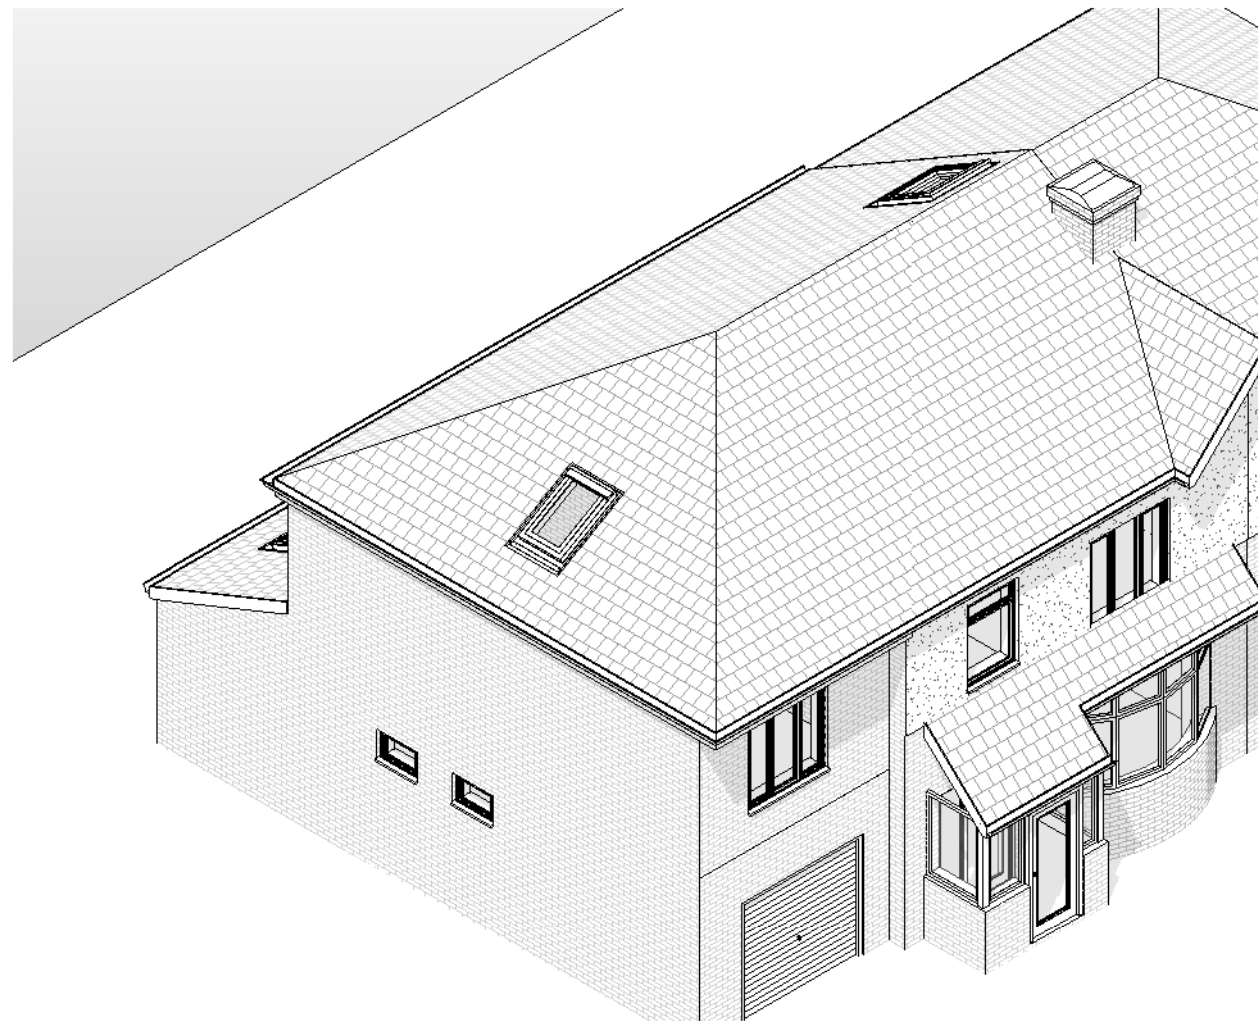

P101
Rear Existing

P101
Rear Proposed


P101
LHS Existing

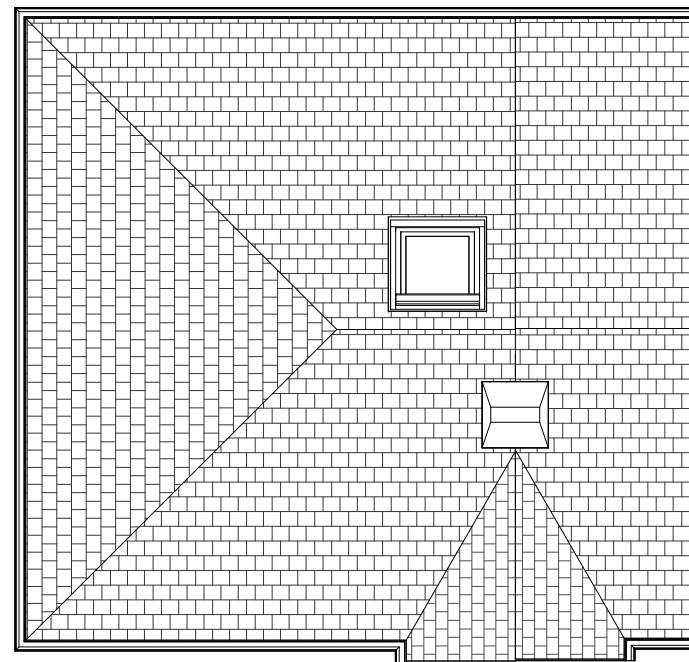

Front Existing
P101

9 Roof Plan Existing
1 : 100


P101
LHS Proposed

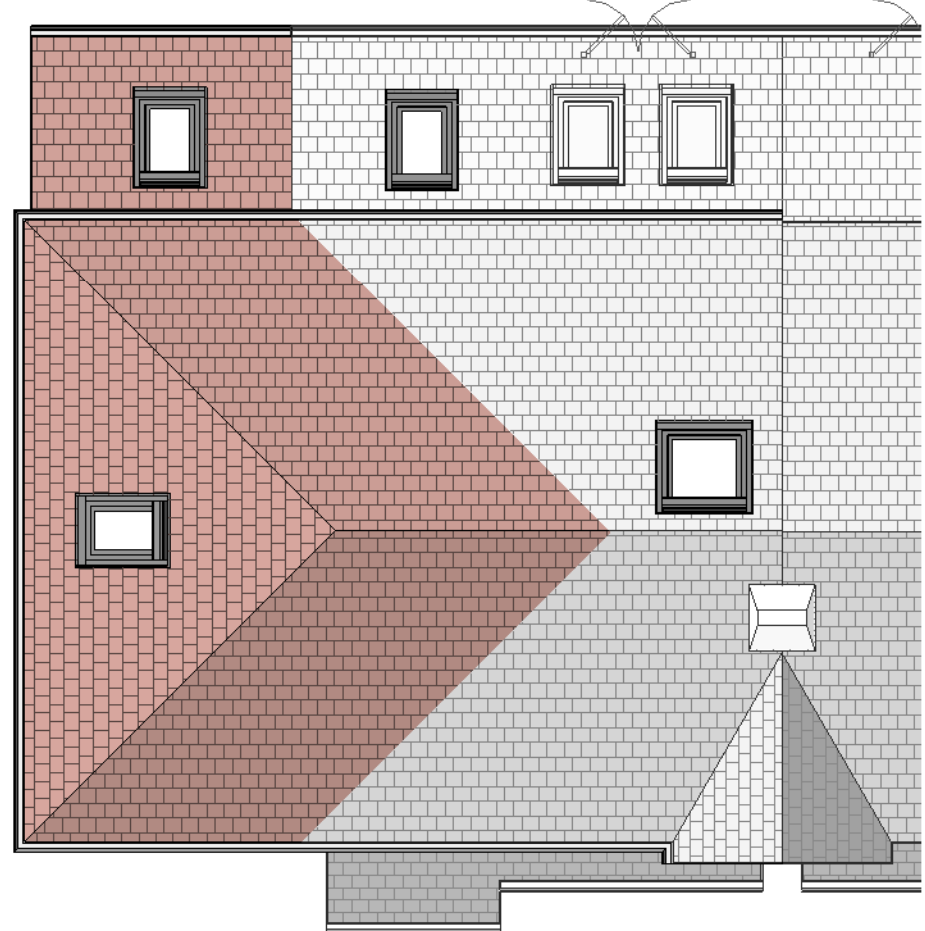


Front Proposed
P101

10 Roof Plan Proposed
1 : 100


RHS Proposed
P101

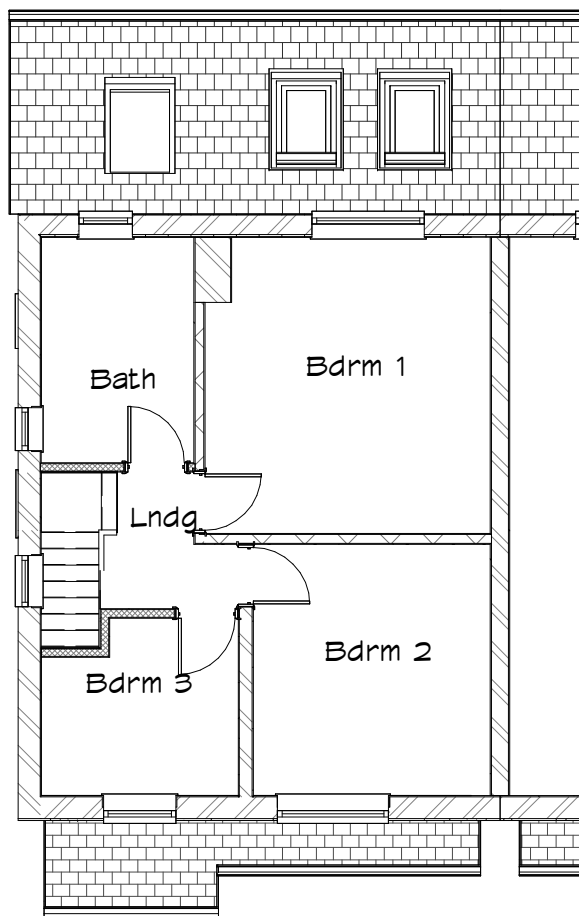


11 L1 First FFE Existing
1 : 100

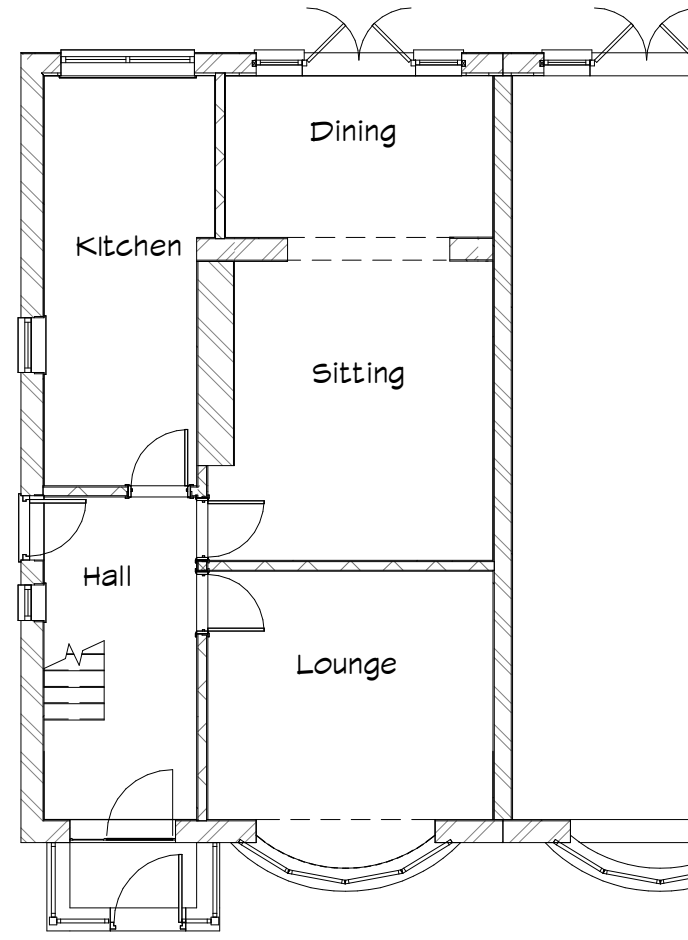


12 L0 Ground FFE Existing
1 : 100

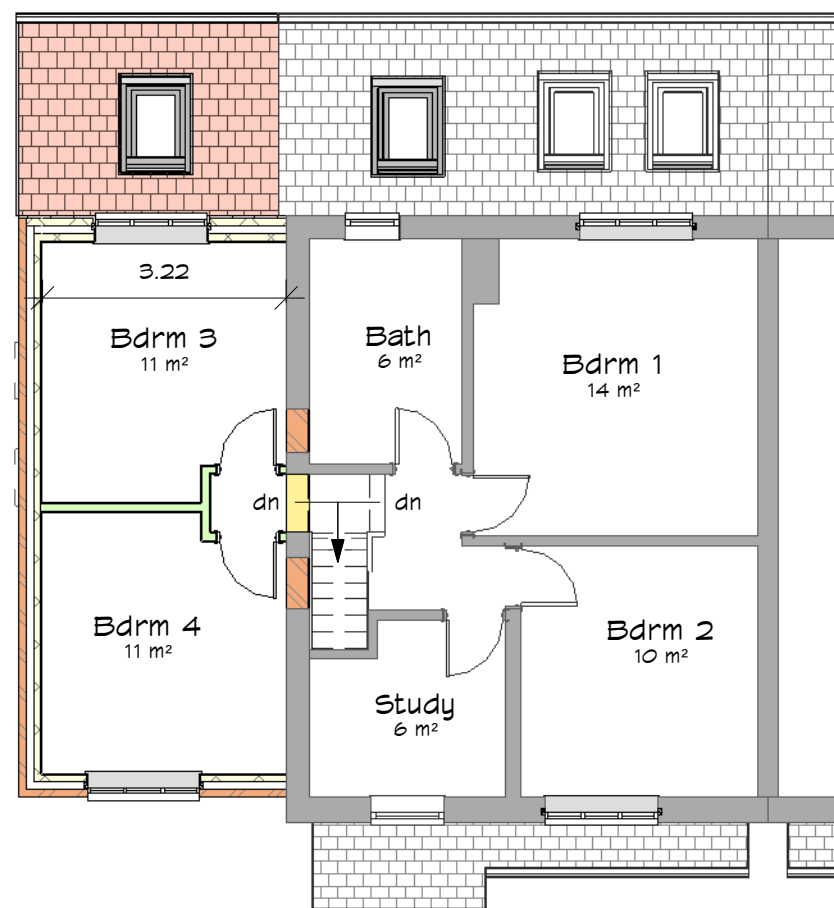

13 L1 First FFE proposed
1 : 100

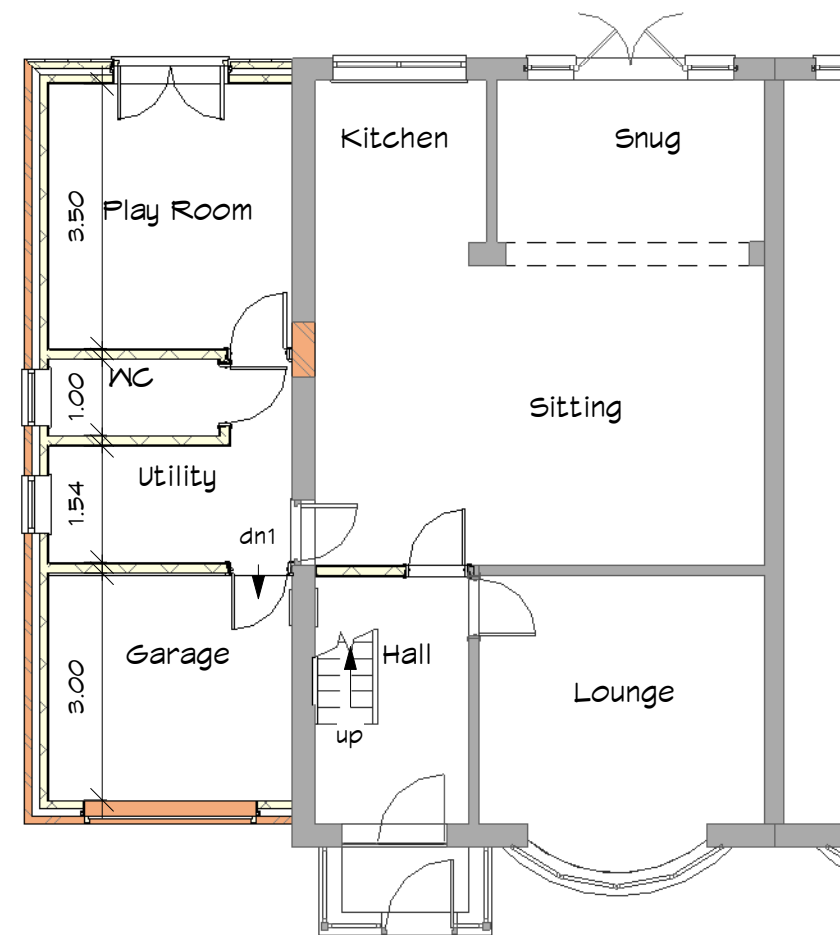

14 L0 Ground Proposed
1 : 100

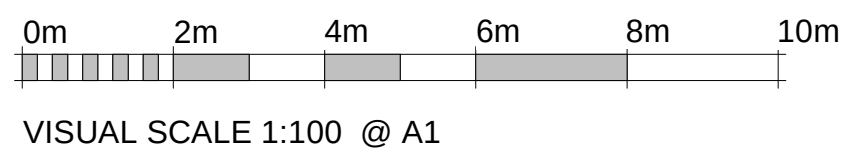

VISUAL SCALE 1:100 @ A1

Sheet List	
Sheet Number	Sheet Name
P100	Location
P101	Plans and Elevations

These are Planning drawings and should not be used for construction. All structural elements are illustrative and dimensions are estimates - no calculations have been completed or specification for building regulations.

Date	Revision

Client Josephine Chambers-Shirley

Job No Shirley-Fauvel

Site 28 Fauvel Road
Glossop
SK13 7DW

Project Rear and side extensions

Status Planning A

plans and planning

Apartment 2
Rimington House
Rimington Lane
Rimington BB7 4DS

Email - pfkirke@gmail.com Tel - 07710 820611
www.plansandplanning.co.uk

Drawing No; P101 - 22/02/25

Drawing; Plans and Elevations

Print to Scale on A1 22/02/2025 11:17:05