



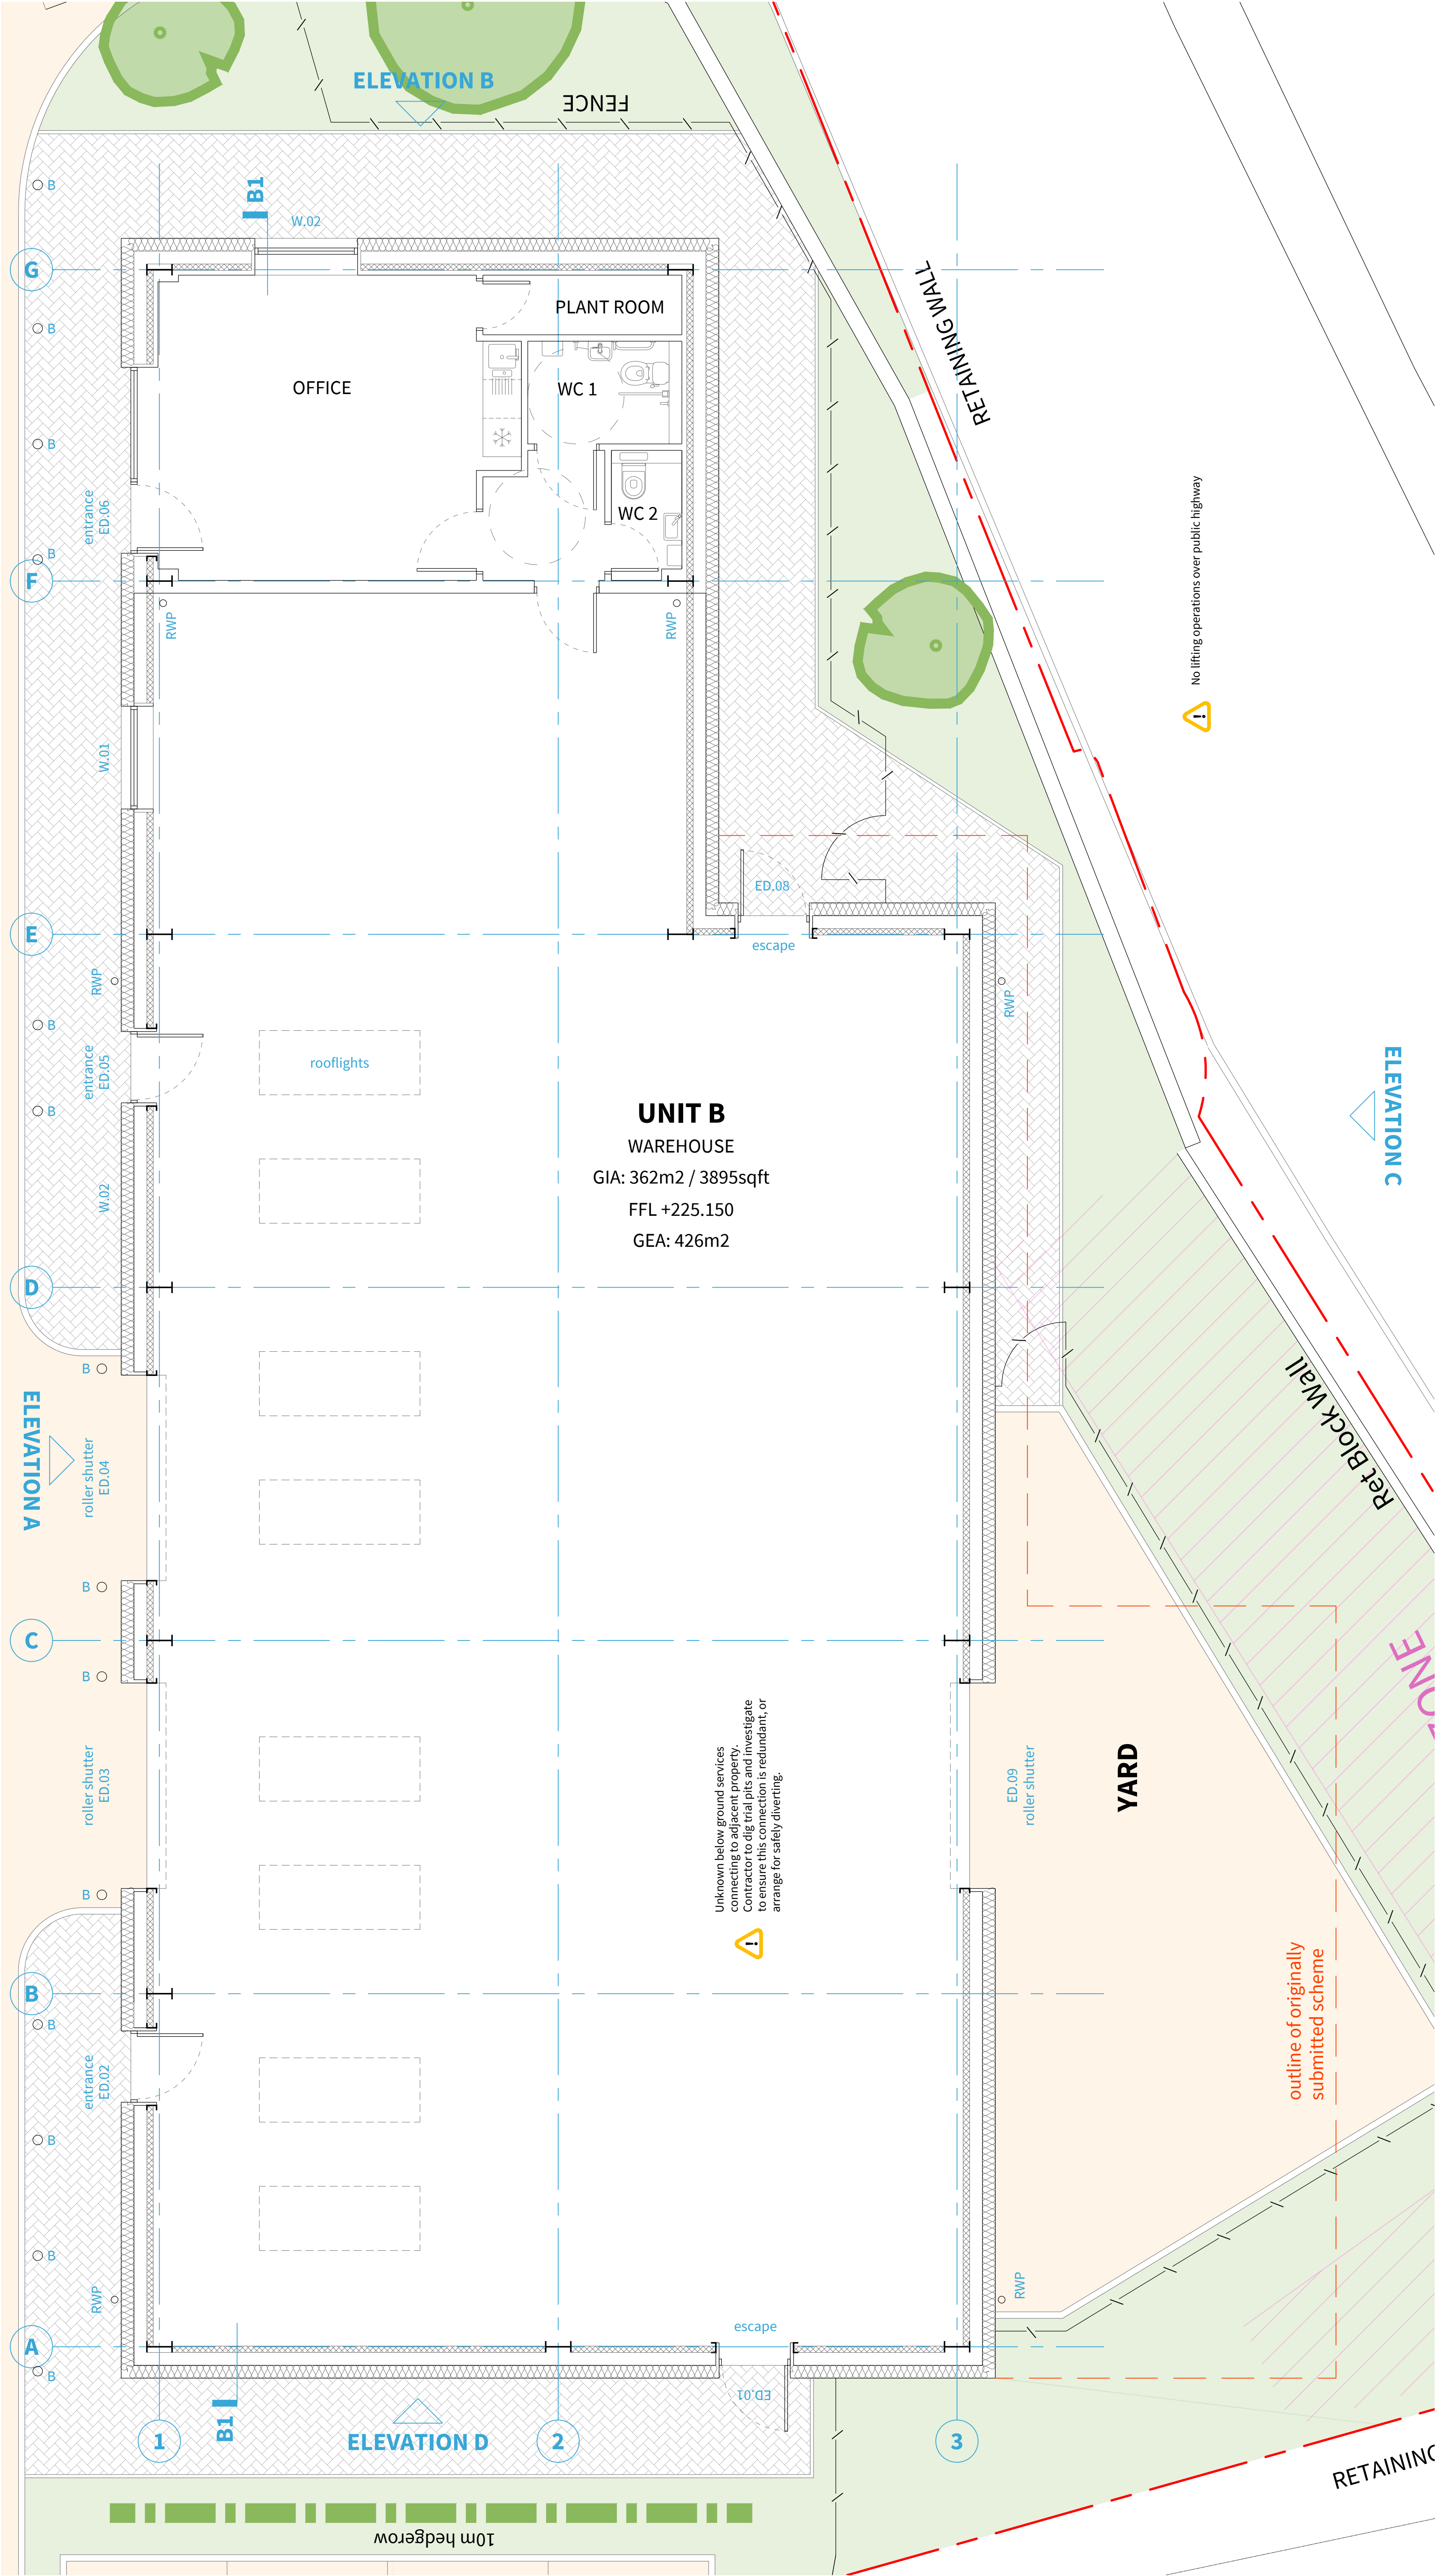

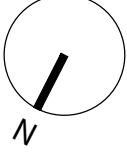

Only scale from original copies of this drawing; check all dimensions on site. This drawing to be read in conjunction with all relevant drawings. All work to be in accordance with Building Regulations and relevant British Standards. This drawing produced for use in this project only and may not be used for any other purpose. Wainwrights accepts no liability for the use of this drawing other than the purpose for which it was intended. This drawing may not be reproduced without prior written agreement.
© COPYRIGHT (WAINWRIGHTS) EXISTS ON ALL INFORMATION AND DESIGNS CONTAINED UPON THIS DRAWING.

1:50



E	Revised building footprint in response to planning feedback.	19.02.2025	CH	
D	Amended planning issue.	29.04.2024	CH	WAC
C	Planning issue.	25.03.2024	CH	WAC
B	Preliminary planning issue.	19.02.2024	CH	WAC
A	Initial Drawing Issue	07.02.2024	CH	WAC
REV	DESCRIPTION	DATE	BY	CHECK



WAINWRIGHTS
SURVEYORS | ARCHITECTS | PROJECT MANAGERS

A: 7 Calder Close, Calder Park, Wakefield
T: 01924 911 445
W: www.wainwrights.uk.com

PLANNING

CLIENT
CJK Packaging Ltd

PROJECT
ASHBOURNE LANE
CHAPEL EN LE FRITH

TITLE
PROPOSED
UNIT B - GROUND FLOOR PLAN

SCALE @ A1 1:50	DATE 19.02.2025	DRAWN CH	CHECKED WAC
PROJECT No. WAC 1813	DRAWING No. 2-20	REVISION E	