




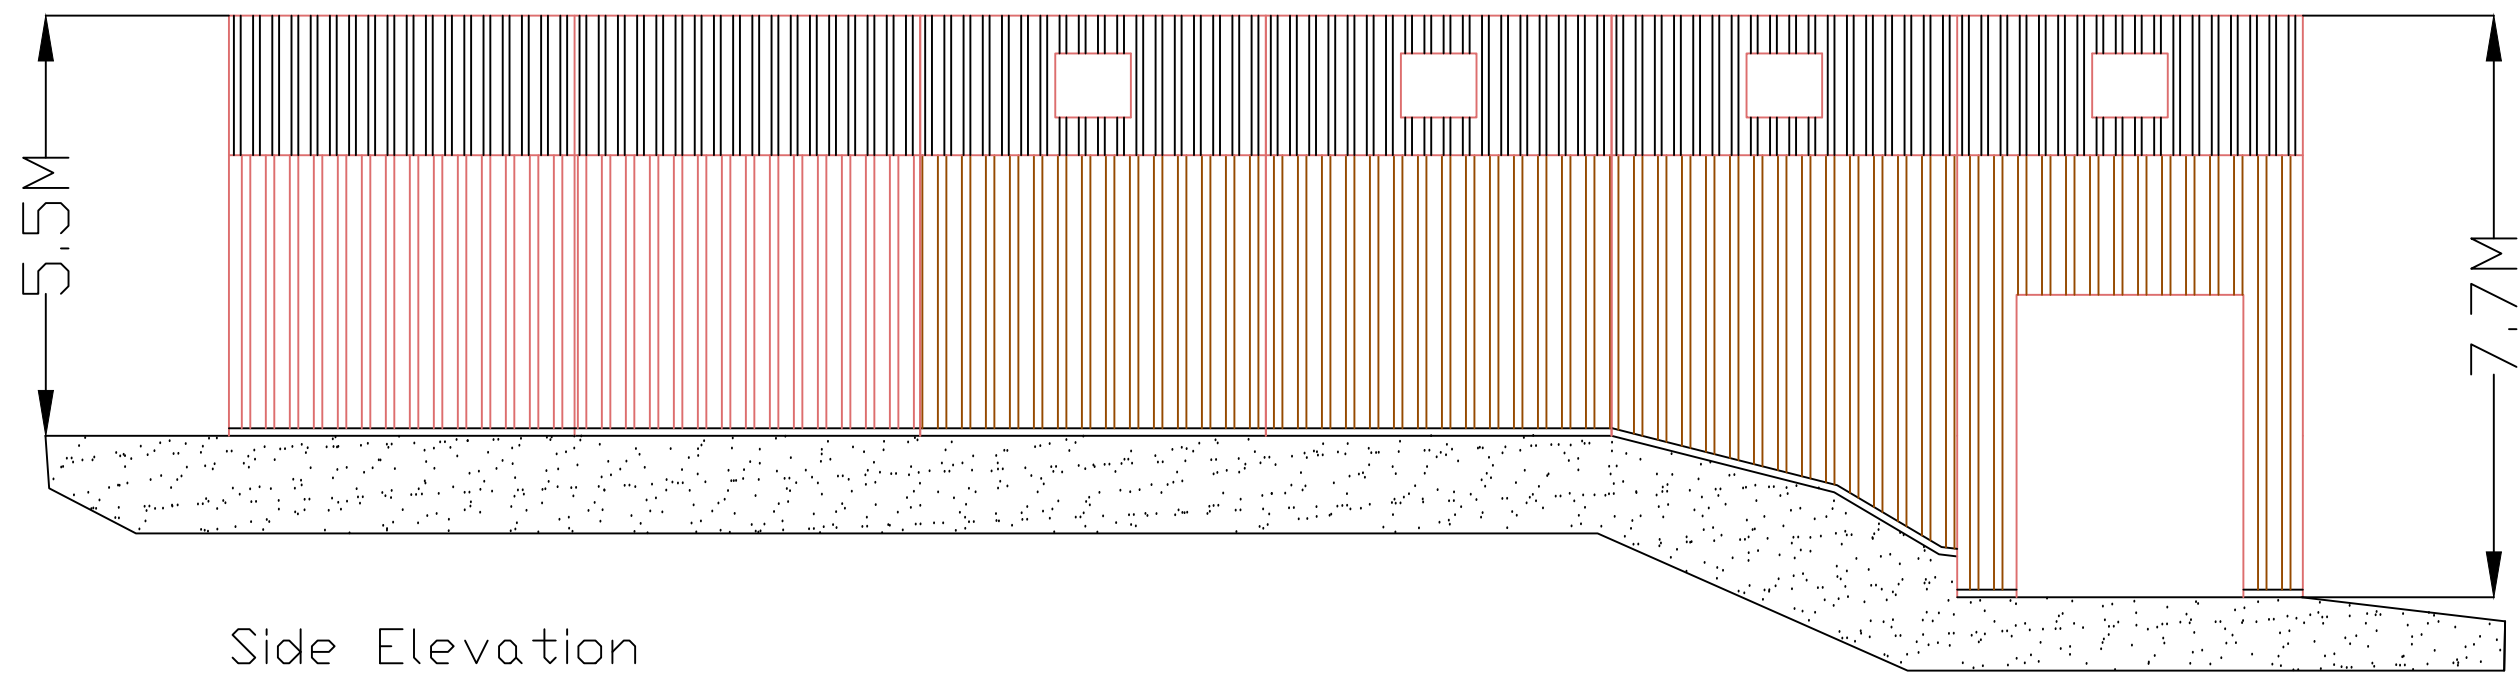


Side Elevation

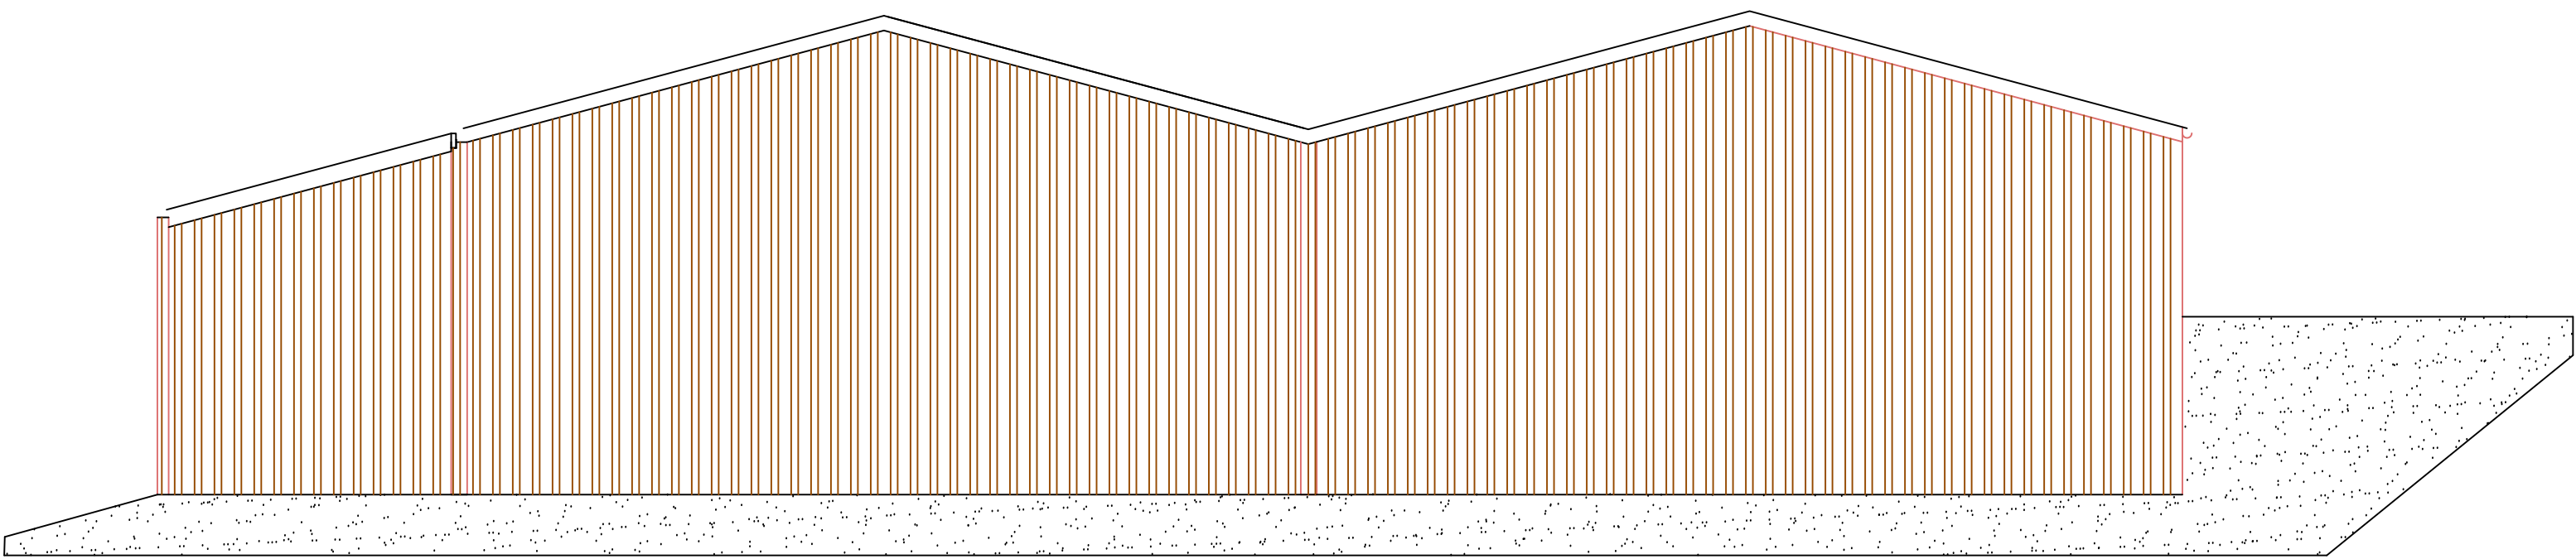

Rear Elevation

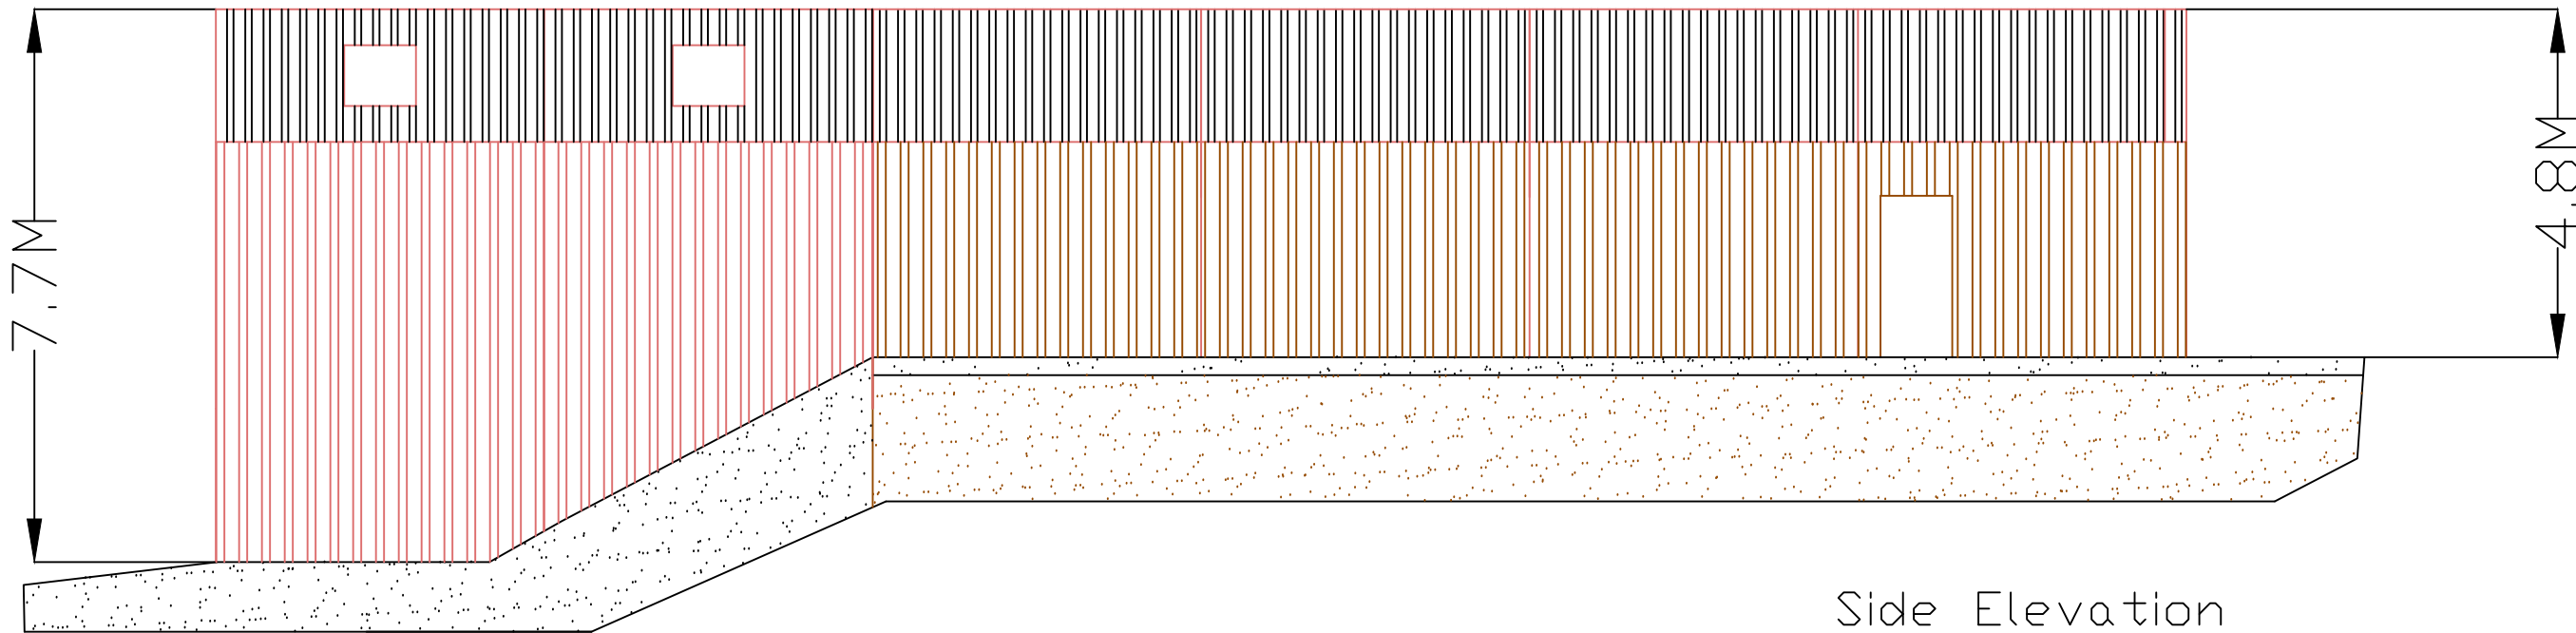

Side Elevation

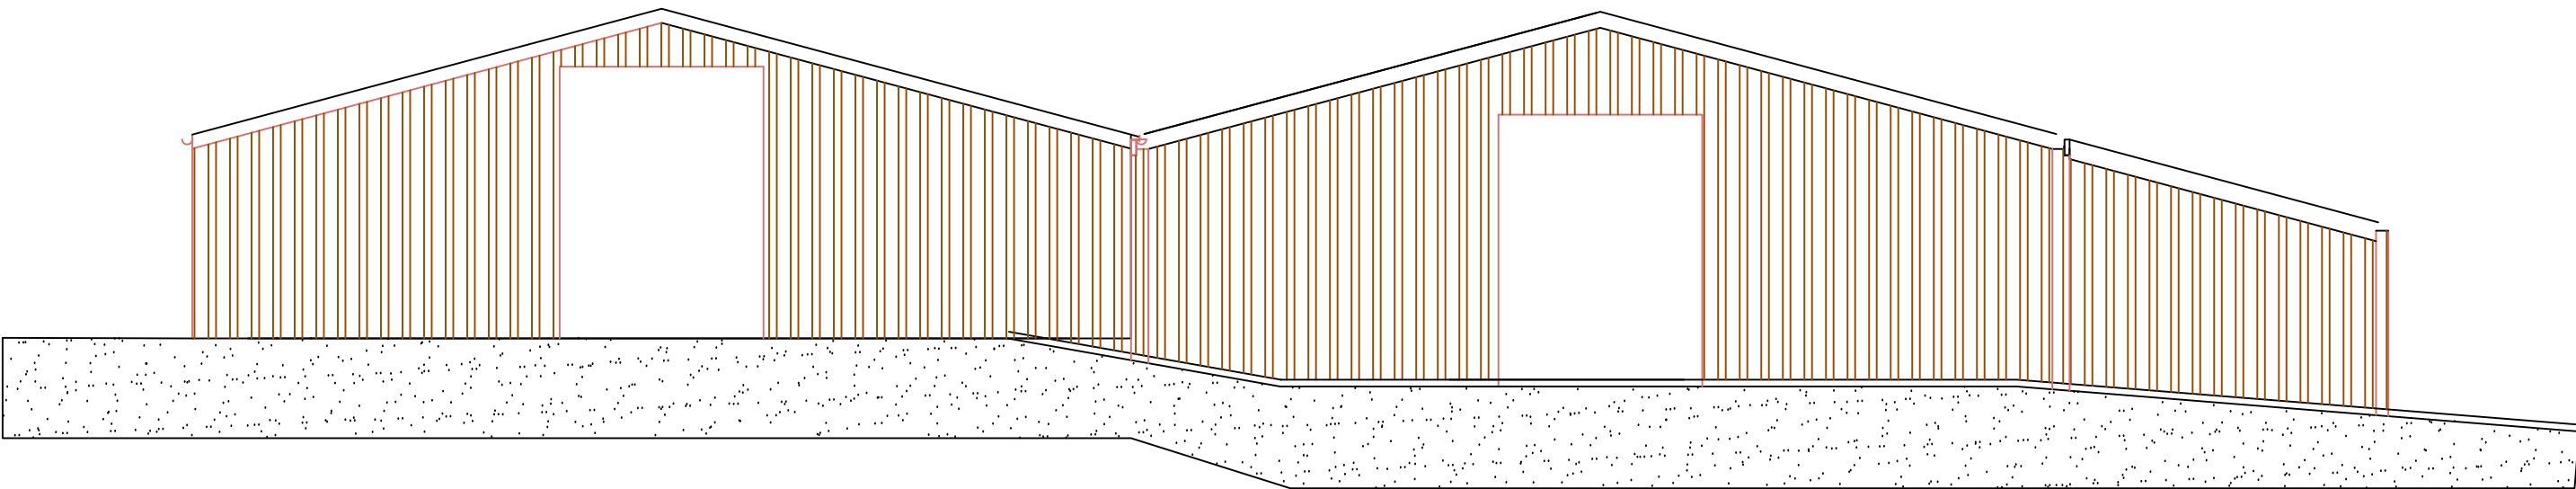

Front Elevation

All levels and dimensions must be checked on site by contractor prior to commencement of works

PROJECT
Greenbotham Farm
New Road
Buxworth
High Peak

DRAWING TITLE
Proposed Elevations

CLIENT

DATE 29/11/24
DRAWN BY W.A.B
SCALE 1:100@A1

DRAWING No
PR02

REV
A