


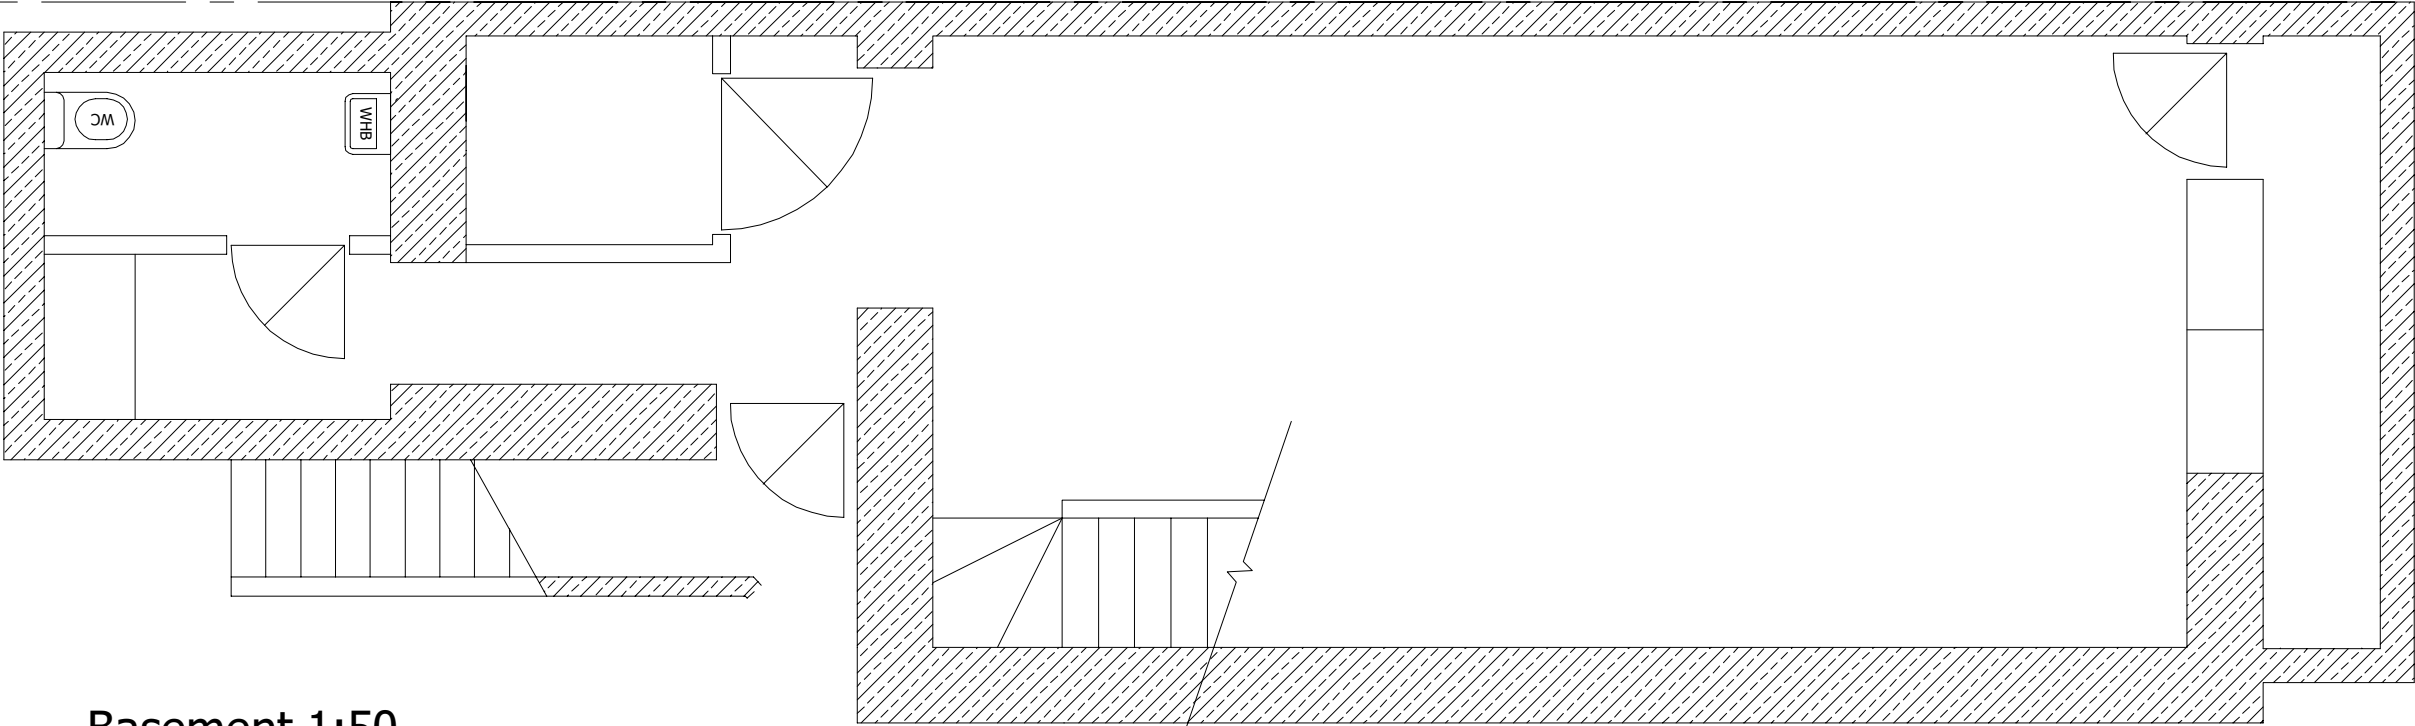

Basement 1:50



DRAWN	PAL	DATE	Feb 2025	Footsteps 14 Market Street Whaley Bridge Floor Plans 2 of 2 (Existing)
JOB No	FSWB/01/25	SCALE	As shown @ A3	
DWG No	02	Rev		