


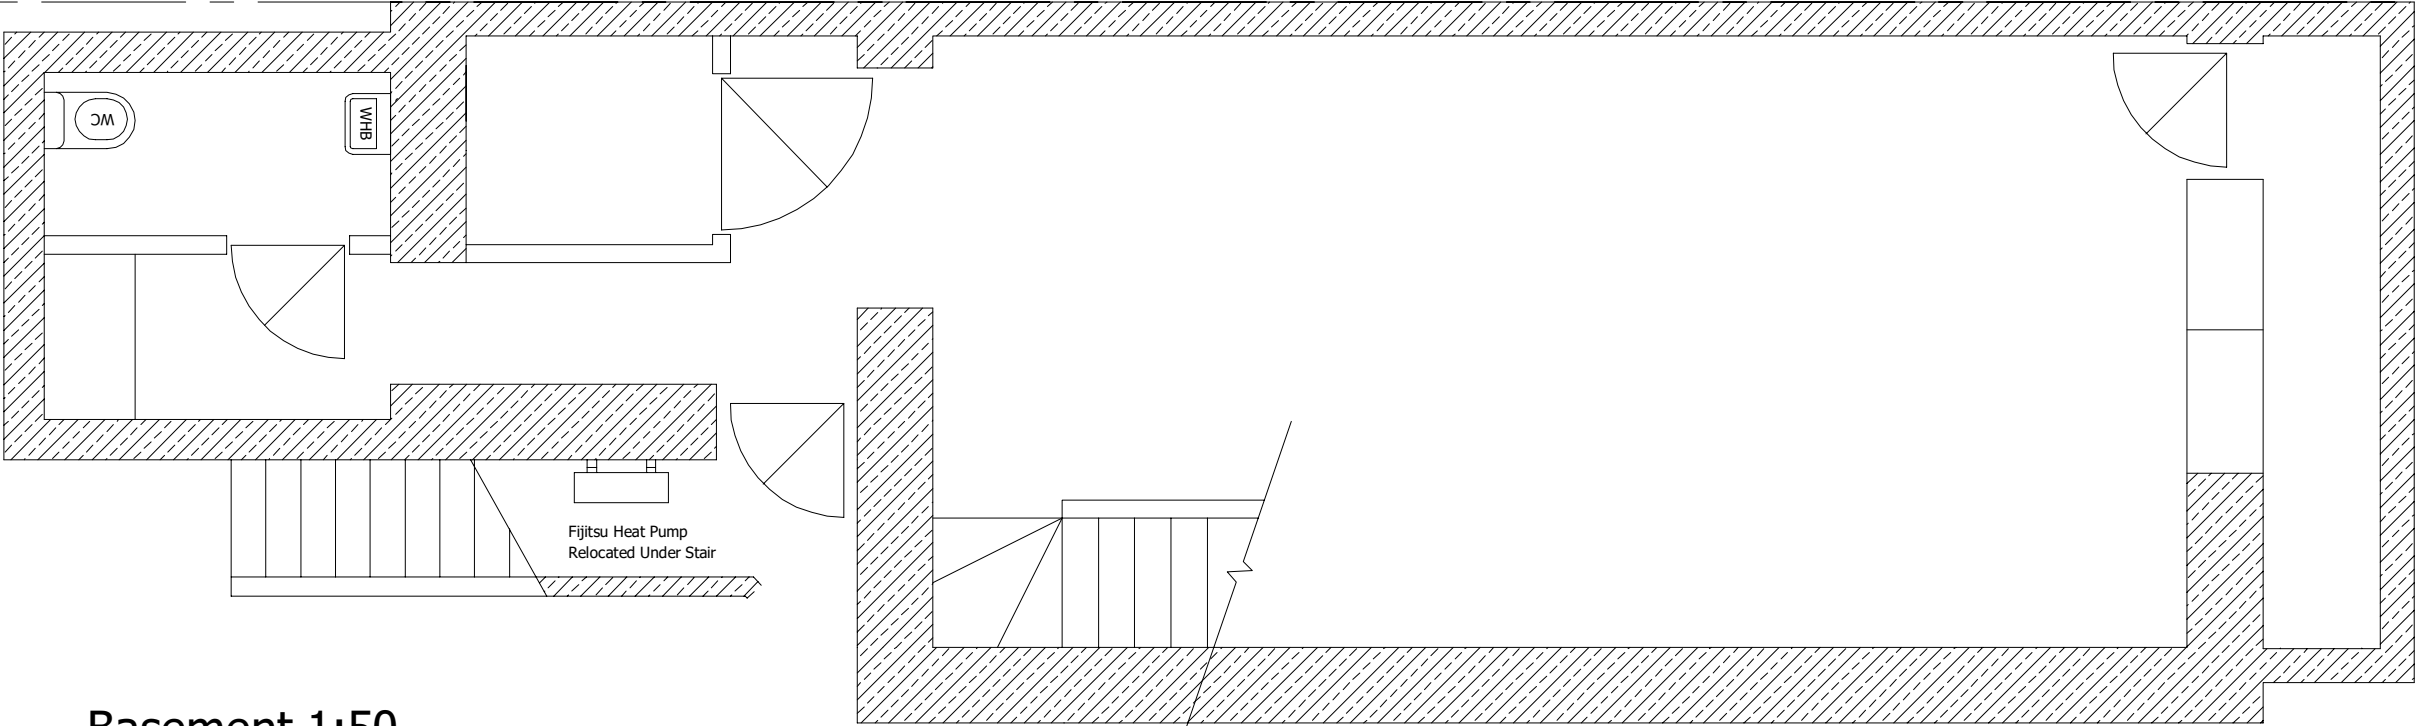

Basement 1:50



NF- PALOMA

Philip A Lomas B Sc, 7 Park Crescent Furness Vale, High Peak, SK23 7PU

DRAWN	PAL	DATE	Feb 2025	Footsteps 14 Market Street Whaley Bridge Floor Plans 2 of 2 (Proposed)
JOB No	FSWB/01/25	SCALE	As shown @ A3	
DWG No	06	Rev		