




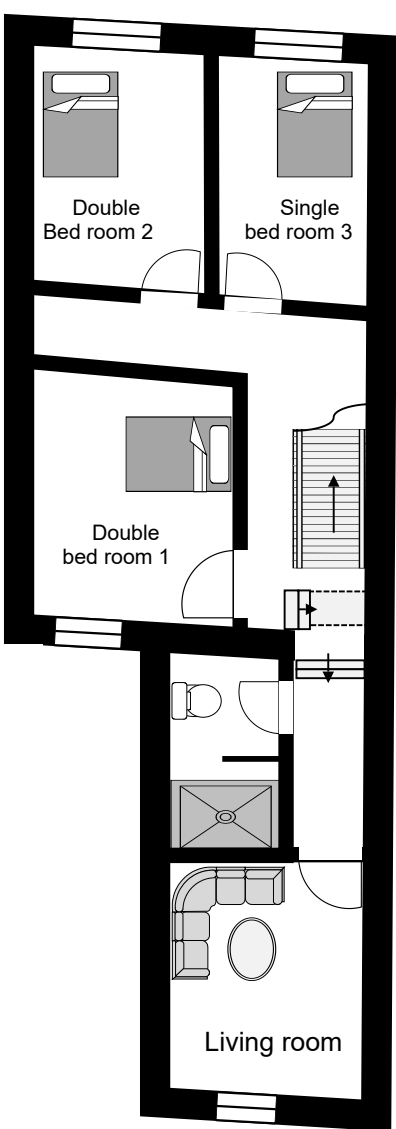


PROPOSED 2nd FLOOR PLAN
SCALE 1:100

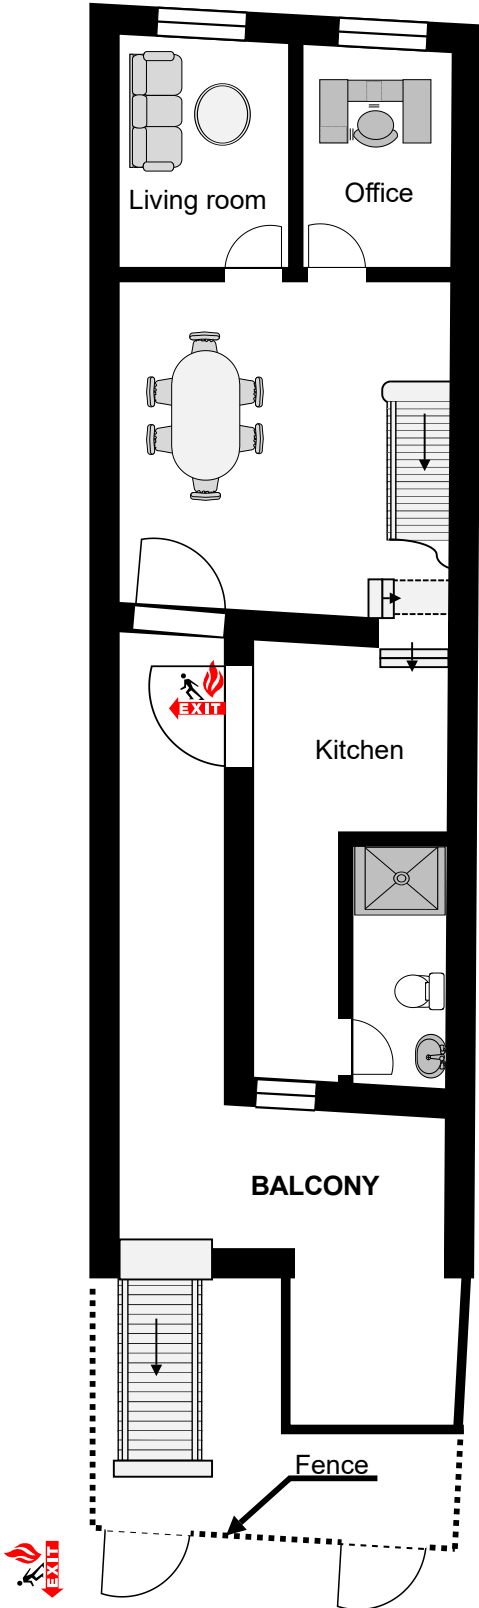

PROPOSED 1st FLOOR PLAN
SCALE 1:100

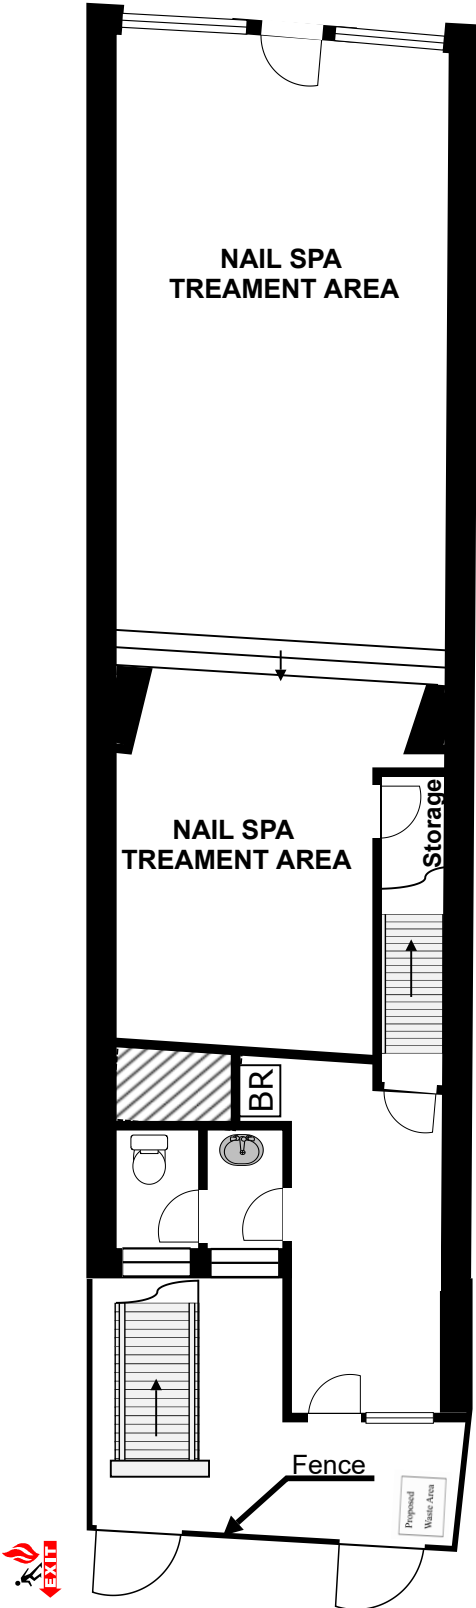


PROPOSED GROUND FLOOR PLAN
SCALE 1:100

 

SCALE BAR 1:100

PROPOSED 1st & 2nd FLOOR PLAN

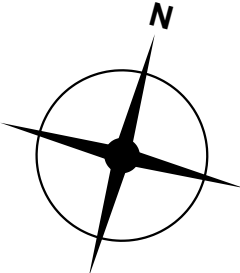

Site: 48 Spring Gardens, Buxton SK17 6BZ	Drawing: 03.07.24.3	Project:	APPLICANT: Mr. Thanh Cong Nguyen	Notes:	Convert upper floors shop to residential accommodation.
Title: Proposed 1 st Floor, & 2nd floor of the building	Scale: 1:100	Date: 03.07.2024	Rev:		