

© Bowker Sadler Partnership Limited

■ This drawing is the subject of copyright which vests in Bowker Sadler Partnership Limited. It is an infringement of copyright to reproduce this drawing, by whatever means, including electronic, without the express written consent of Bowker Sadler Partnership Limited which reserves all its rights.



Bowker Sadler Partnership Limited asserts its rights to be identified as the author of this design

■ Drawing not to be scaled

■ Report Errors and Omissions to the Architect.

■ Check all dimensions on site

■ Drawing to be read in conjunction with the Health and Safety Plan and all relevant Risk Assessments

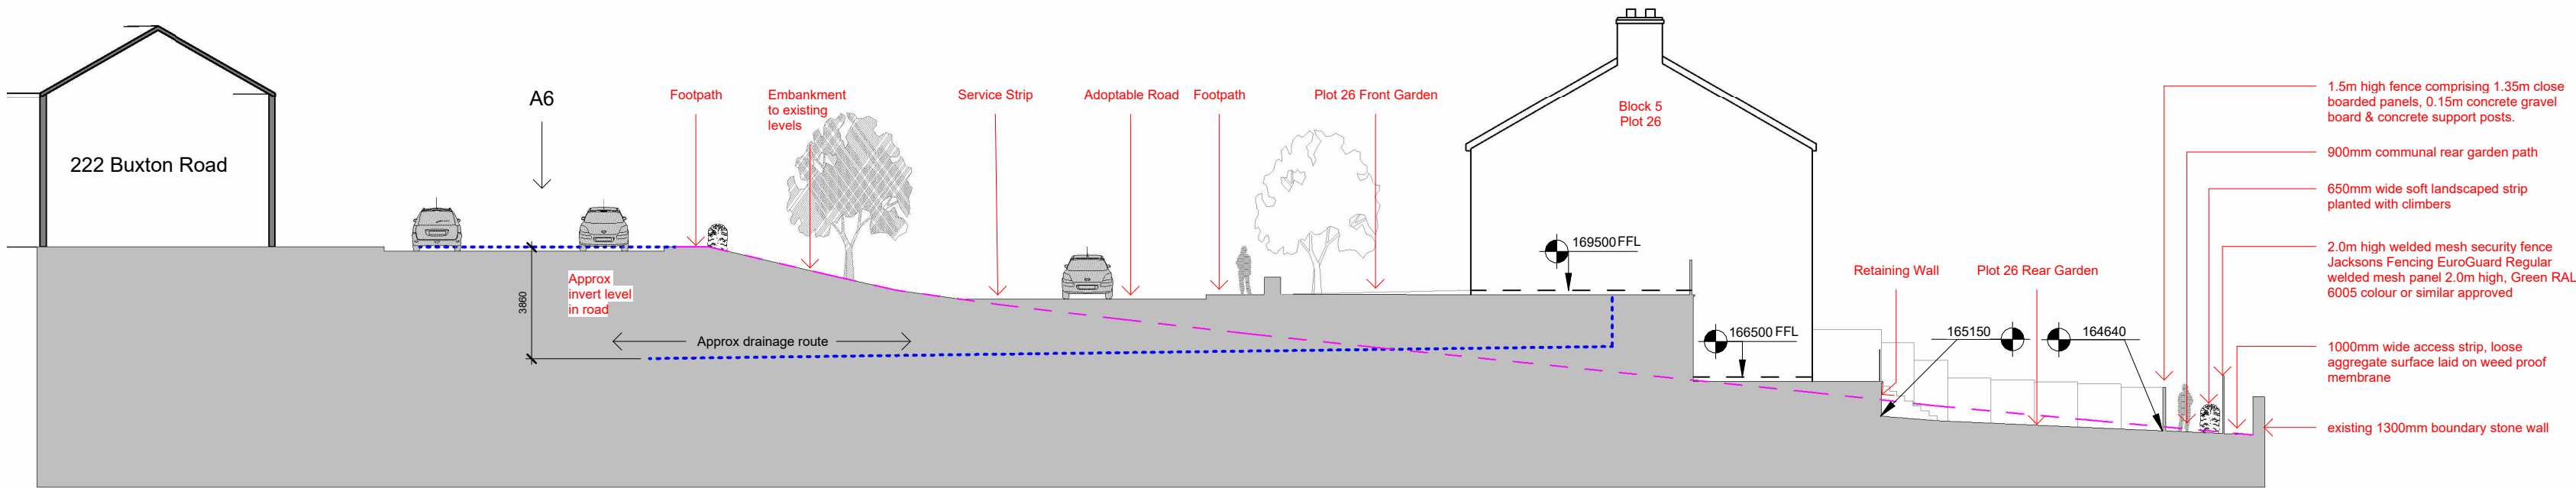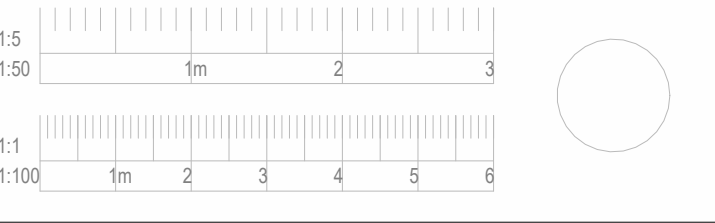

F	19.02.25	ACo	External works revised in line with landscaping and levels plans	CL
E	07.01.20	AH	Amendments to site layout following LA comments	CL
D	18.11.20	KM	Updated to suit site plan.	CL
C	02.10.20	AH	1m strip added next to boundary wall.	CL
B	11.05.20	AH	Amendments to rear garden embankments	CL
A	23.04.20	AH	Amendments to site layout. Handed plots and updated front gardens and bin stores	CL
Rev.	Date	Dm.		Chkd.

BowkerSadler

Project
Land Off Buxton Road,
Furness Vale

Client
The Guinness Partnership

Drawing
Site Sections


Scale	Sheet Size	Drawn	Checked	Date
1 : 200	@ A2	AH	CL	12/11/19
Project No.	Originator	Zone	Level	Form
18-044 -				
Status				

Planning

Hatherlow House, Hatherlow, Romiley, Stockport, SK6 3DY
0161 406 7333 office@bowker-sadler.co.uk www.bowker-sadler.co.uk

Section 3

1 : 200

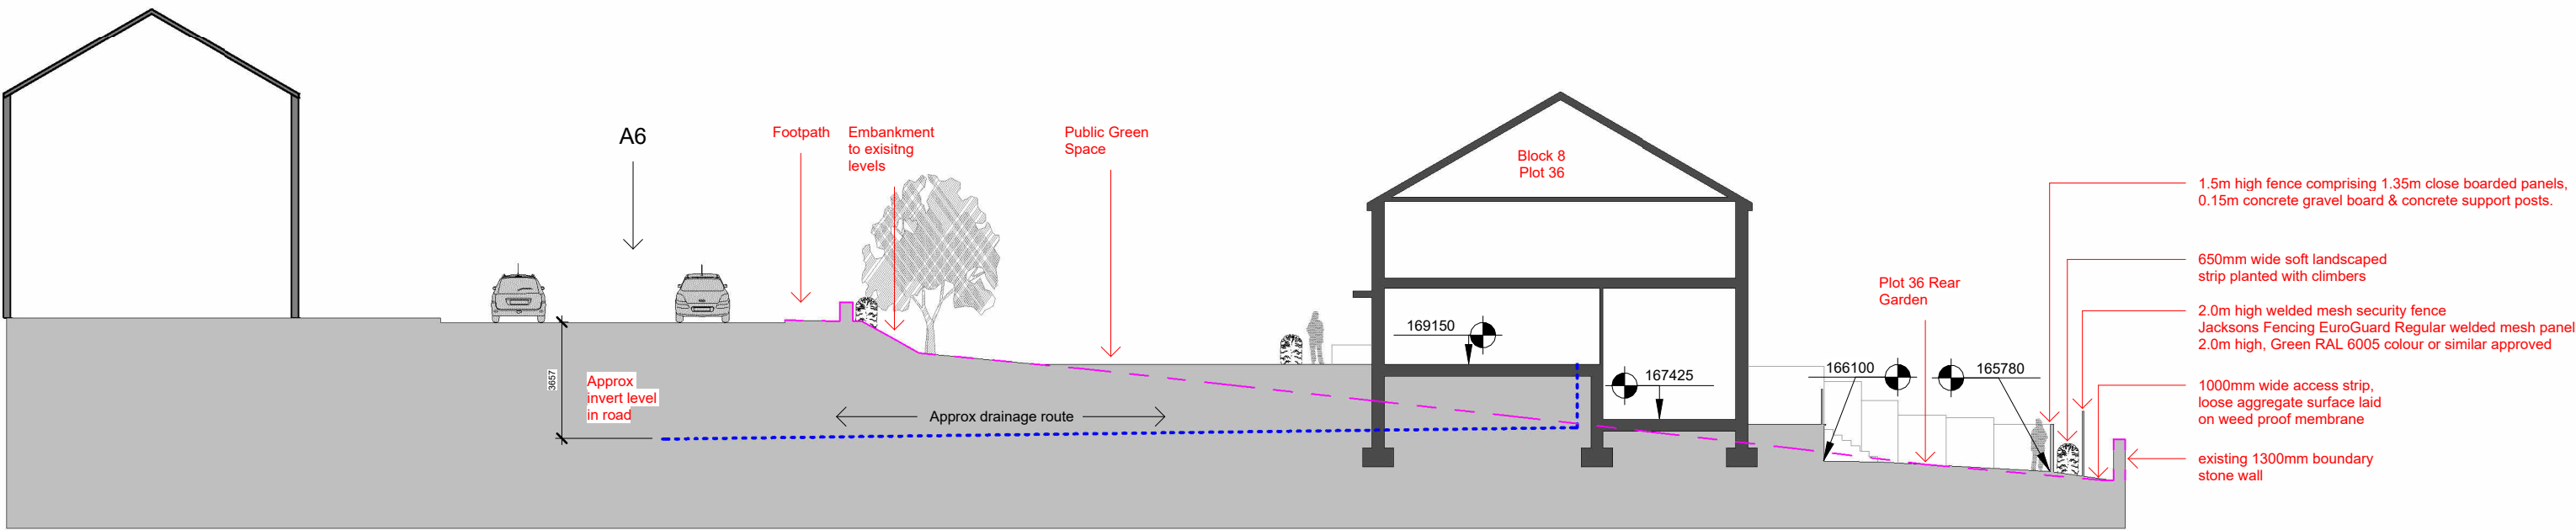

Section 4

1 : 200