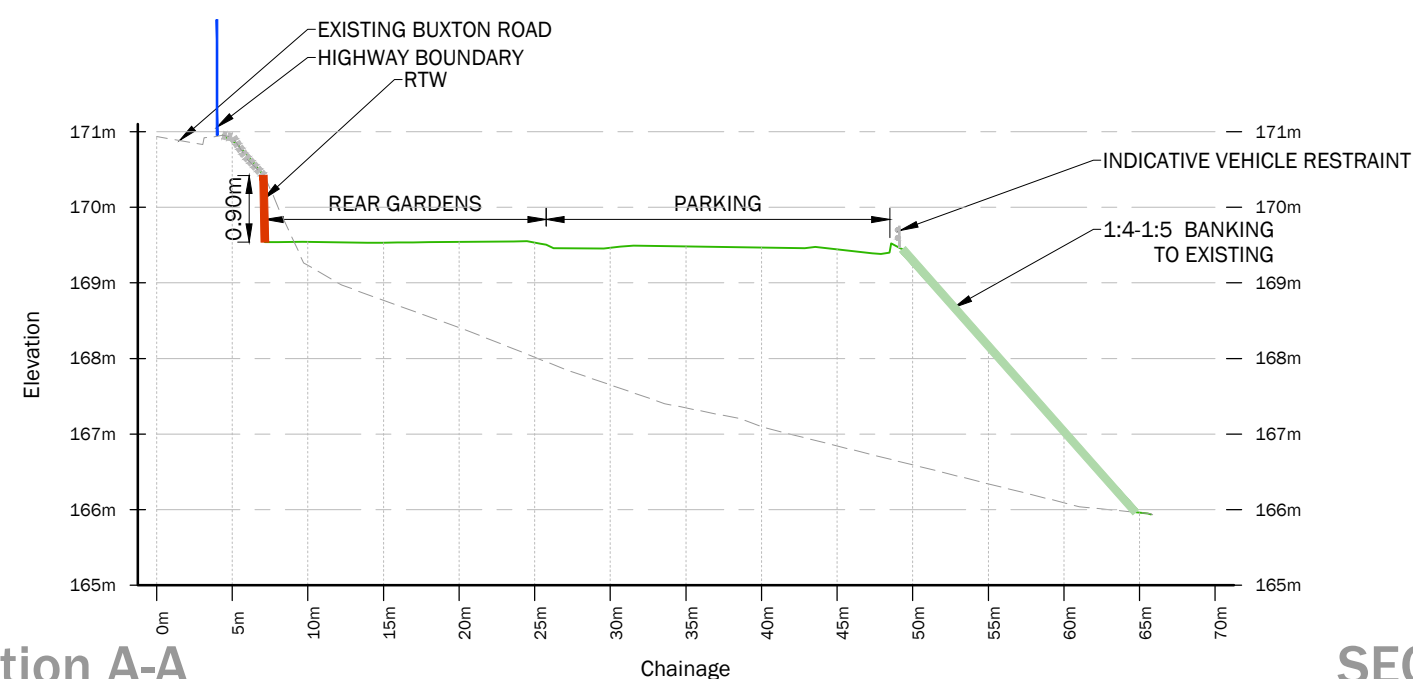
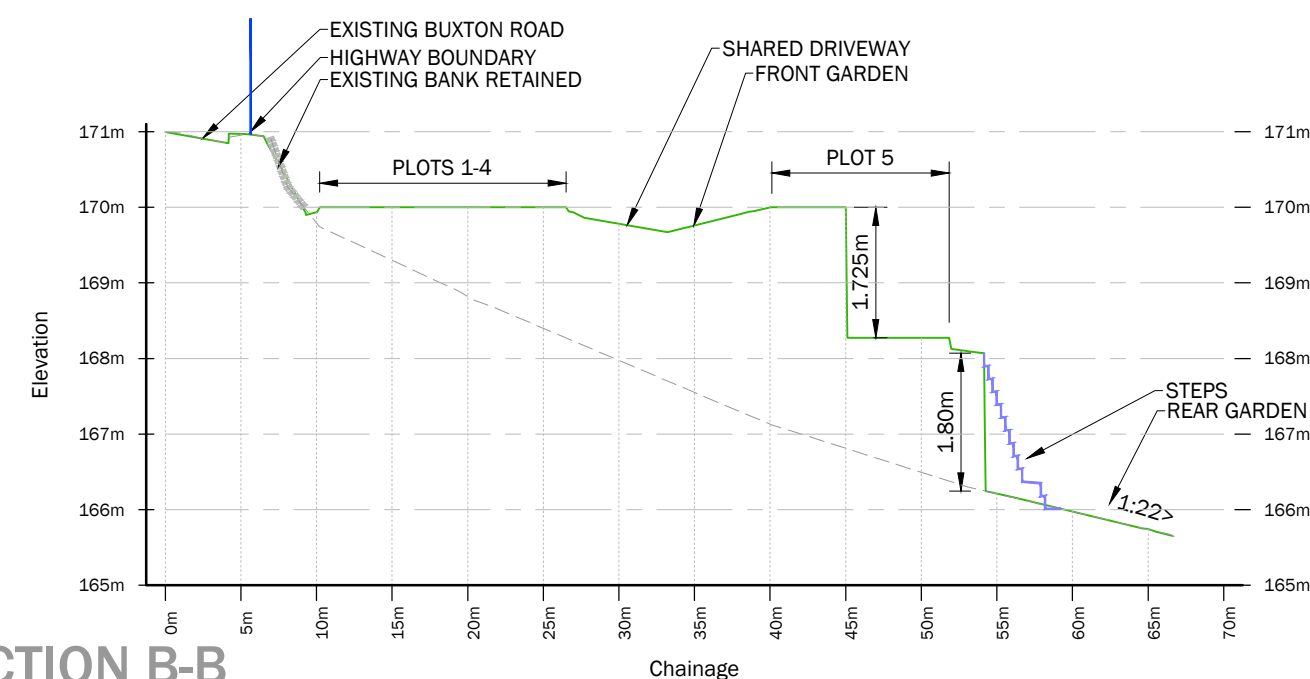


THIS DRAWING IS TO BE READ IN CONJUNCTION WITH
ALL OTHER HBL DRAWINGS ISSUED FOR THIS PROJECT

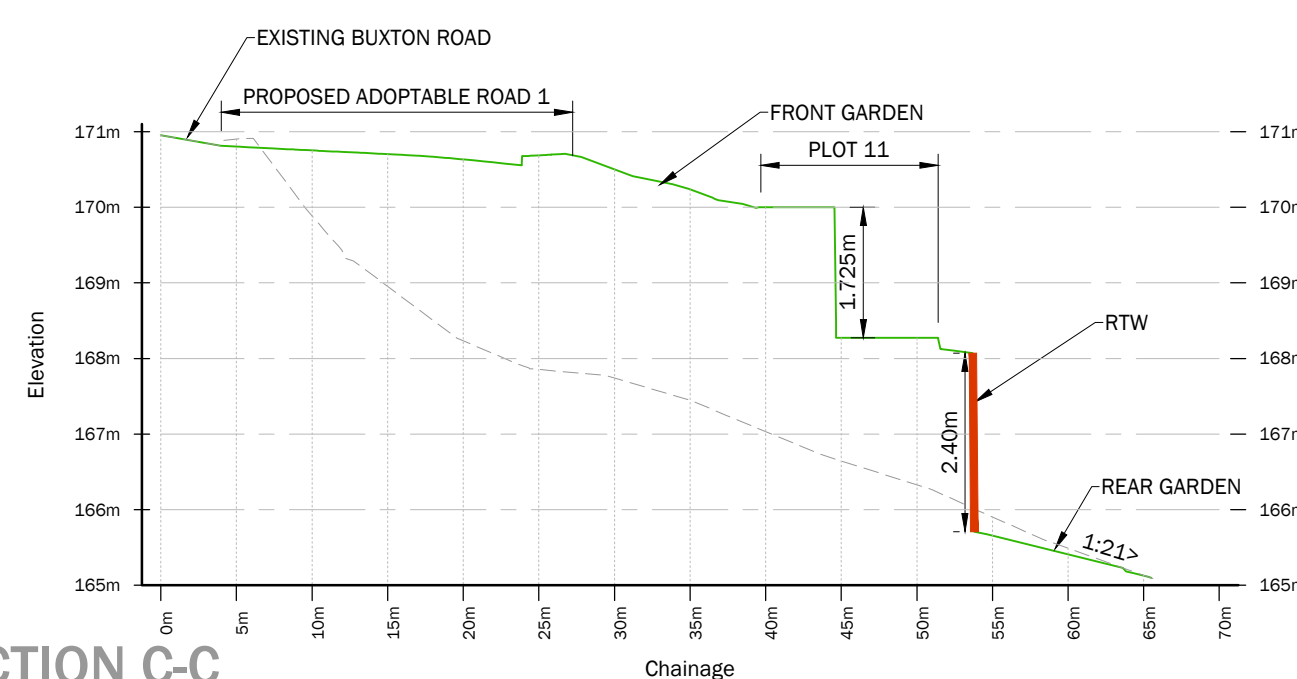


Section A-A

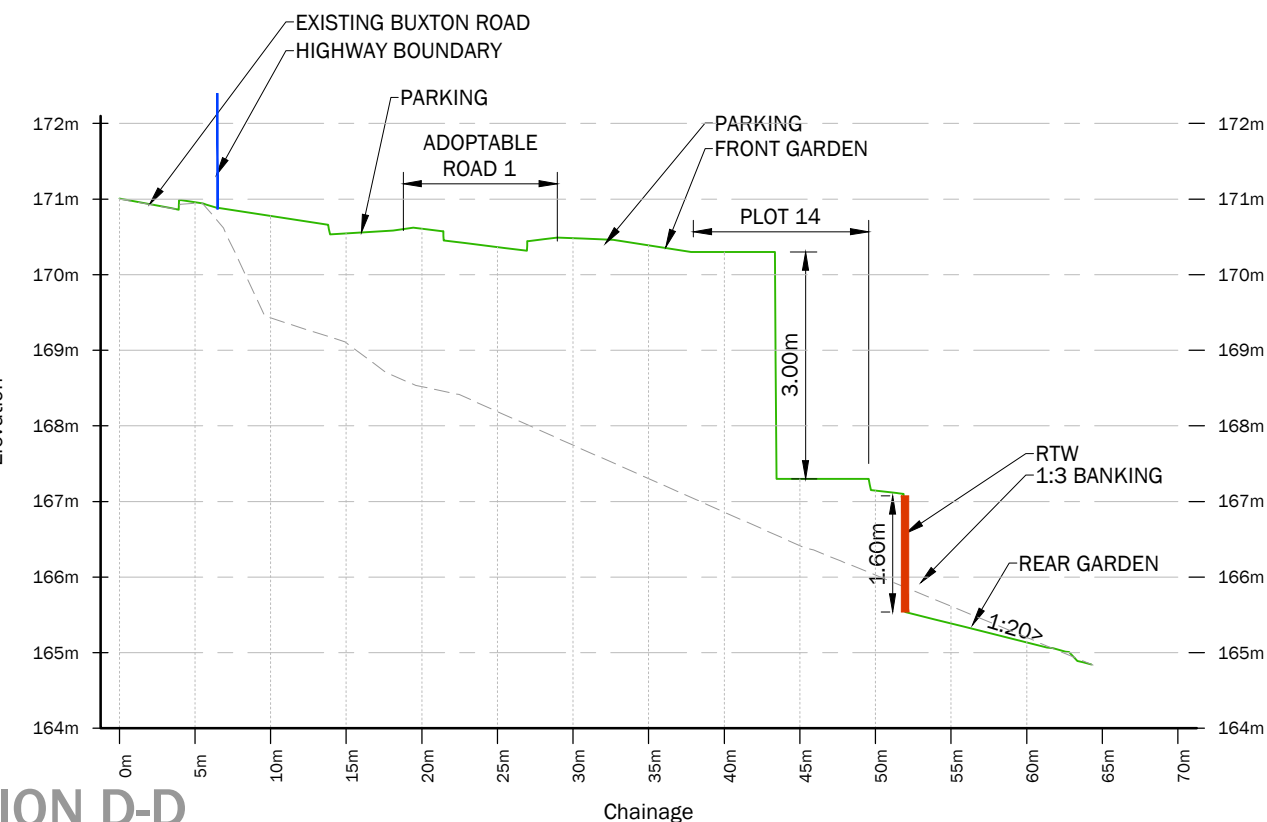
[illegible]

SECTION B-B

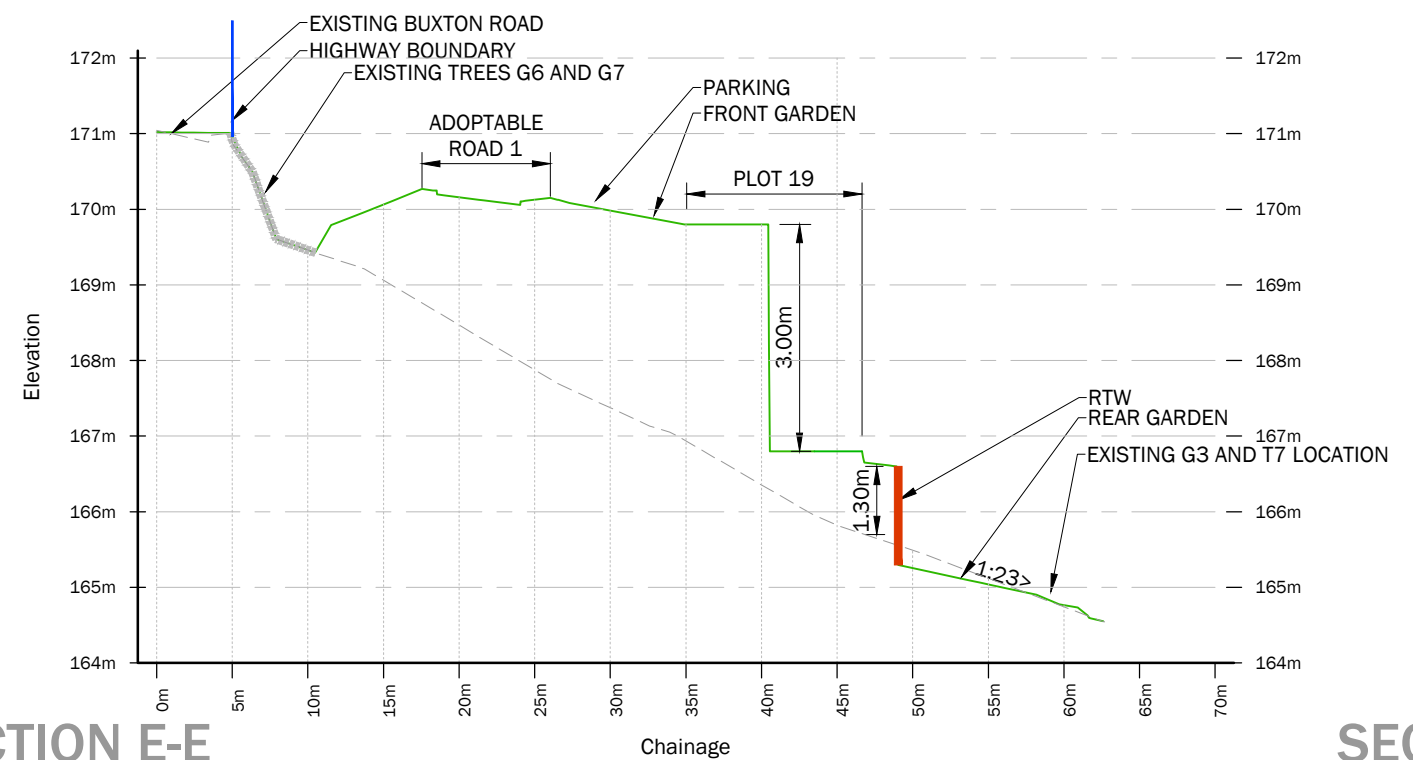
Existing Ground Level	170.000	170.953	160.791	168.822	168.399	167.915	167.131	166.812	166.495	166.209	165.915	165.740
Proposed Road CL Level	170.957	170.910	160.932	170.000	170.000	169.782	170.000	170.000	169.275	168.212	166.915	166.742



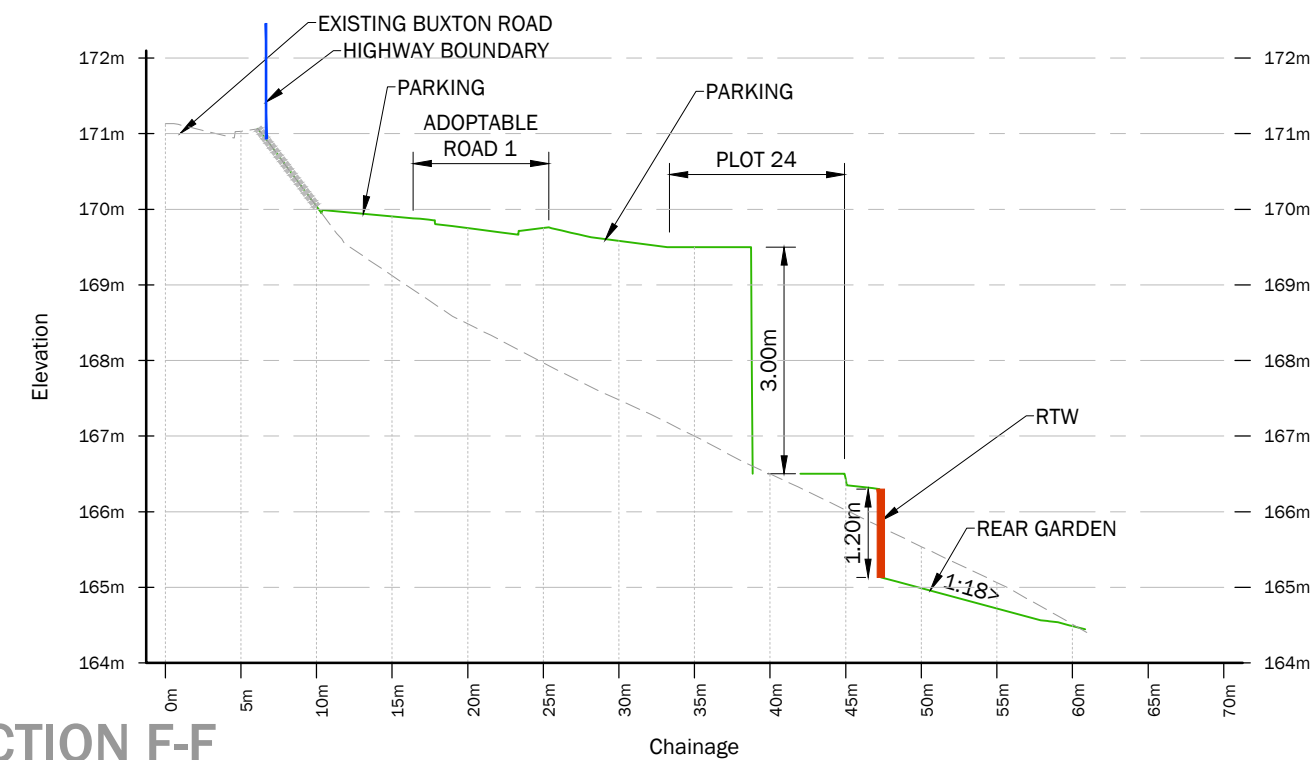
SECTION C-C

[illegible]

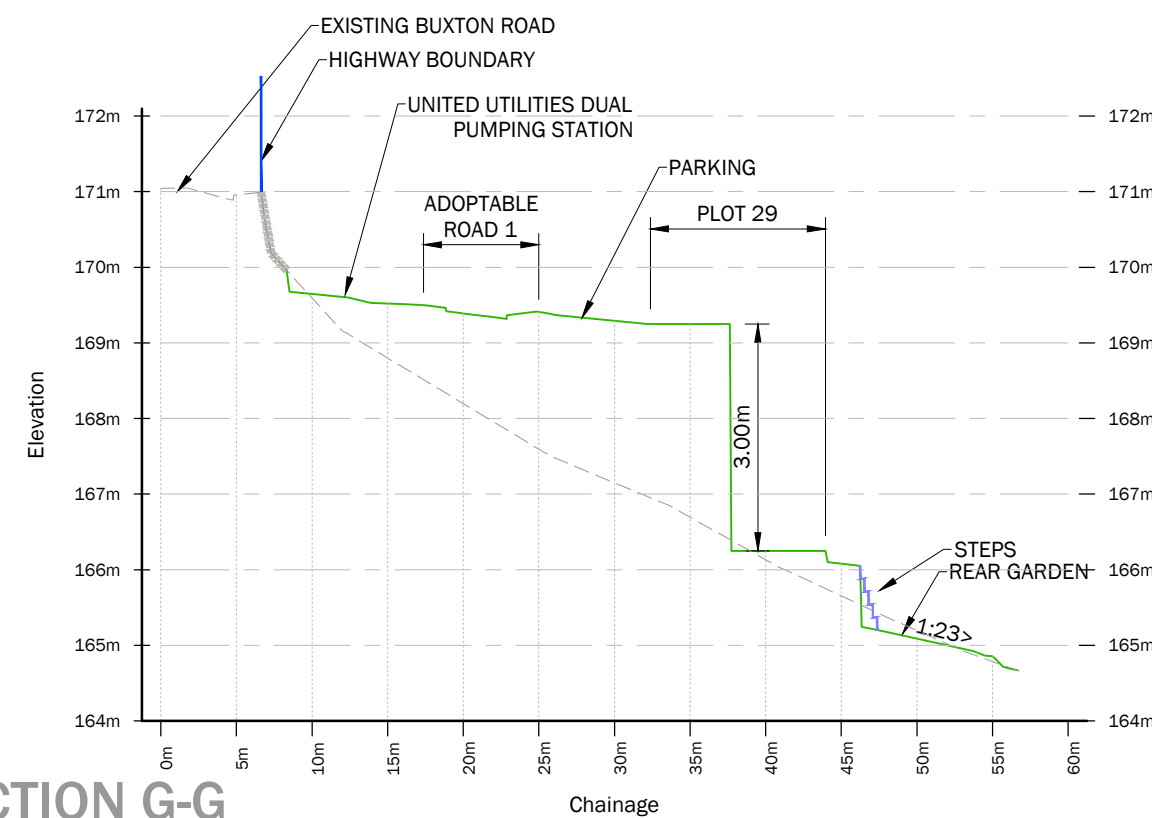
SECTION D-D

[illegible]

SECTION E-E

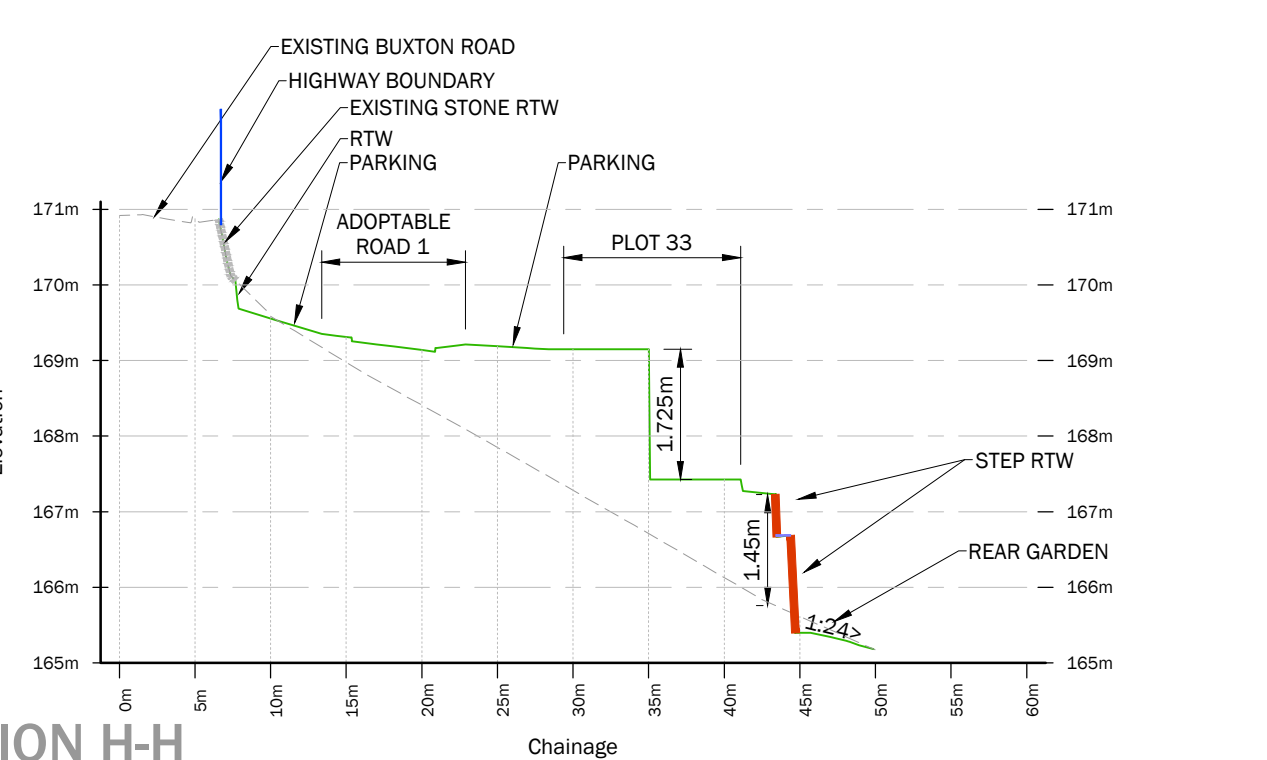
[illegible]

SECTION F-F

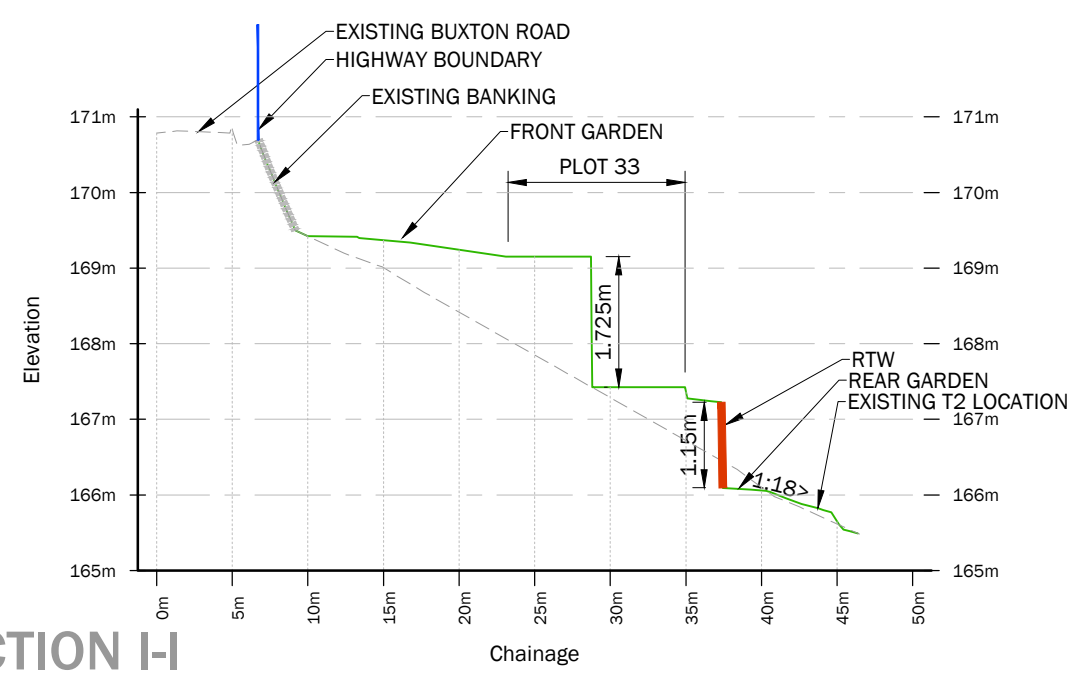
[illegible]

SECTION G-G

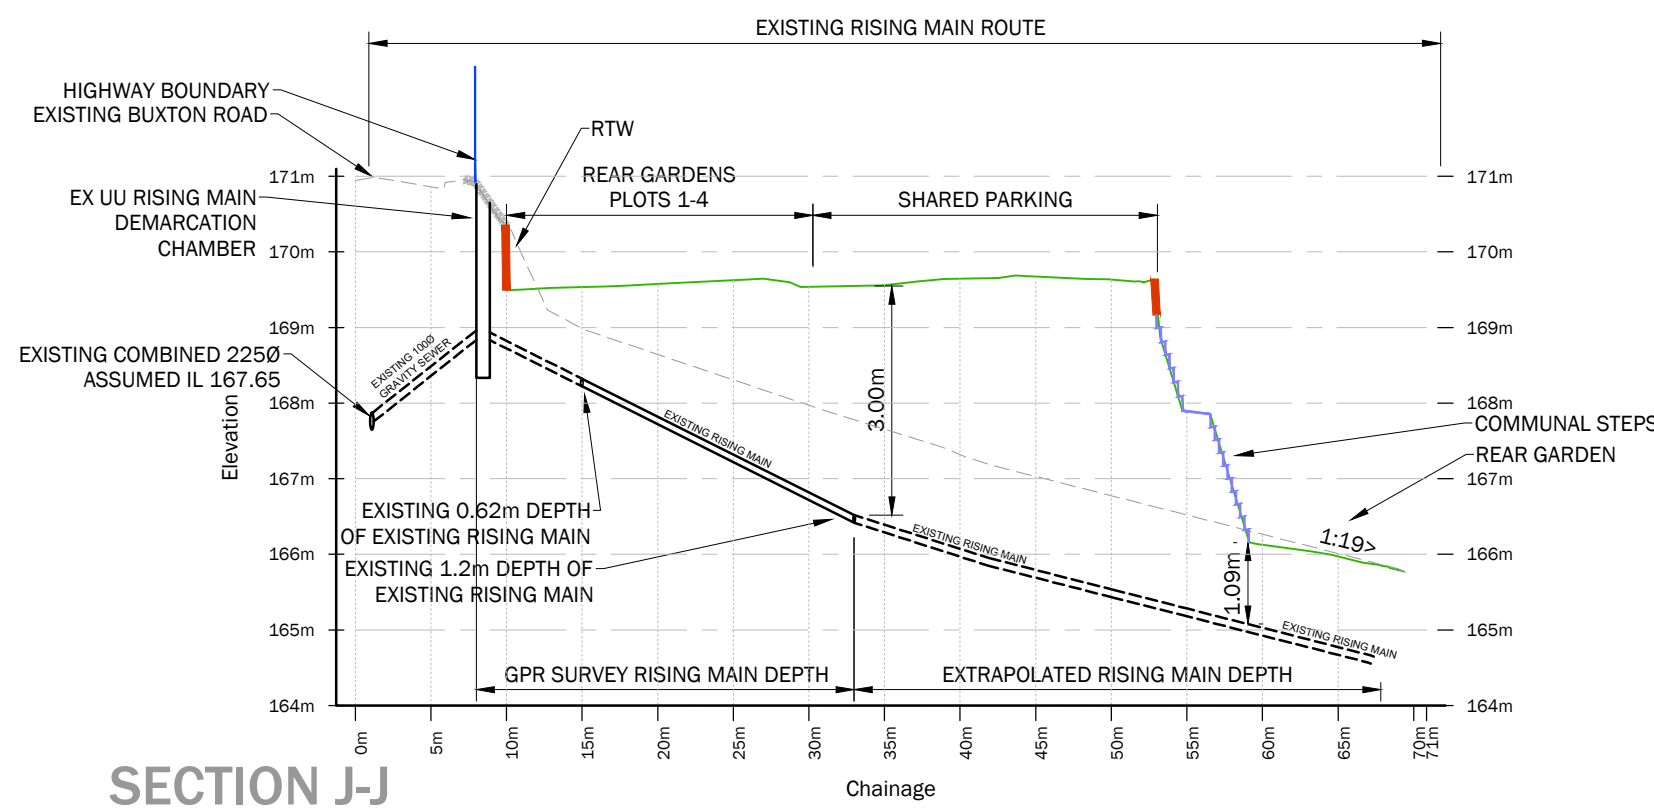
	Existing Ground Level	171.043 170.957 169.894 168.801 168.198 167.595 167.149 166.695 166.133 165.653 165.195
	Proposed Road CL Level	169.648 169.520 169.389 169.411 169.294 169.250 166.250 166.079 165.087 164.850



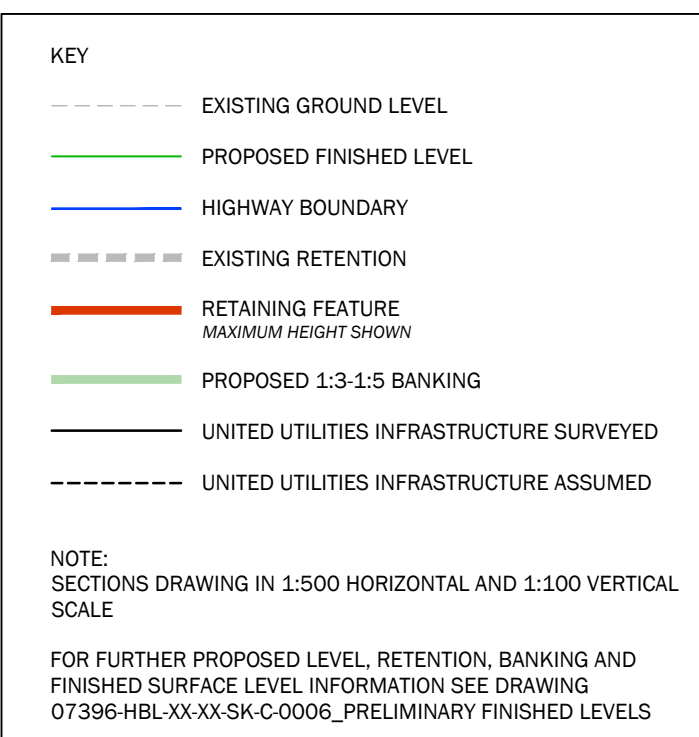
SECTION H-H

[illegible]

SECTION I-I

[illegible]

SECTION J-J

[illegible]

- GENERAL NOTES:

1. THIS DRAWING IS TO BE READ IN CONJUNCTION WITH ALL OTHER RELEVANT ENGINEERING AND ARCHITECT'S DETAILS.
2. THE DESIGN DETAILS PRESENTED MUST BE REVIEWED IN CONJUNCTION WITH THE WIDER SITE INFORMATION AND SITE CONSTRAINTS WHICH MAY NOT BE EVIDENT ON DRAWING AND MUST BE REQUESTED IF NOT ALREADY PROVIDED. THIS INCLUDES, BUT NOT LIMITED TO, GROUND CONDITIONS (GEO TECHNICAL AND GEO-ENVIRONMENTAL), GROUNDWATER LEVELS, BURIED SERVICES, REMNANT OBSTRUCTIONS, ECOLOGY, TREE PROTECTION AND TOPOGRAPHY.
3. THE ENGINEER SHALL BE NOTIFIED IMMEDIATELY, IN WRITING, SHOULD ANY ERRORS OR DISCREPANCIES BE FOUND PRIOR TO THE COMMENCEMENT OR CONTINUATION OF ANY WORKS.
4. ALL WORK IS TO BE CARRIED OUT IN ACCORDANCE WITH CURRENT BRITISH STANDARDS, BUILDING REGULATIONS AND NHBC STANDARDS.
5. IT IS THE RESPONSIBILITY OF THE CONTRACTOR TO EXECUTE THE WORKS AT ALL TIMES IN STRICT ACCORDANCE WITH THE REQUIREMENTS OF THE HEALTH AND SAFETY AT WORK ACT 1974, AND THE C.D.M. REGULATIONS 2015. THE CONTRACTOR WILL BE DEEMED TO HAVE ALLOWED FOR FULL COMPLIANCE, INCLUDING FULL LIAISON WITH THE CDM CO-ORDINATOR, WITHIN HIS RATES.
6. ANY EXISTING DETAILS WHICH ARE SHOWN ON THIS DRAWING ARE FOR GUIDANCE ONLY AND ARE TO BE CHECKED ON SITE BY THE CONTRACTOR. ANY VARIATIONS ARE TO BE RECORDED AND REPORTED TO THE ENGINEER IMMEDIATELY.
7. BEFORE WORK COMMENCES CONTRACTOR SHOULD CONSULT THE ENGINEER AND THE SI REPORT REGARDING ANY CONTAMINATION ISSUES. ALL NECESSARY HEALTH AND SAFETY MEASURES TO BE TAKEN

P07	19.02.24	MS	DRAWING UPDATED TO SUIT UPDATED 07396-HBL-XX-XX-SK-C-0006_P14. PRELIMINARY FINISHED LEVELS. LAYOUT UPDATING 1102 Proposed Site Plan REV Y	MS	MS
P06	04.12.24	MS	NOVA1 VERTICAL LEVELS UPDATED SECTIONS UPDATED TO SUIT SITE LAYOUT ADJUSTMENT.	MS	MS
P05	26.11.24	MS	SECTION LOCATION ADJUSTED TO SUIT CRITICAL INFRASTRUCTURE WITH VERTICAL SCALE INCREASE	MS	MS
T04	NOV21	AP	ISSUED FOR TENDER	AP	HL
P03	NOV20	AP	SITE LAYOUT REVISED	AP	HL
P02	MAY20	AP	REAR GARDEN LEVELS REMOVED	AP	HL
REV.	DATE	DRAWN	DESCRIPTION	CHKD	APPRD
STATUS DESCRIPTION				STATUS	

FOR INFORMATION

S3



PROJECT BUXTON ROAD, FURNESS VALE

DRAWING TITLE

SITE CROSS SECTIONS

CLIENT

GUINNESS PARTNERSHIP

HBL REF. 7396	DATE DECEMBER 2019	SCALE(S) AS SHOWN	A1
DRAWN AP	CHECKED AP	APPROVED HL	
DRAWING No. 7396-HBL-XX-XX-SK-C-0008			REV. P07

DRAWING TO BE READ IN CONJUNCTION WITH
07396-HBL-XX-XX-SK-C-0006_P14_PRELIMINARY FINISHED LEVELS
AND 07396-HBL-XX-XX-SK-C-0007_P07_SECTION LOCATION PLAN