





Existing North Elevation & Section through Boiler Room (1:200)


- GARDEN LEVEL

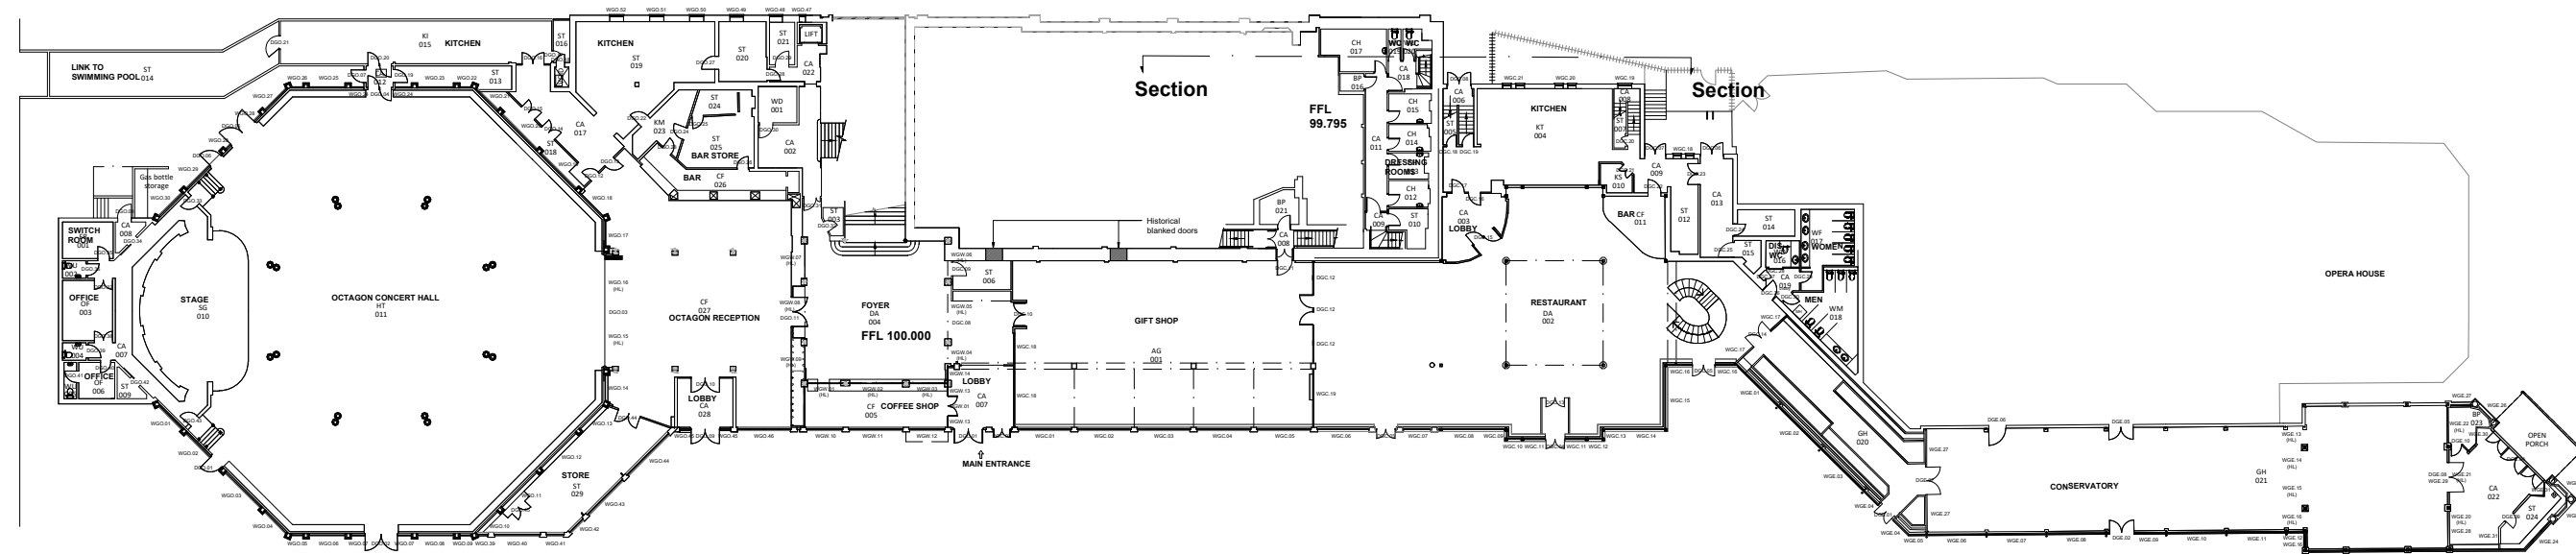


Existing Floor Plan - Garden Level (1:200)

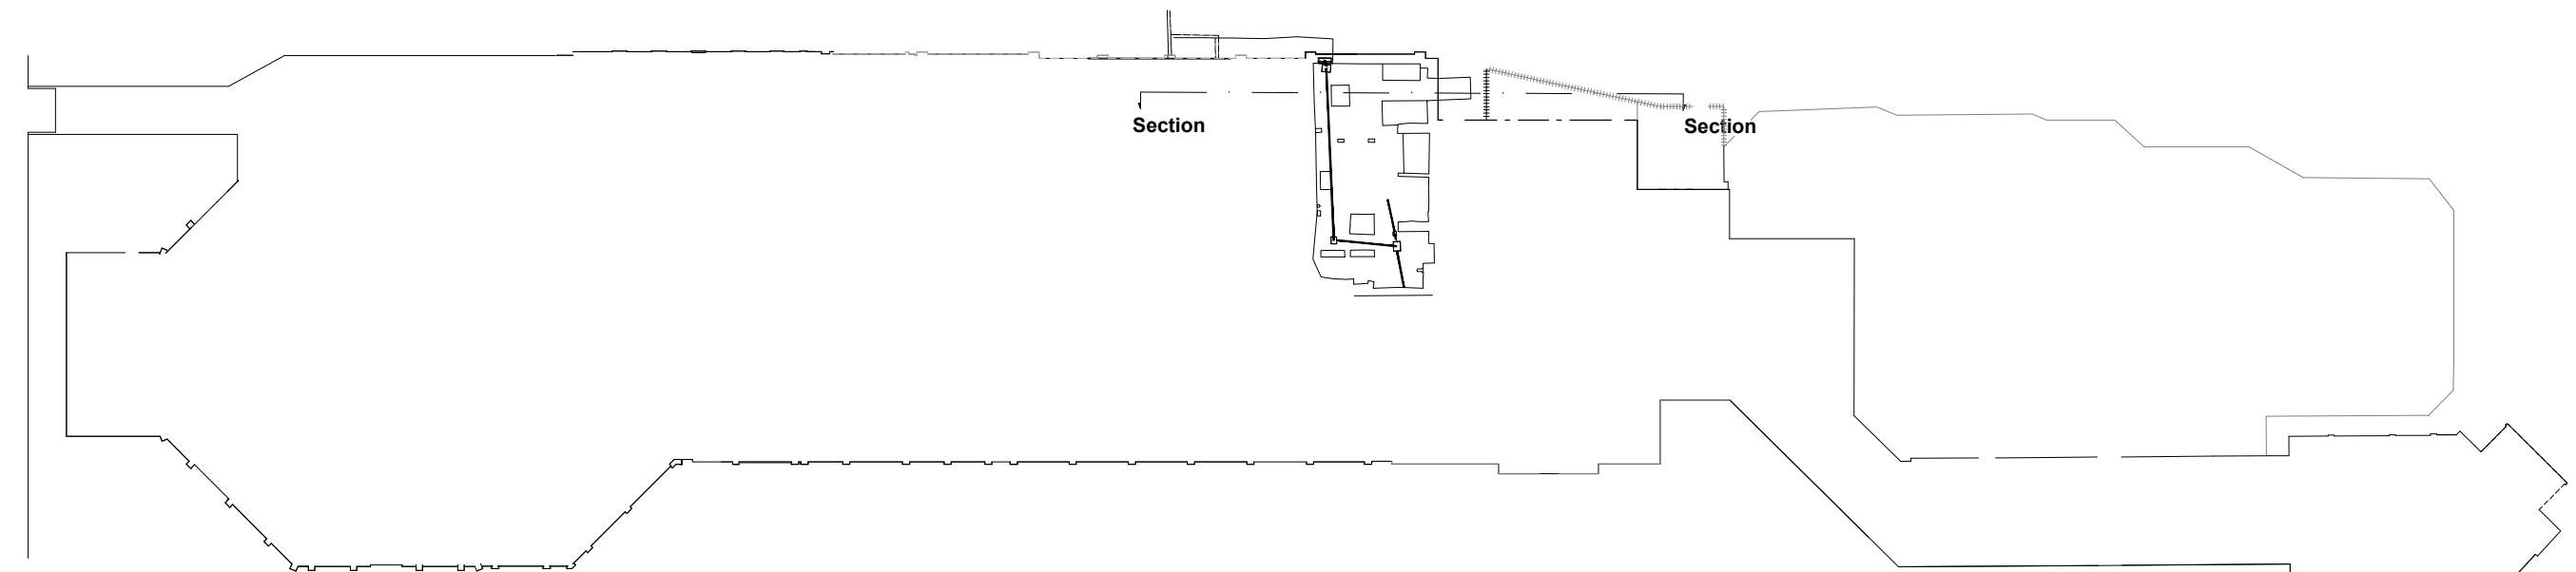


Existing Floor Plan - Boiler Room Level (1:200)

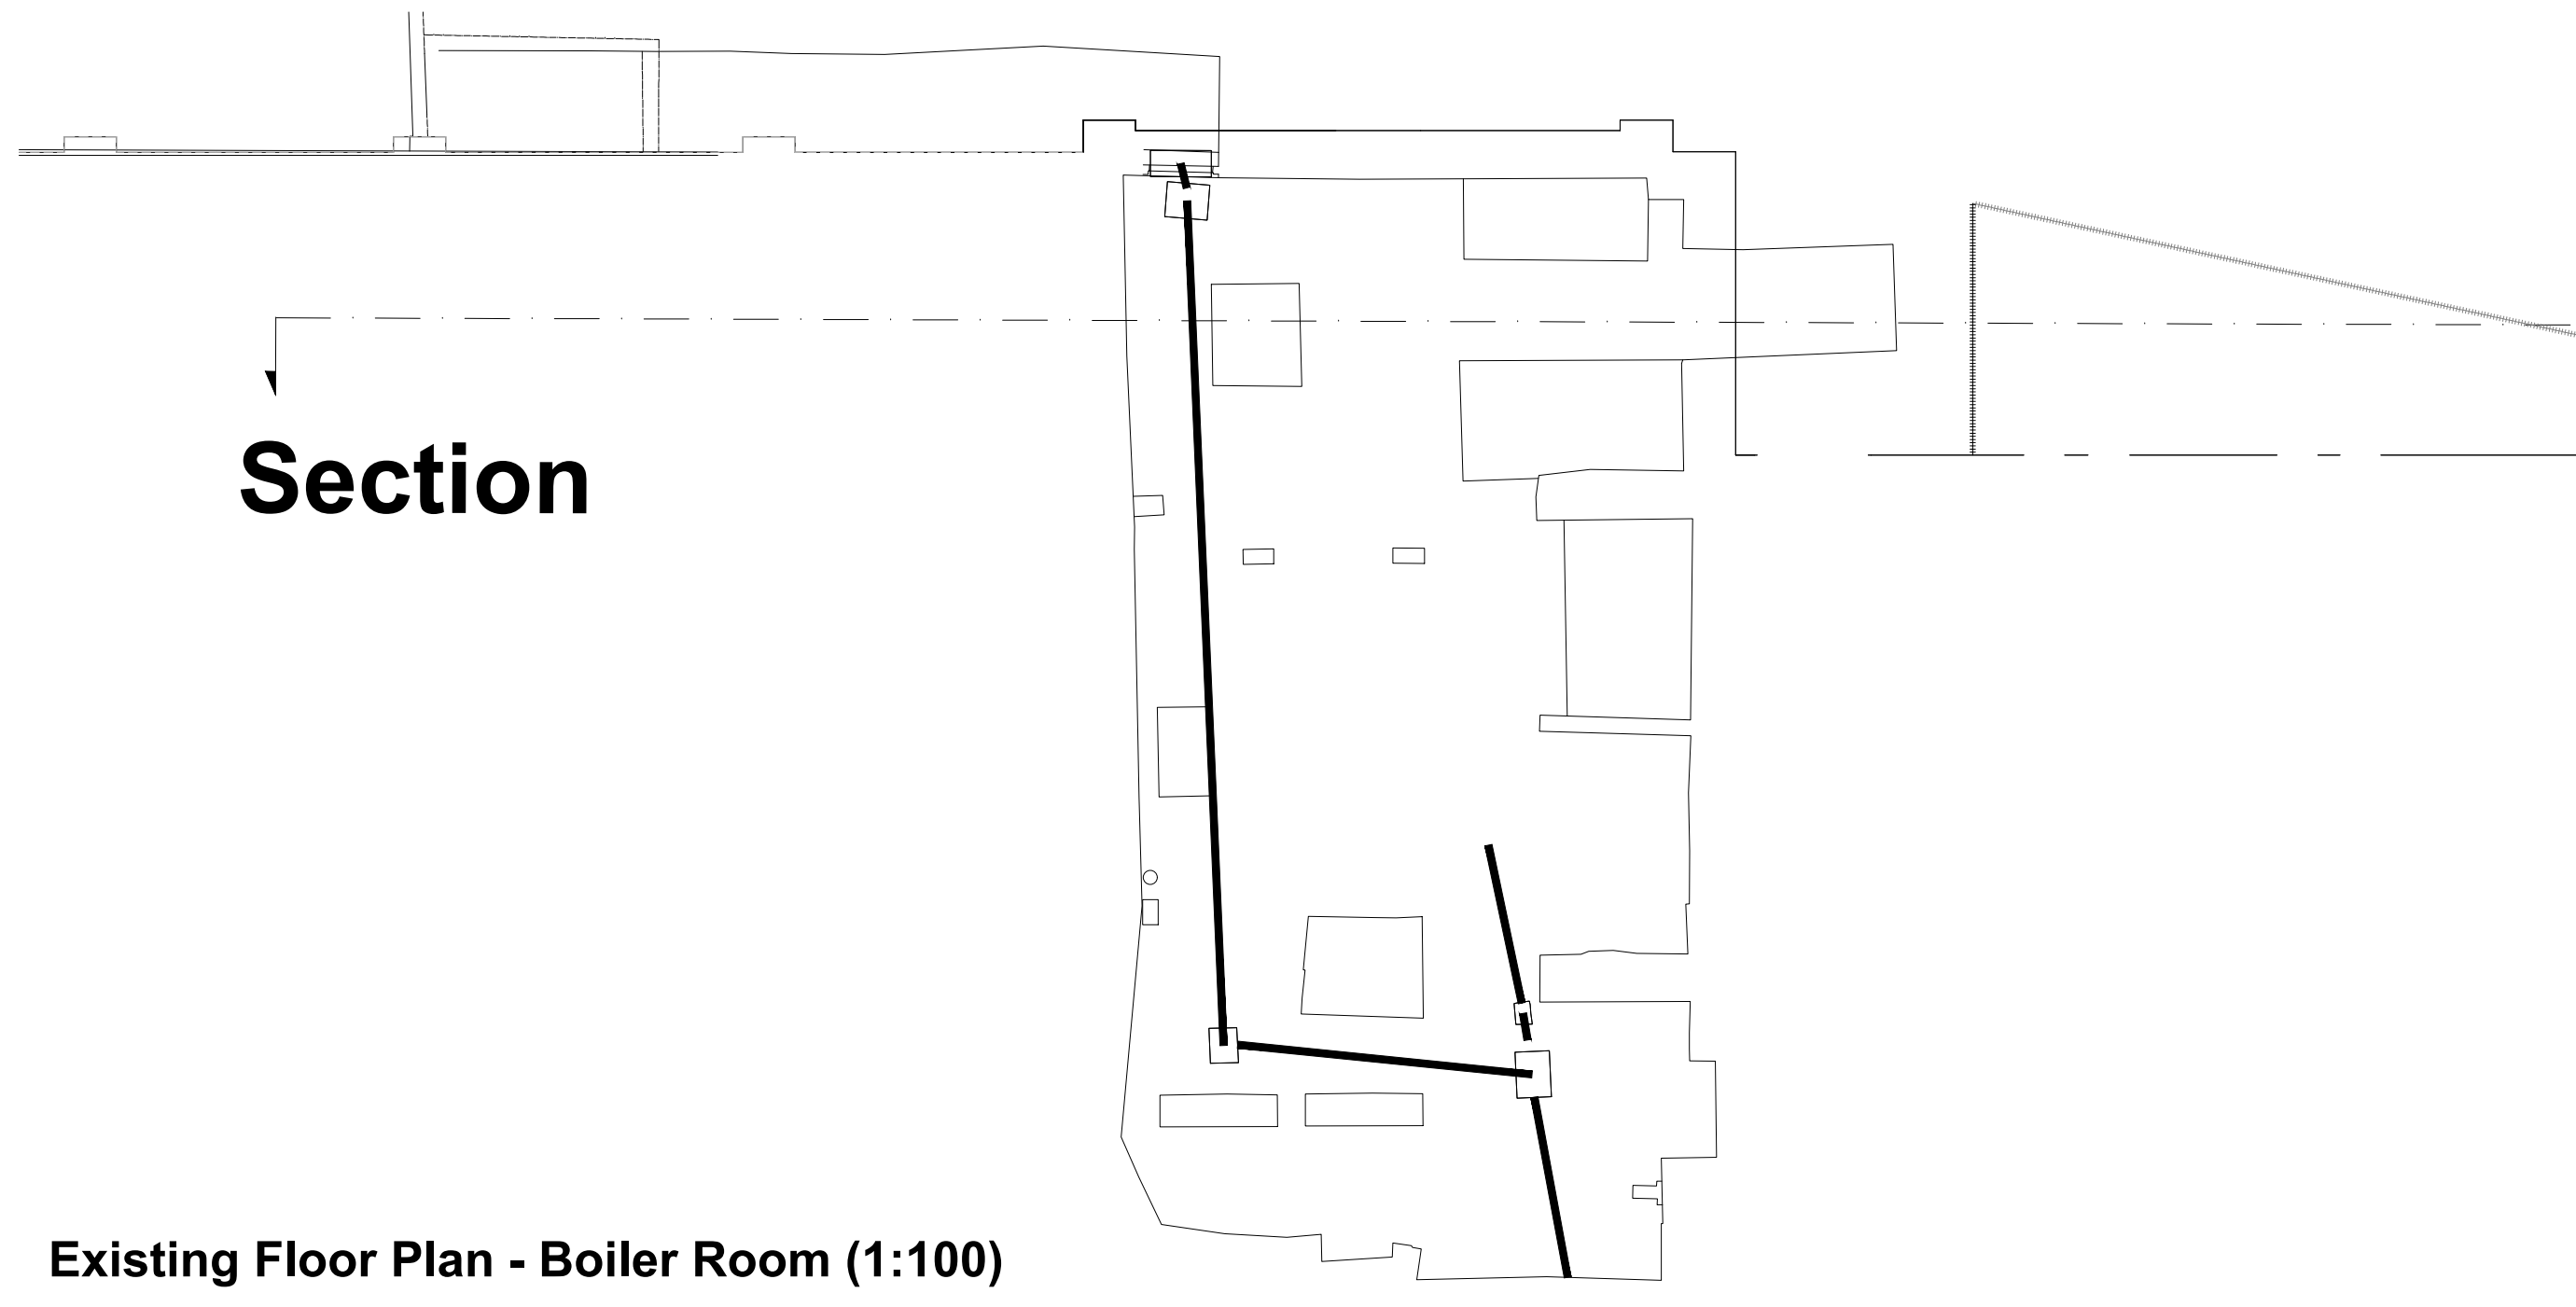



Existing Floor Plan - Boiler Room (1:100)

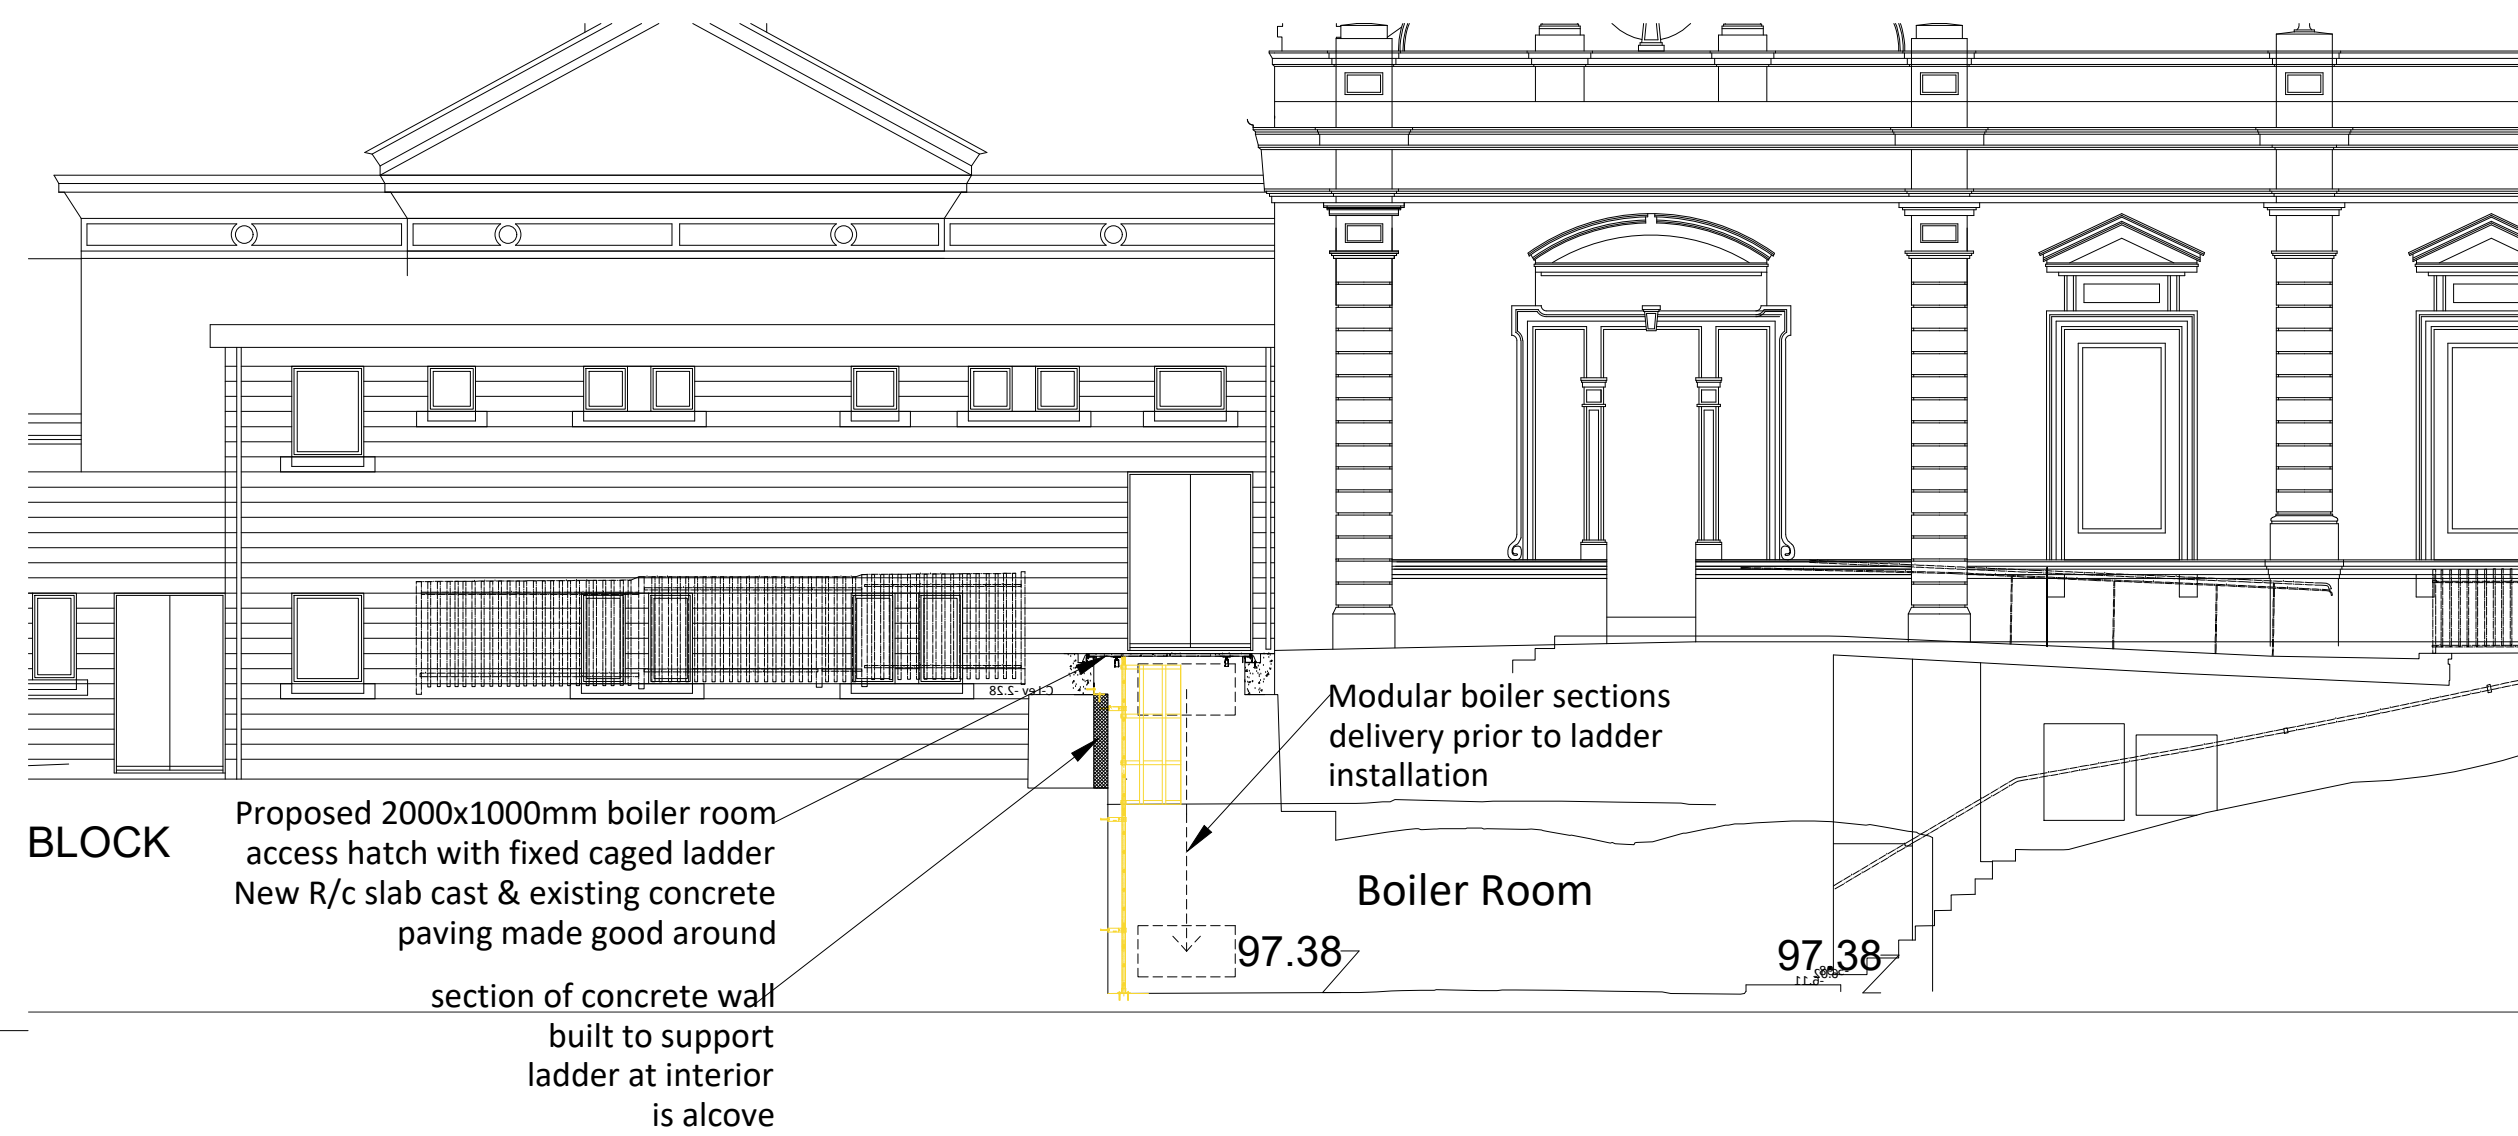

Proposed North Elevation & Section through Boiler Room (1:100)

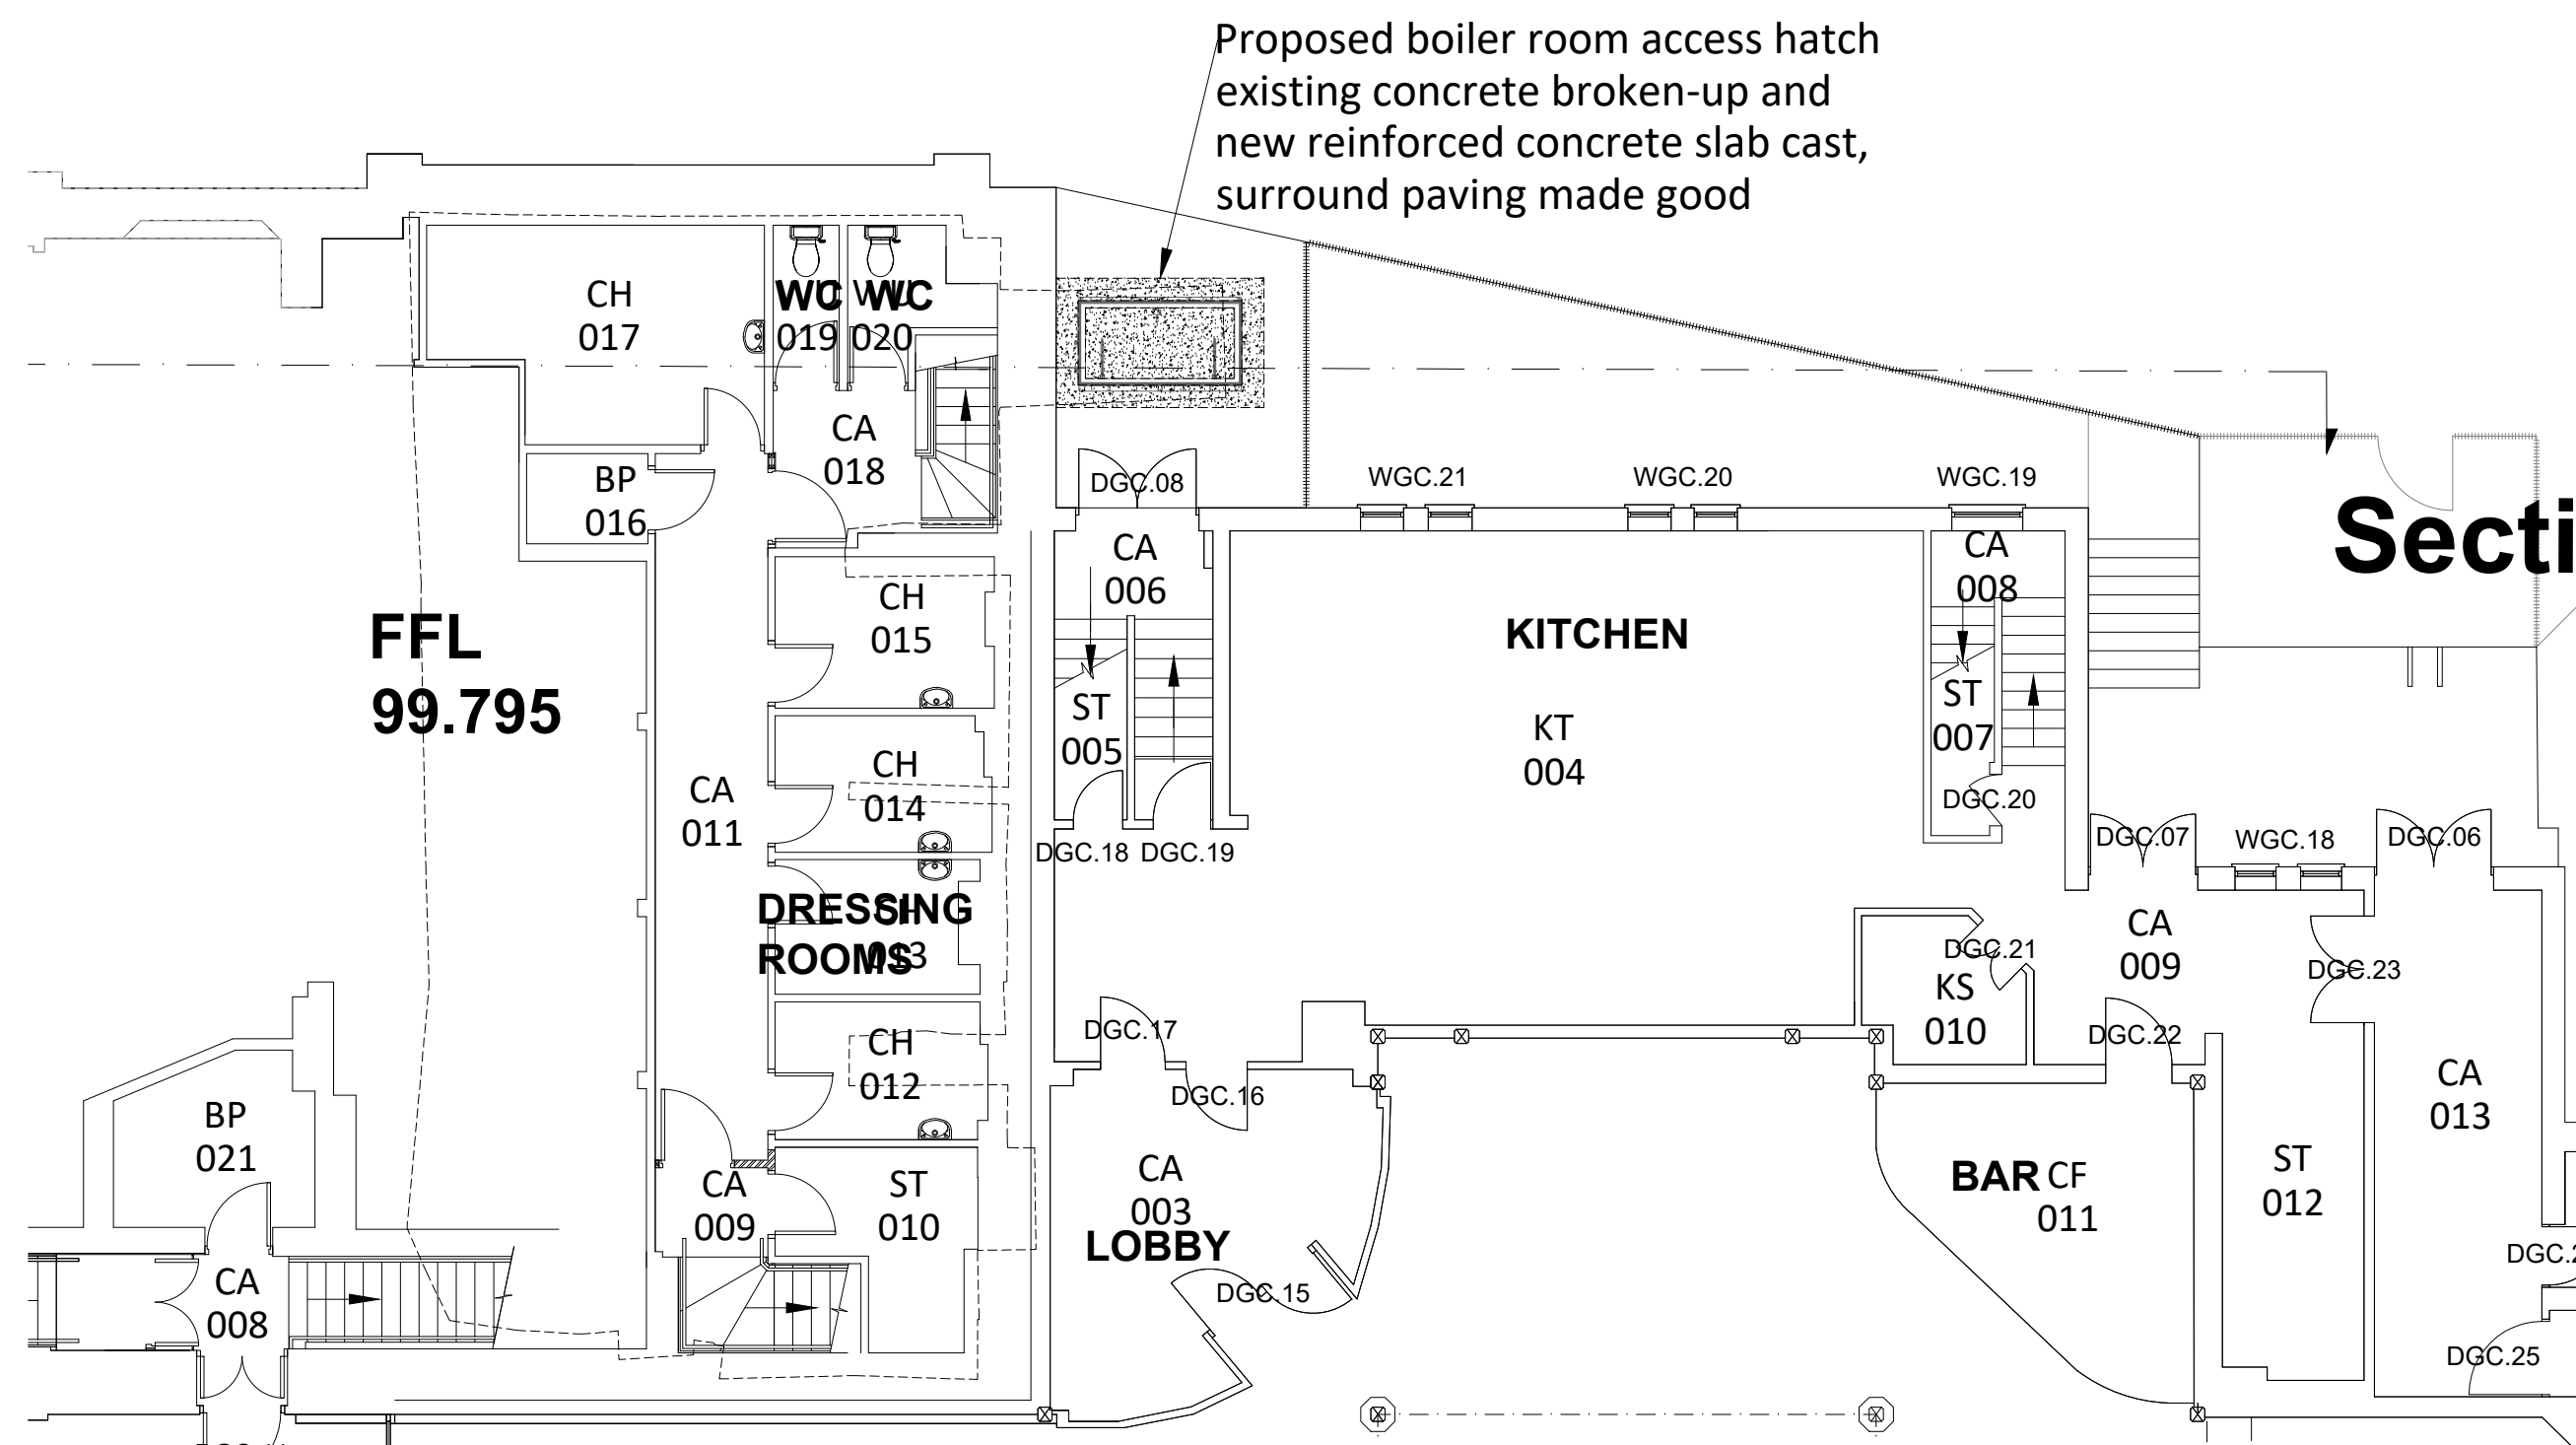

Existing Floor Plan - Garden Level (1:200)

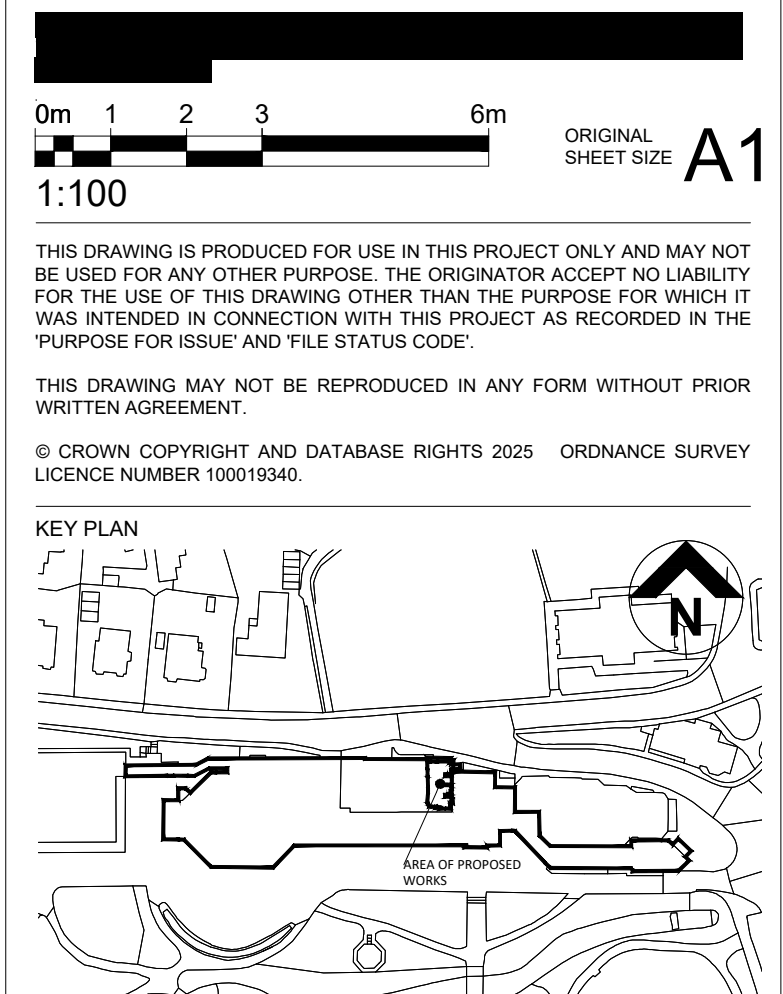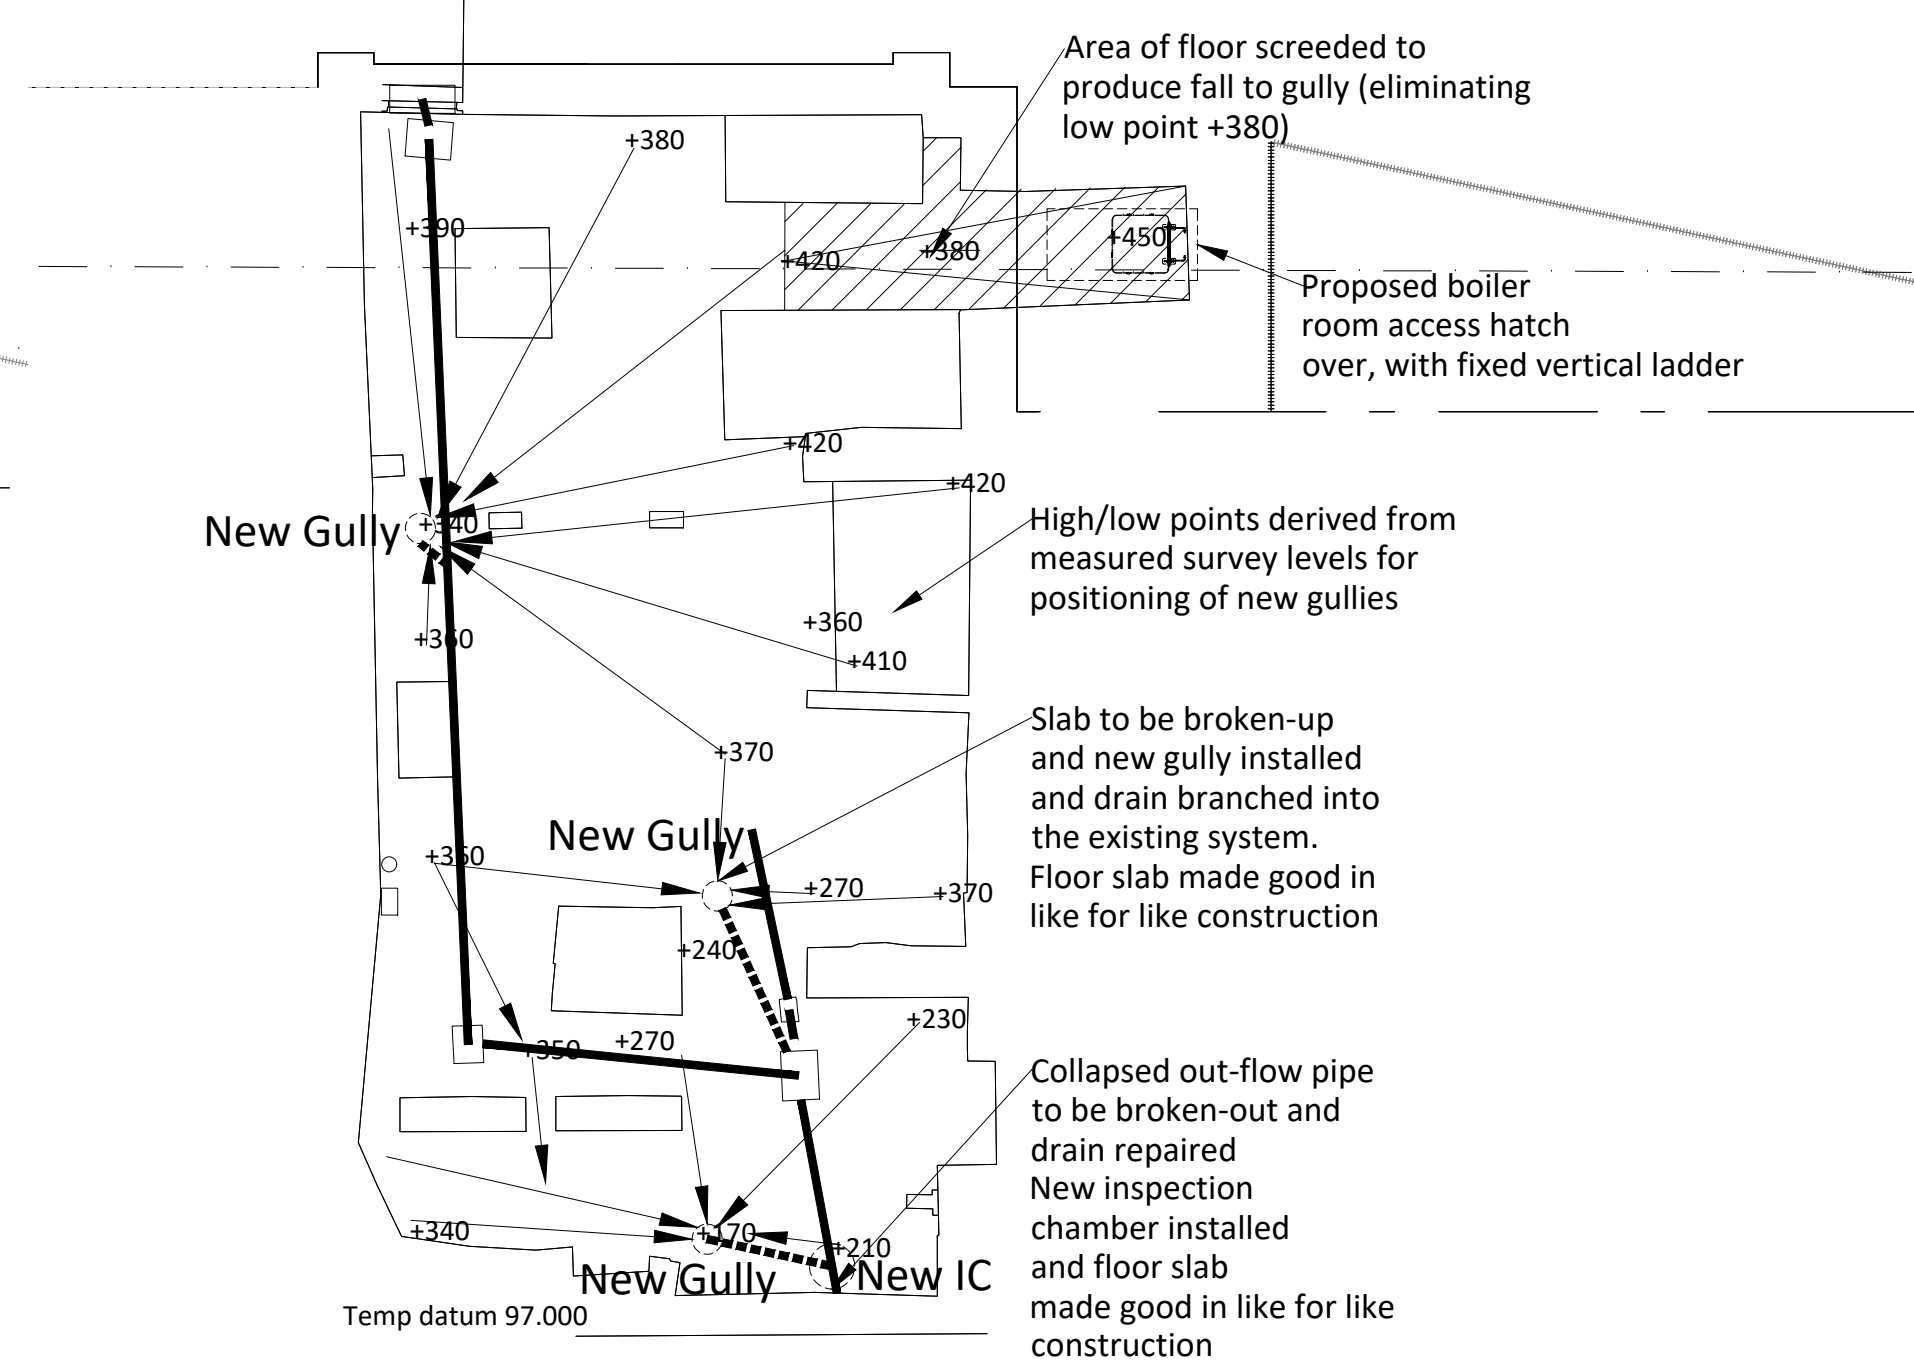

Notes:

Wording to hatch slab aperture revised						
P3	MP	19.2.25				
Ladder cage added to access						
P2	MP	19.2.25				
REV	ISSUED	DATE	CHECKED	DATE	APPROVED	DATE

**Hamson
Barron
Smith**

www.hamsonbarronsmith.com

Norwich
Unity Place
Amsterdam Way
Norwich
NR6 6JT

hello@hamsonbarronsmith.com

CLIENT
Alliance Norse

PROJECT

Buxton Pavilion Proposed Boiler Renewal and associated works

TITLE

Builder's work - Access Hatch & Drainage
Existing & Proposed Plans,
Elevation/Section

SCALES	DISCIPLINE	PROJECT NUMBER	
Various	BUILDING SRVYR	117109	
DRAWING NUMBER		REV CODE	
HBS- 00 - B1 -DR- B - 63		p03	
STATUS CODE	PURPOSE OF ISSUE	Drawn MP	Approved
A3	STAGE 3	Checked MP	