


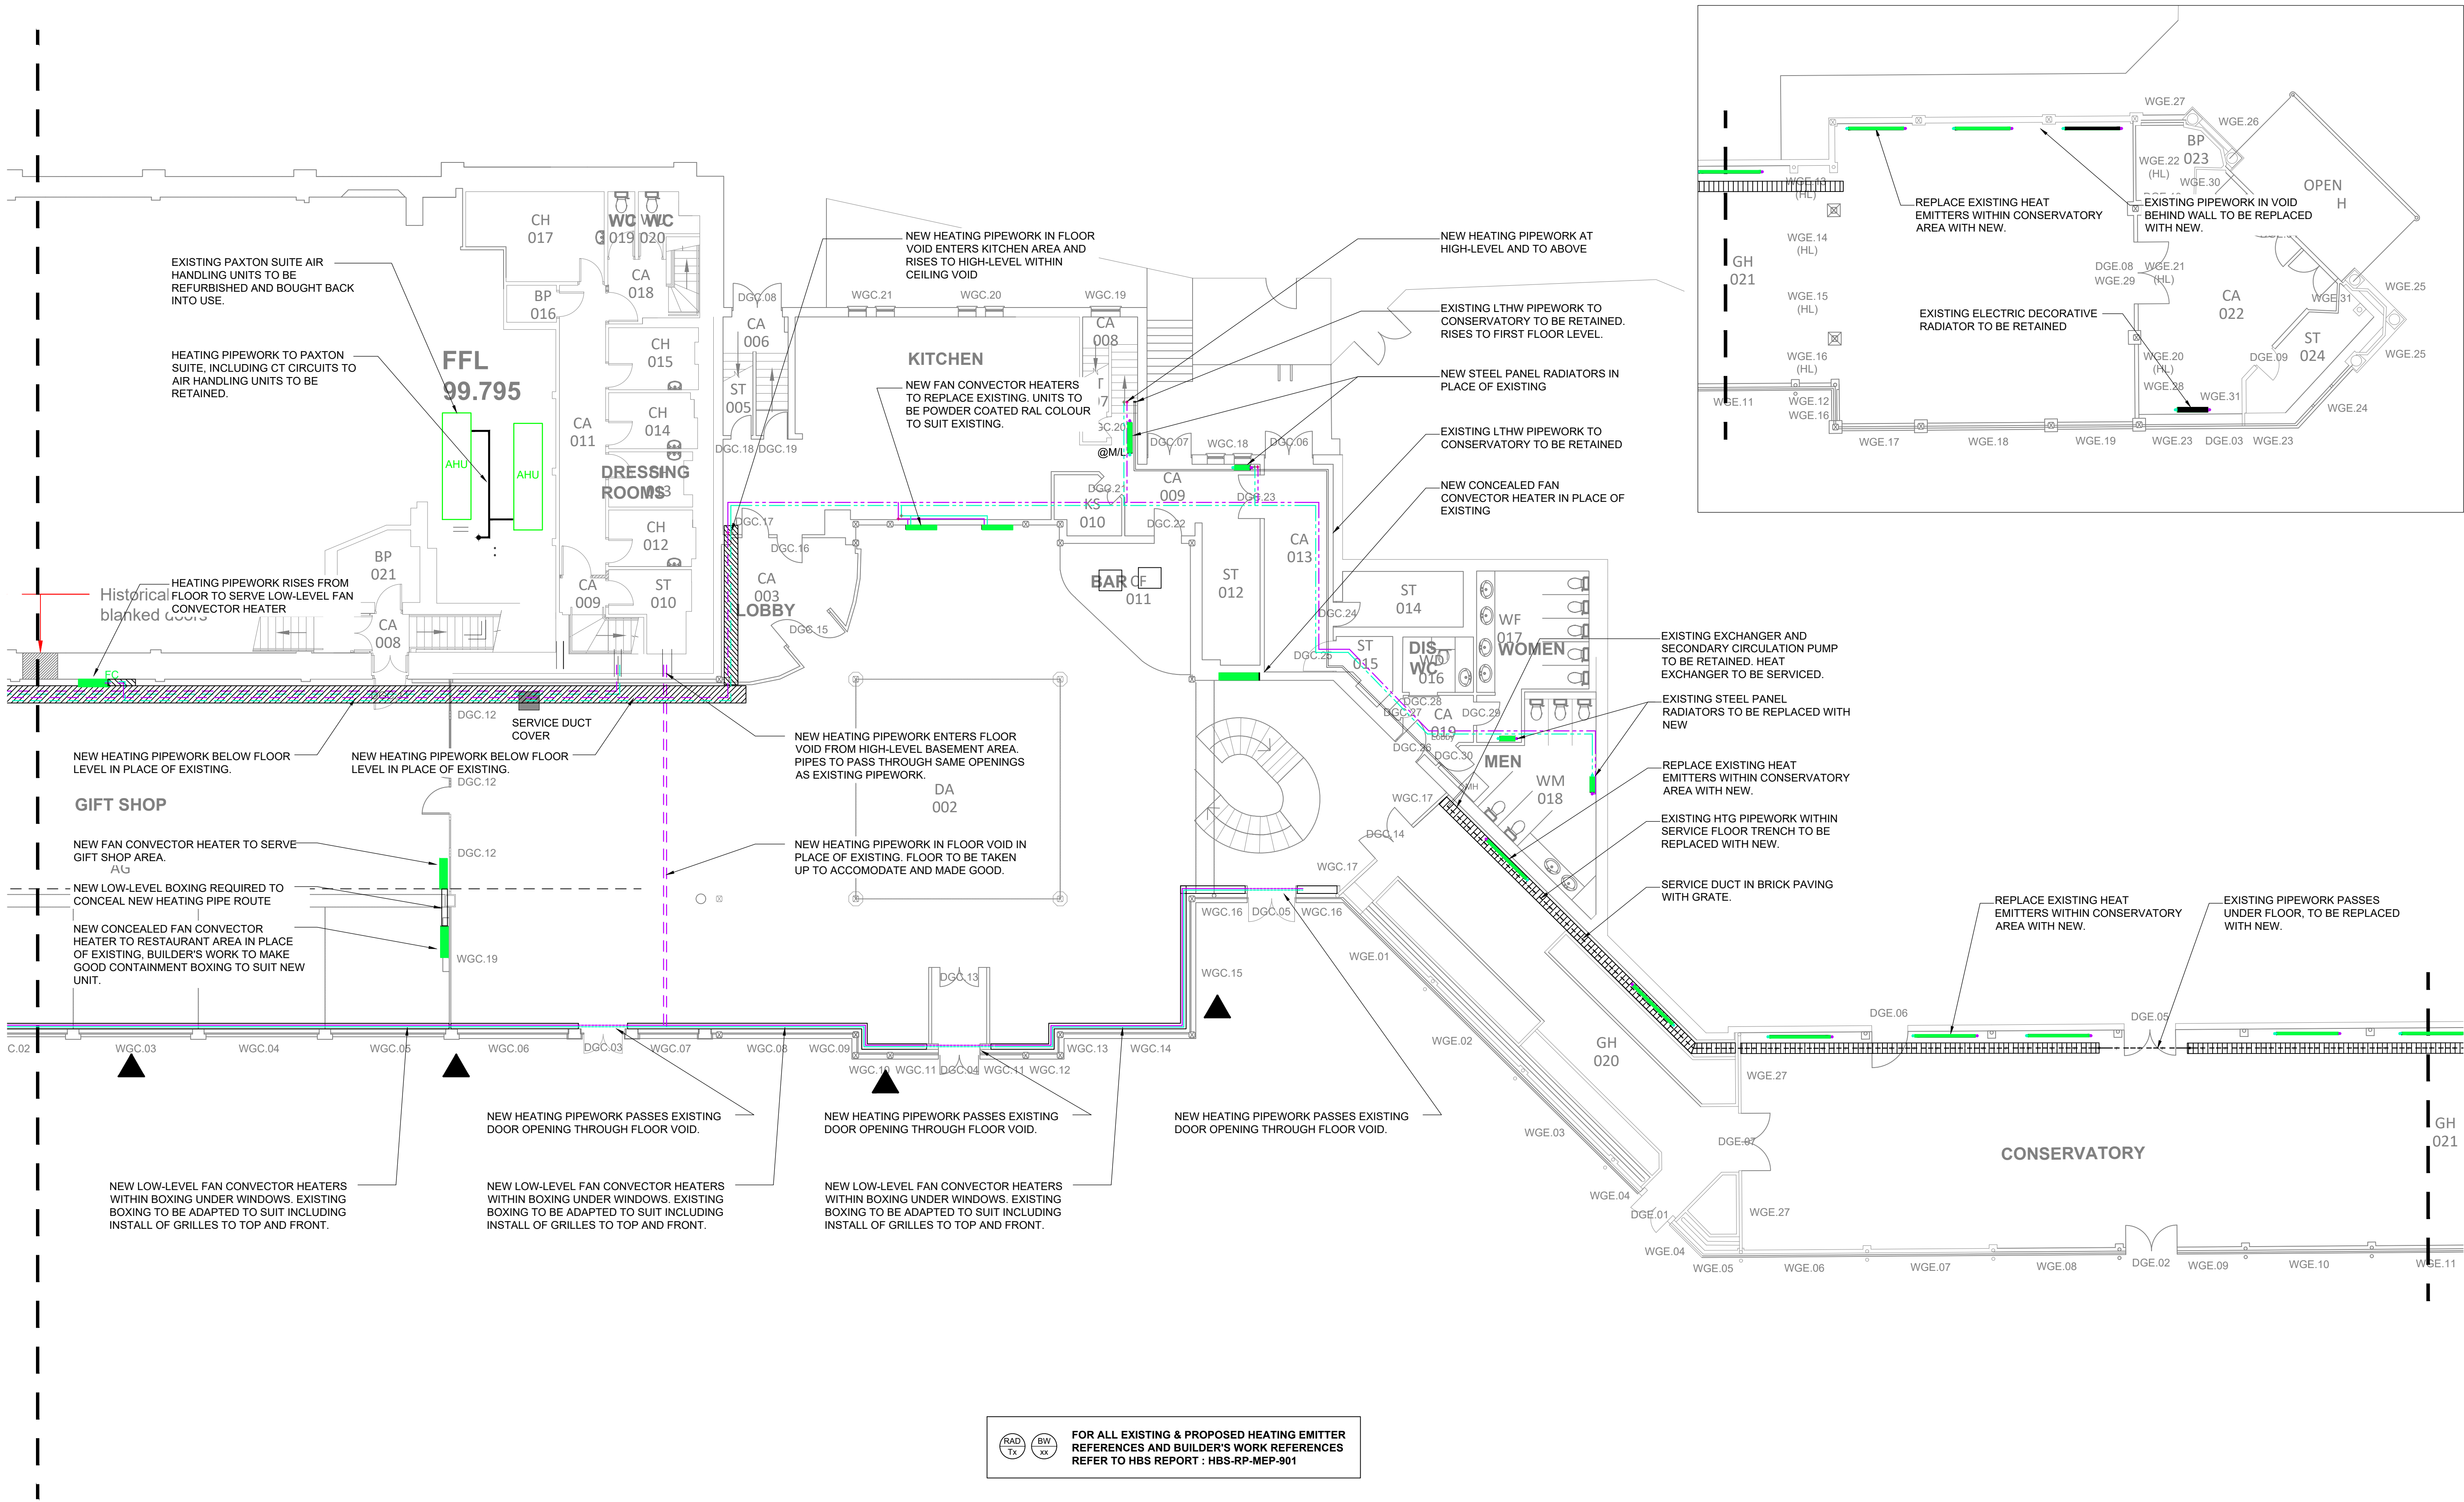


Notes:
1. DRAWING TO BE READ IN CONJUNCTION WITH HBS REPORT: HBS-RP-MEP-901

LISTED BUILDING CONSENT					
P01	NW	28/02/25	NW	28/02/25	
REV	ISSUED	DATE	CHECKED	DATE	APPROVED

THIS DRAWING IS PRODUCED FOR USE IN THIS PROJECT ONLY AND MAY NOT BE USED FOR ANY OTHER PURPOSE. THE ORIGINATOR ACCEPTS NO LIABILITY FOR THE USE OF THIS DRAWING OTHER THAN THE PURPOSE FOR WHICH IT WAS INTENDED IN CONNECTION WITH THIS PROJECT AS RECORDED IN THE 'PURPOSE FOR ISSUE' AND 'FILE STATUS CODE'.

THIS DRAWING MAY NOT BE REPRODUCED IN ANY FORM WITHOUT PRIOR WRITTEN AGREEMENT.

© CROWN COPYRIGHT AND DATABASE RIGHTS 2025 ORDNANCE SURVEY LICENCE NUMBER 100019340.

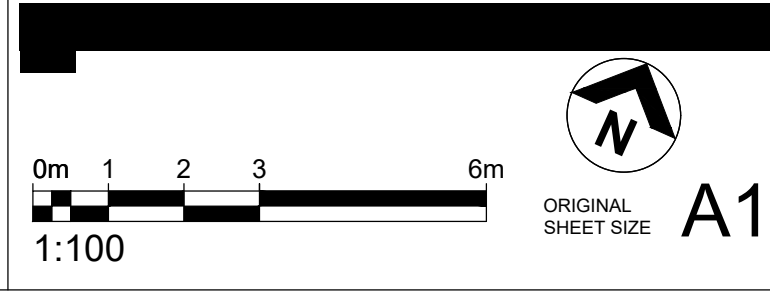

CLIENT
Alliance Norse

PROJECT
Buxton Pavilion - Replacement Boilers and Associated works

TITLE
Mechanical Services
Level 0 (Garden Level)
Proposed Heating Layout
Sheet 2

Hamson Barron Smith
www.hamsonbarronsmith.com
Haywards Heath
Hayworthe House, Market Place
Haywards Heath
West Sussex RH16 1DB
01444 449400
hello@hamsonbarronsmith.com

1:100		MECH ENG		117109	
DRAWING NUMBER				REV CODE	
HBS - 00 - 00 -DR- M -5602				P01	
STATUS CODE		PURPOSE OF ISSUE		Drawn DH	Approved
S3		FOR REVIEW		Checked NW	