


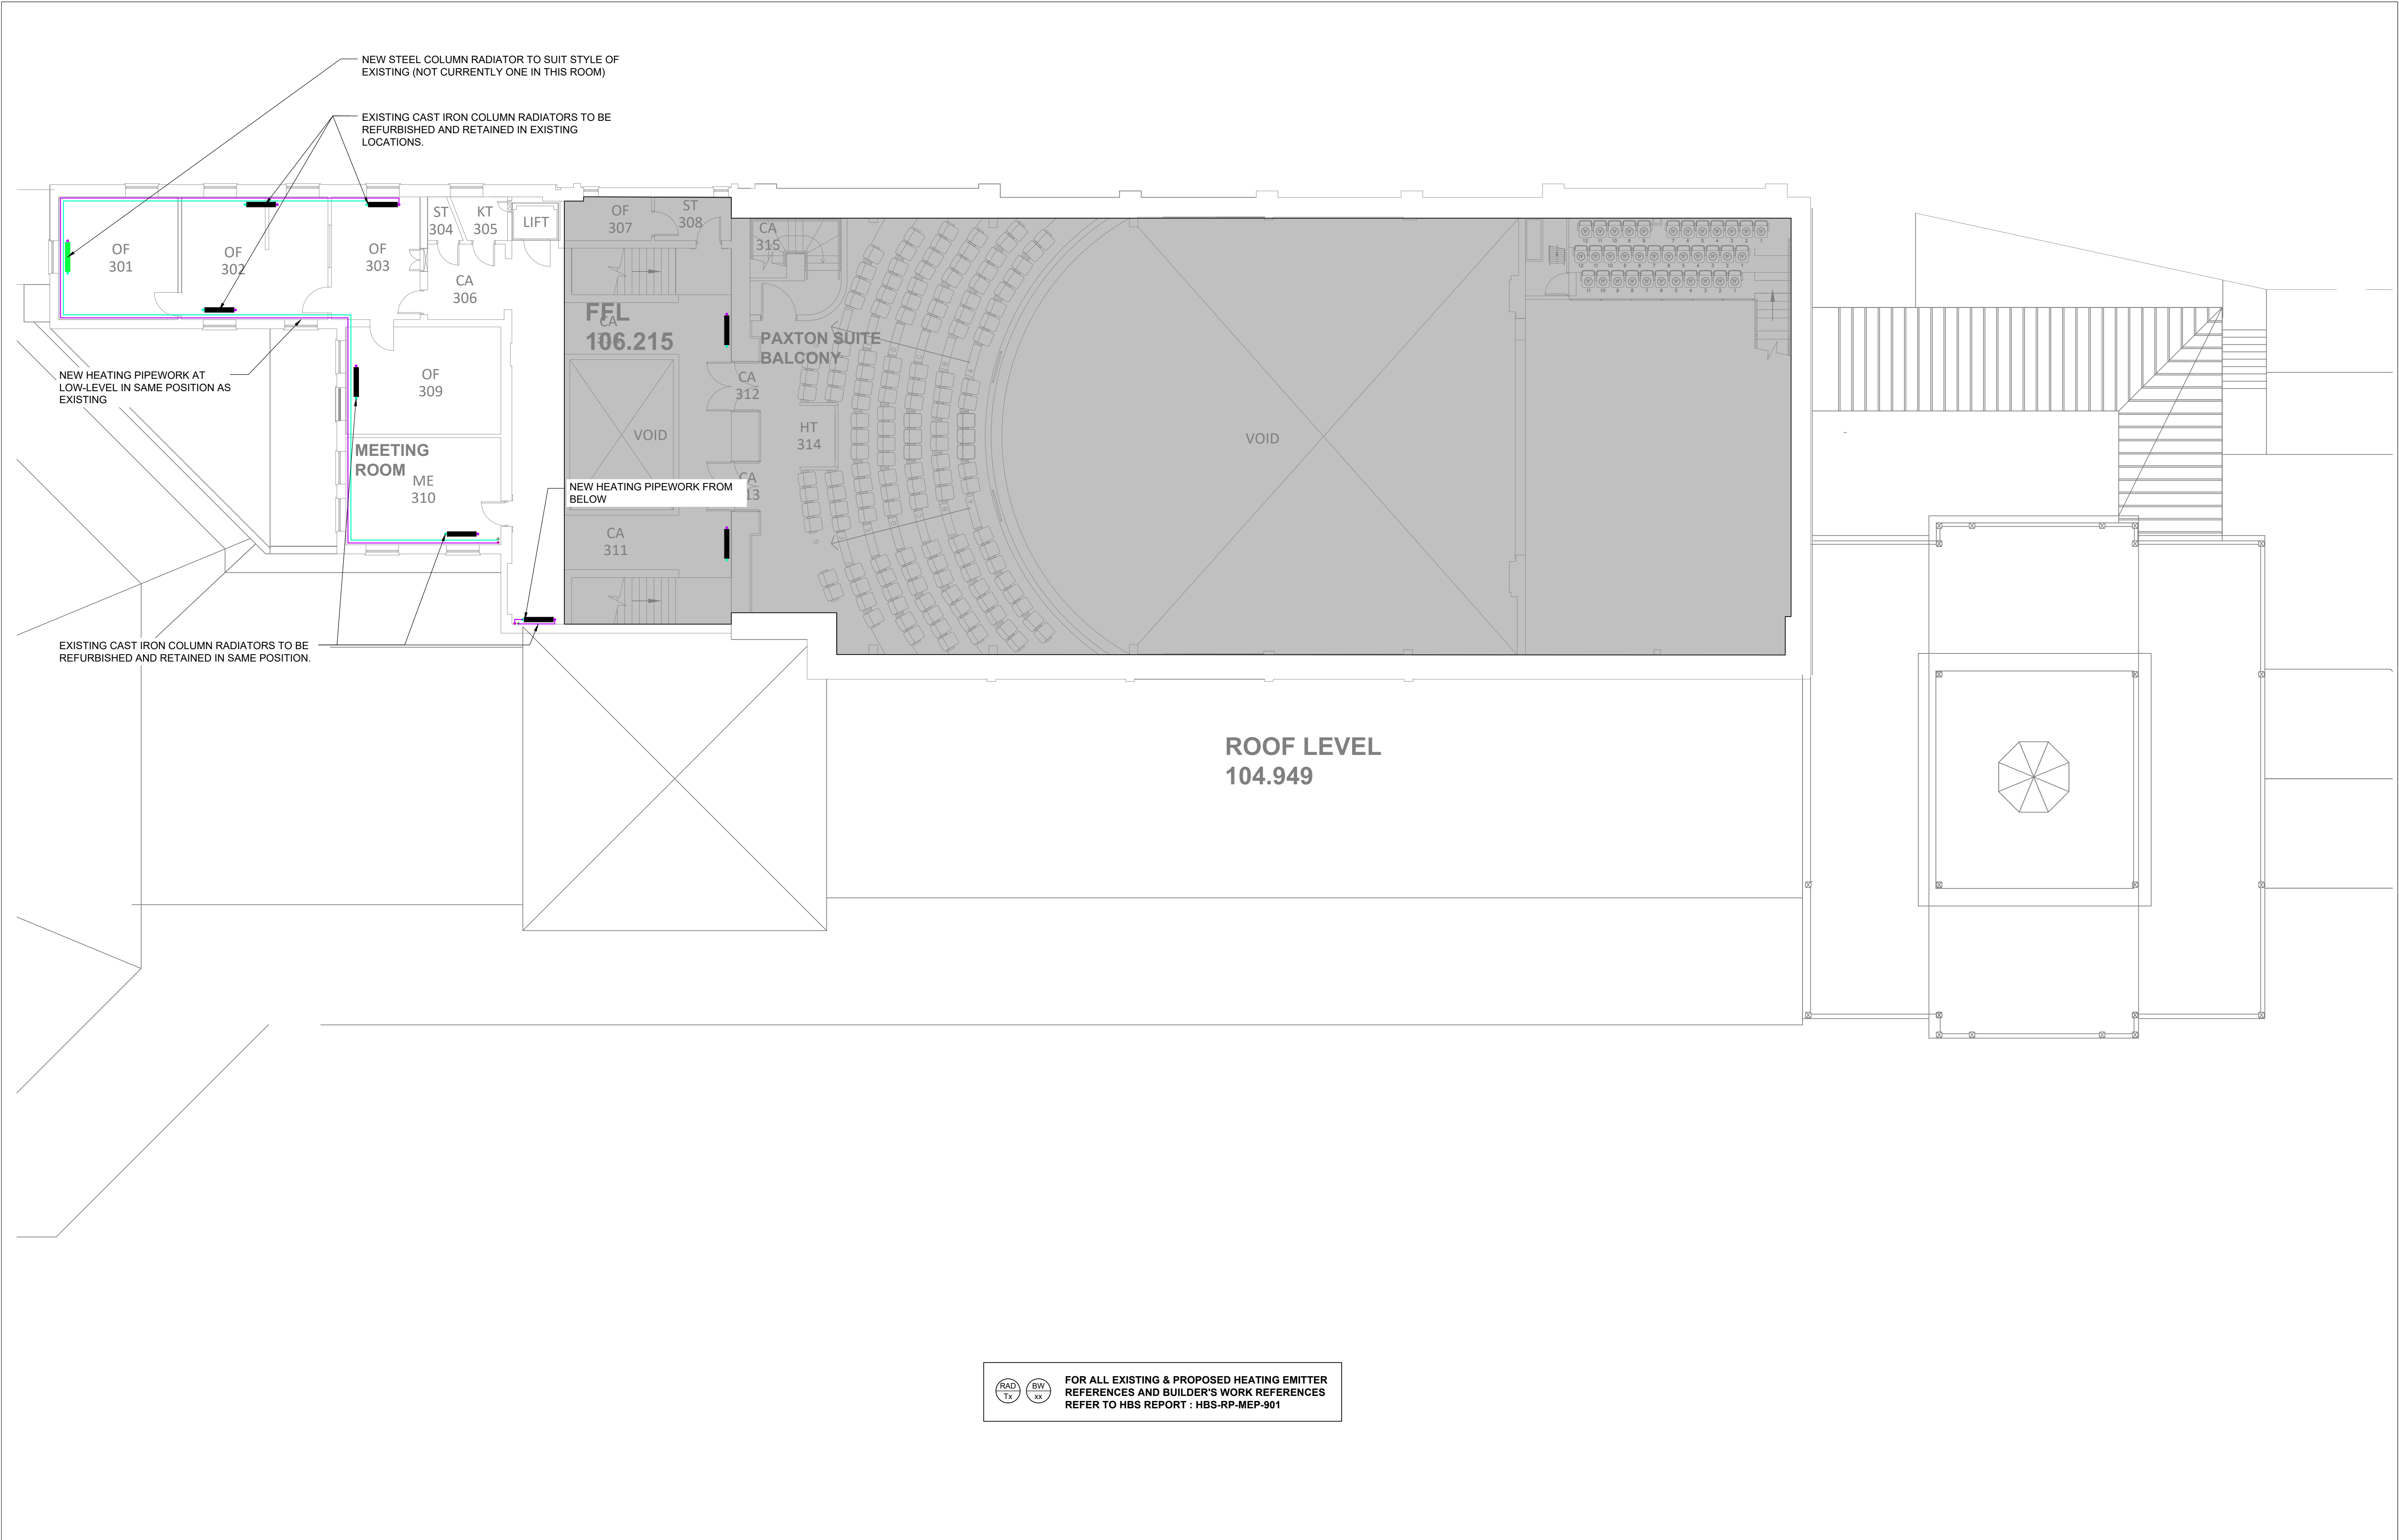

Notes:

1. DRAWING TO BE READ IN CONJUNCTION WITH HBS REPORT: HBS-RP-MEP-901

LISTED BUILDING CONSENT							
P01	NW	28/02/25	NW	28/02/25			
REV	ISSUED	DATE	CHECKED	DATE	APPROVED	DATE	

THIS DRAWING IS PRODUCED FOR USE IN THIS PROJECT ONLY AND MAY NOT BE USED FOR ANY OTHER PURPOSE. THE ORIGINATOR ACCEPTS NO LIABILITY FOR THE USE OF THIS DRAWING OTHER THAN THE PURPOSE FOR WHICH IT WAS INTENDED IN CONNECTION WITH THIS PROJECT AS RECORDED IN THE 'PURPOSE FOR ISSUE' AND 'FILE STATUS CODE'.

THIS DRAWING MAY NOT BE REPRODUCED IN ANY FORM WITHOUT PRIOR WRITTEN AGREEMENT.

© CROWN COPYRIGHT AND DATABASE RIGHTS 2025 ORDNANCE SURVEY LICENCE NUMBER 100019340.

0m1236m

1:100

ORIGINAL SHEET SIZE

A1

CLIENT

Alliance Norse

PROJECT

Buxton Pavilion - Replacement Boilers and Associated works

TITLE

Mechanical Services
Level 2 (Balcony Level)
Proposed Heating Layout

www.hamsonbarronsmith.com

Haywards Heath
Hayworthe House, Market Place
Haywards Heath
West Sussex RH16 1DB
01444 449400
hello@hamsonbarronsmith.com

SCALES	DISCIPLINE	PROJECT NUMBER
1:100	MECH ENG	117109
DRAWING NUMBER		REV CODE
HBS - 00 - 02 -DR- M - 5621		P01
STATUS CODE	PURPOSE OF ISSUE	Drawn Checked Approved
S3	FOR REVIEW	DH NW