




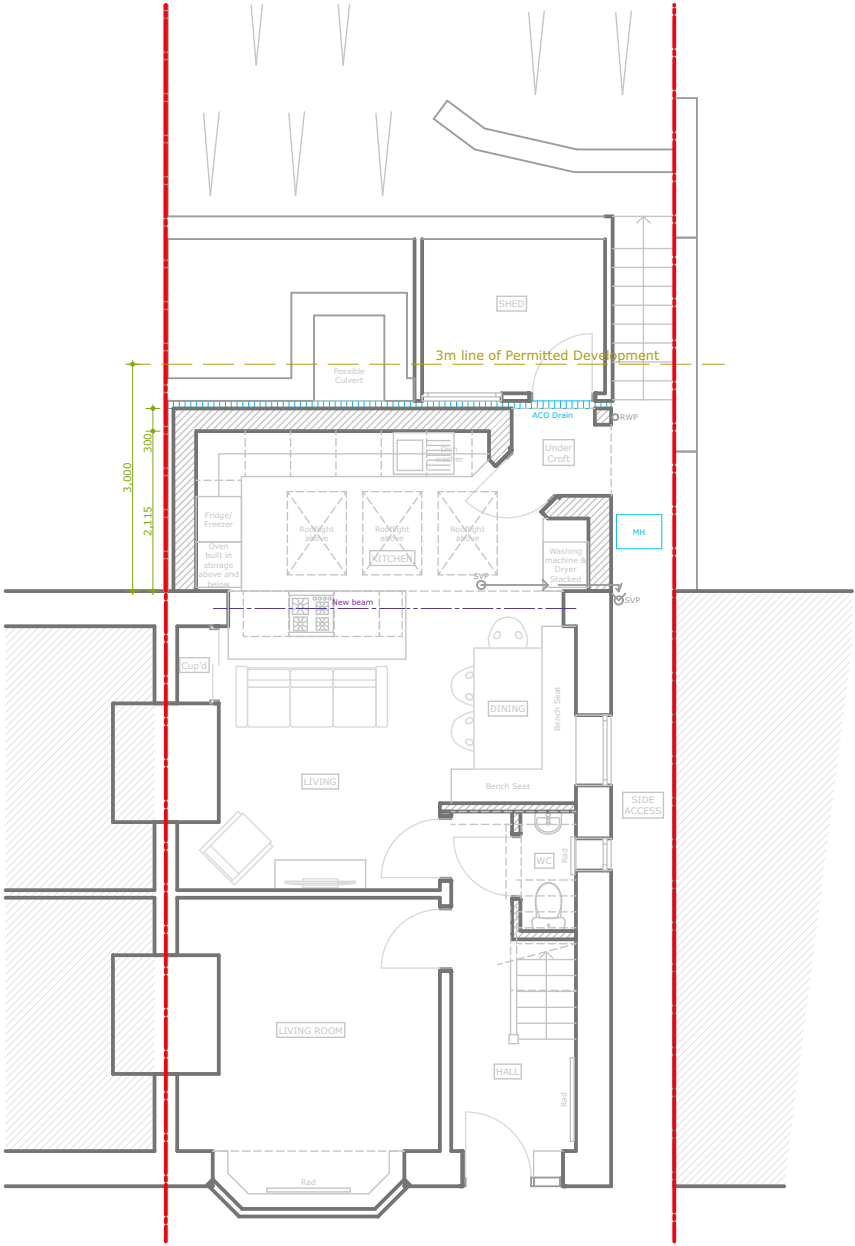

Ground Floor

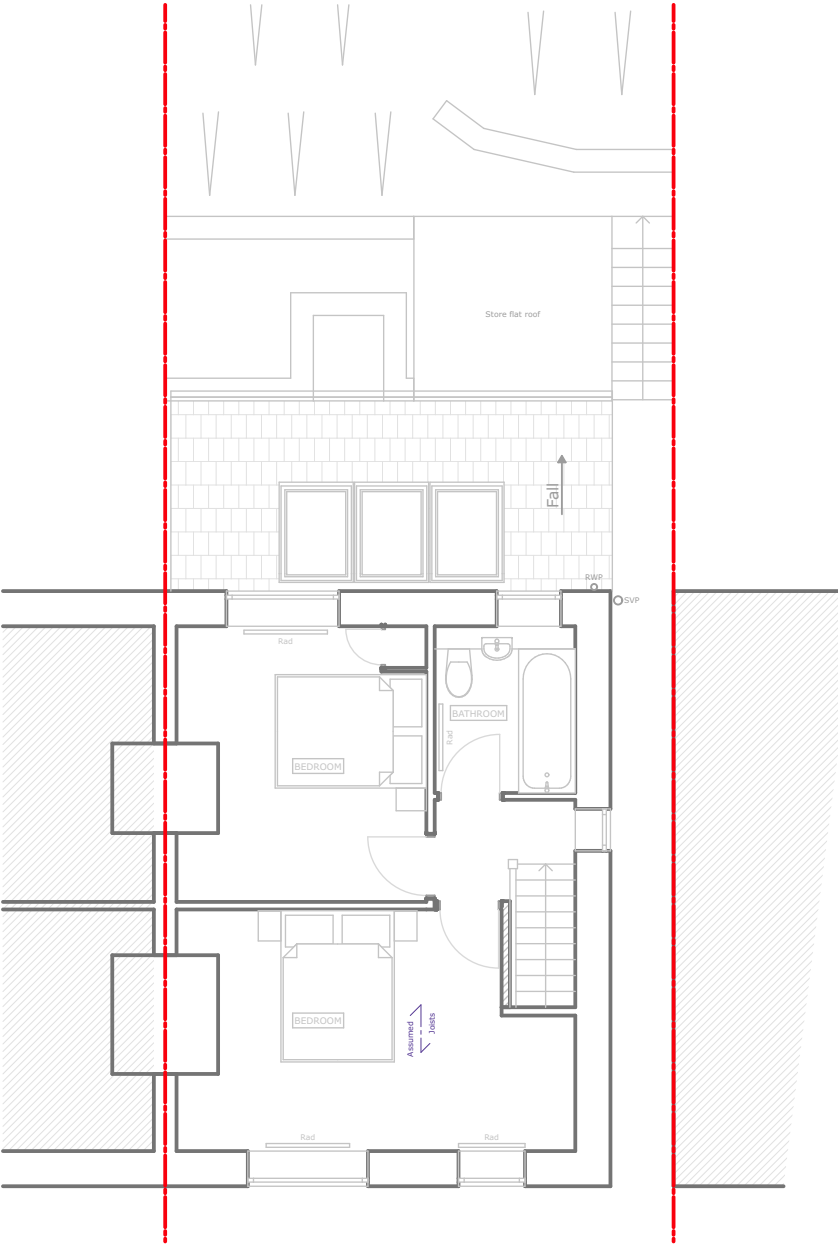

First Floor

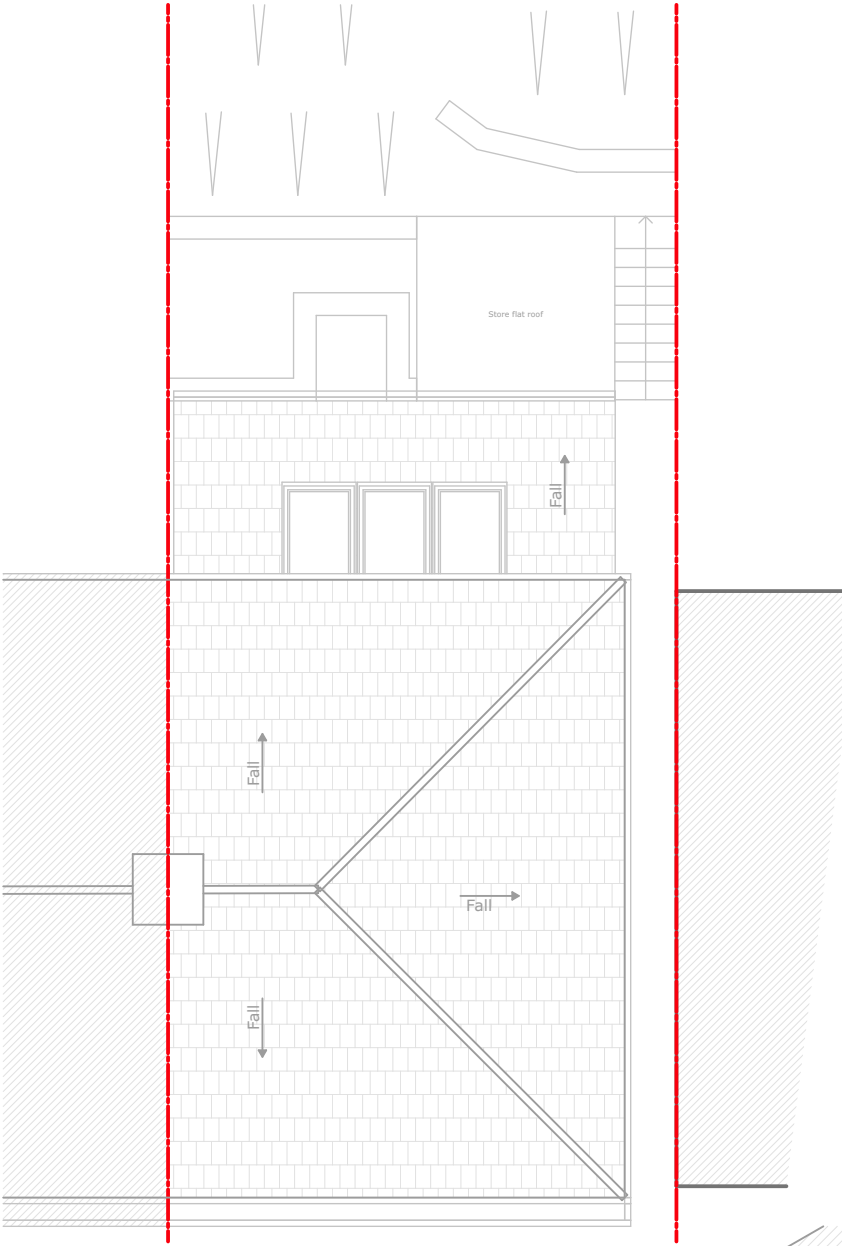


Roof Plan




West Elevation



East Elevation

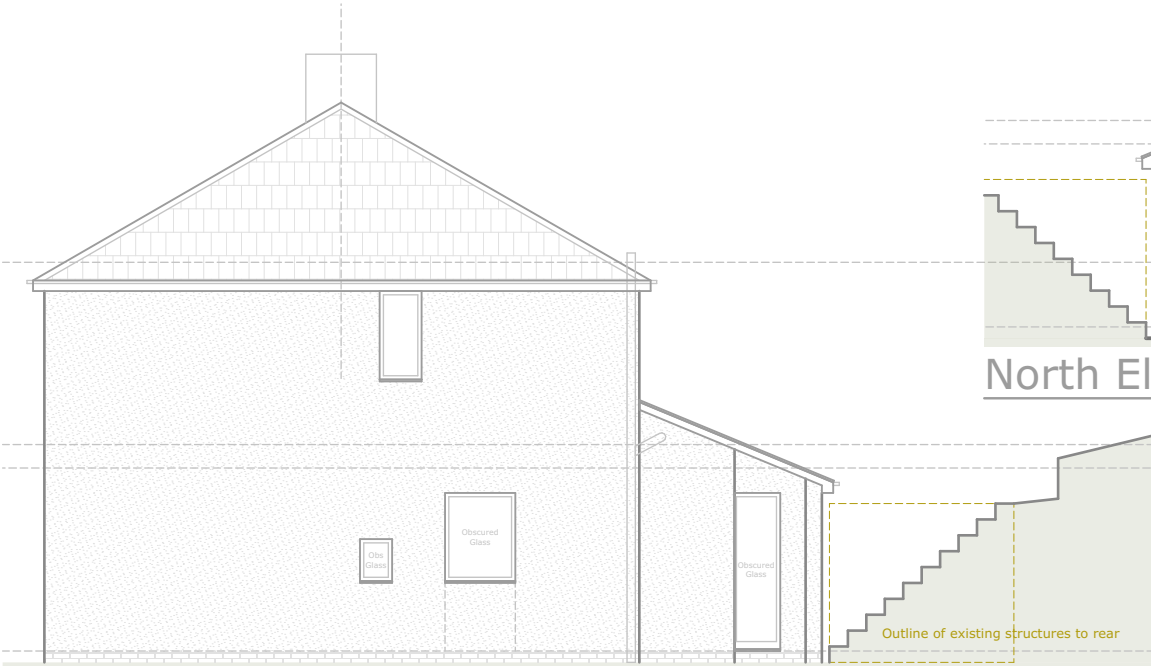

South Elevation

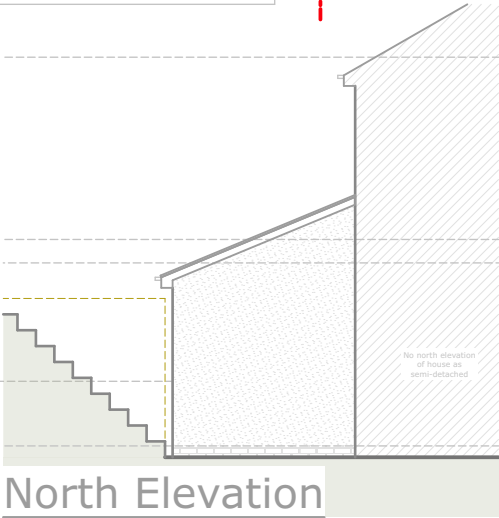

North Elevation

Rev A - North elevation added.

Project Details:	Rear Extension and House Renovation - 60 Old Road, Whaley Bridge, High Peak SK23 7HS		
	2423 /G/800 Rev A	Proposed Plans and Elevations	North: January 2025
Drg No:		Scale: 1:100 @ A3	Date: January 2025

RWarchitects

Rob Westbrook Architects Ltd
28 Alsfield Way, New Mills, High peak SK22 3DD
Tel: 07944 207036
E: rob@robwestbrookarchitects.com
W: www.robwestbrookarchitects.com