



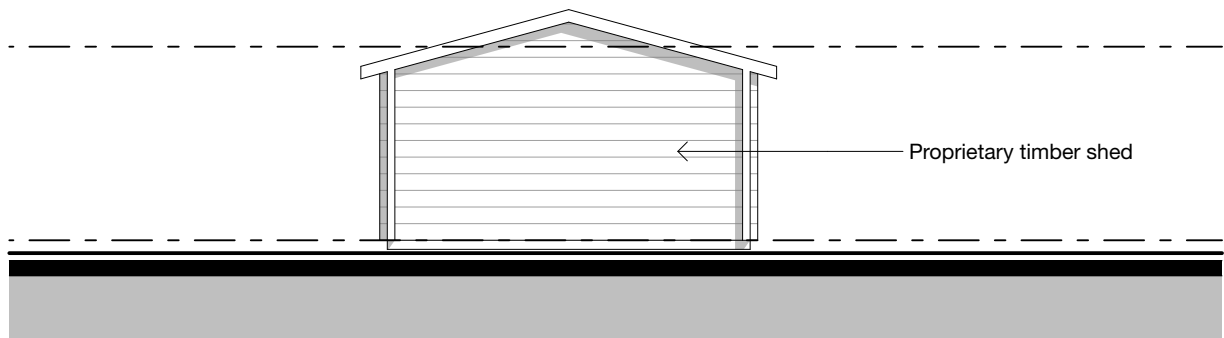


Elevation A

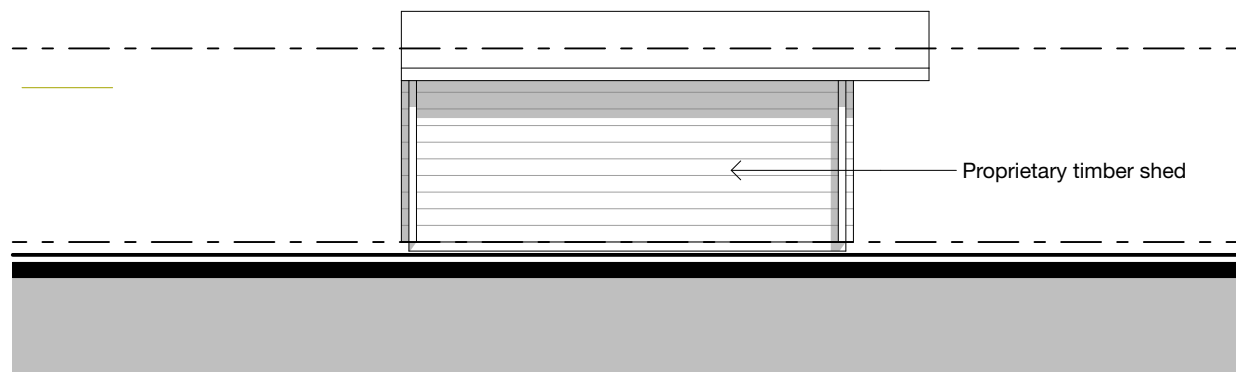


Elevation B




Elevation C

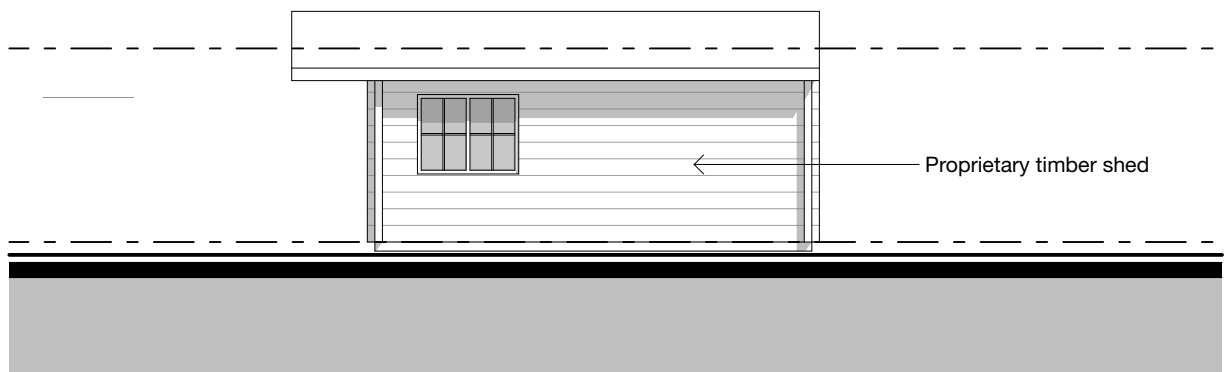

Elevation D

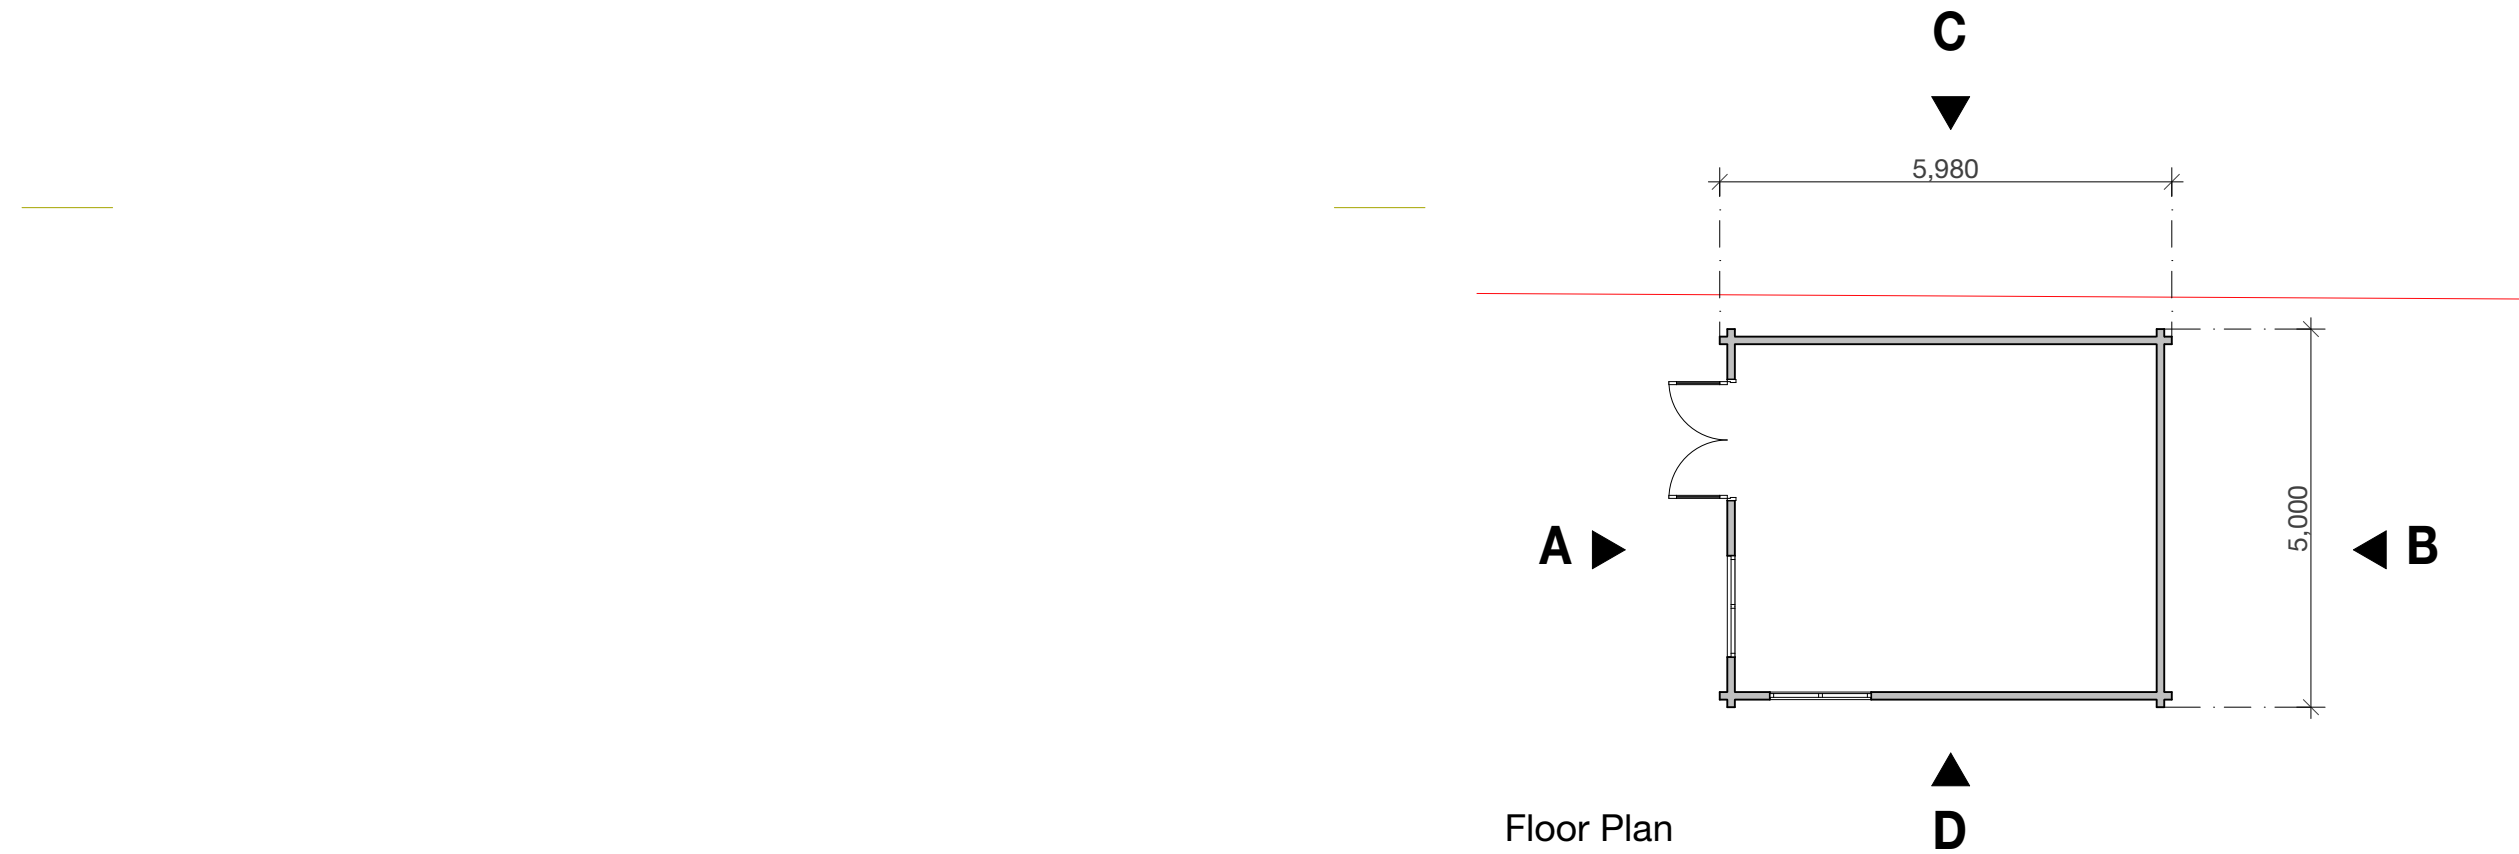

Floor Plan

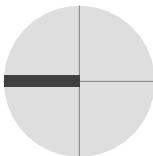

**FOR PLANNING
APPROVAL**

flocc

Flocc Studio Ltd.
963 Stockport Rd Levenshulme
Manchester M19 3NP.
+44 161 307 1766
info@floccstudio.co.uk

Client

Russell Clarke

Project Description

Lenton, Start Lane, Whaley Bridge

Project Number **STA0**

Drawing Title

Plans & Elevations

Drawing Number	Scale
----------------	-------

TP3.1 1:100 @ A3