


PROPOSAL SCHEME
It is proposed to extend the existing chimney stack serving the mineral drying plant in Building A from 9.0m to 12.0m.
Environmental Health reference E2.

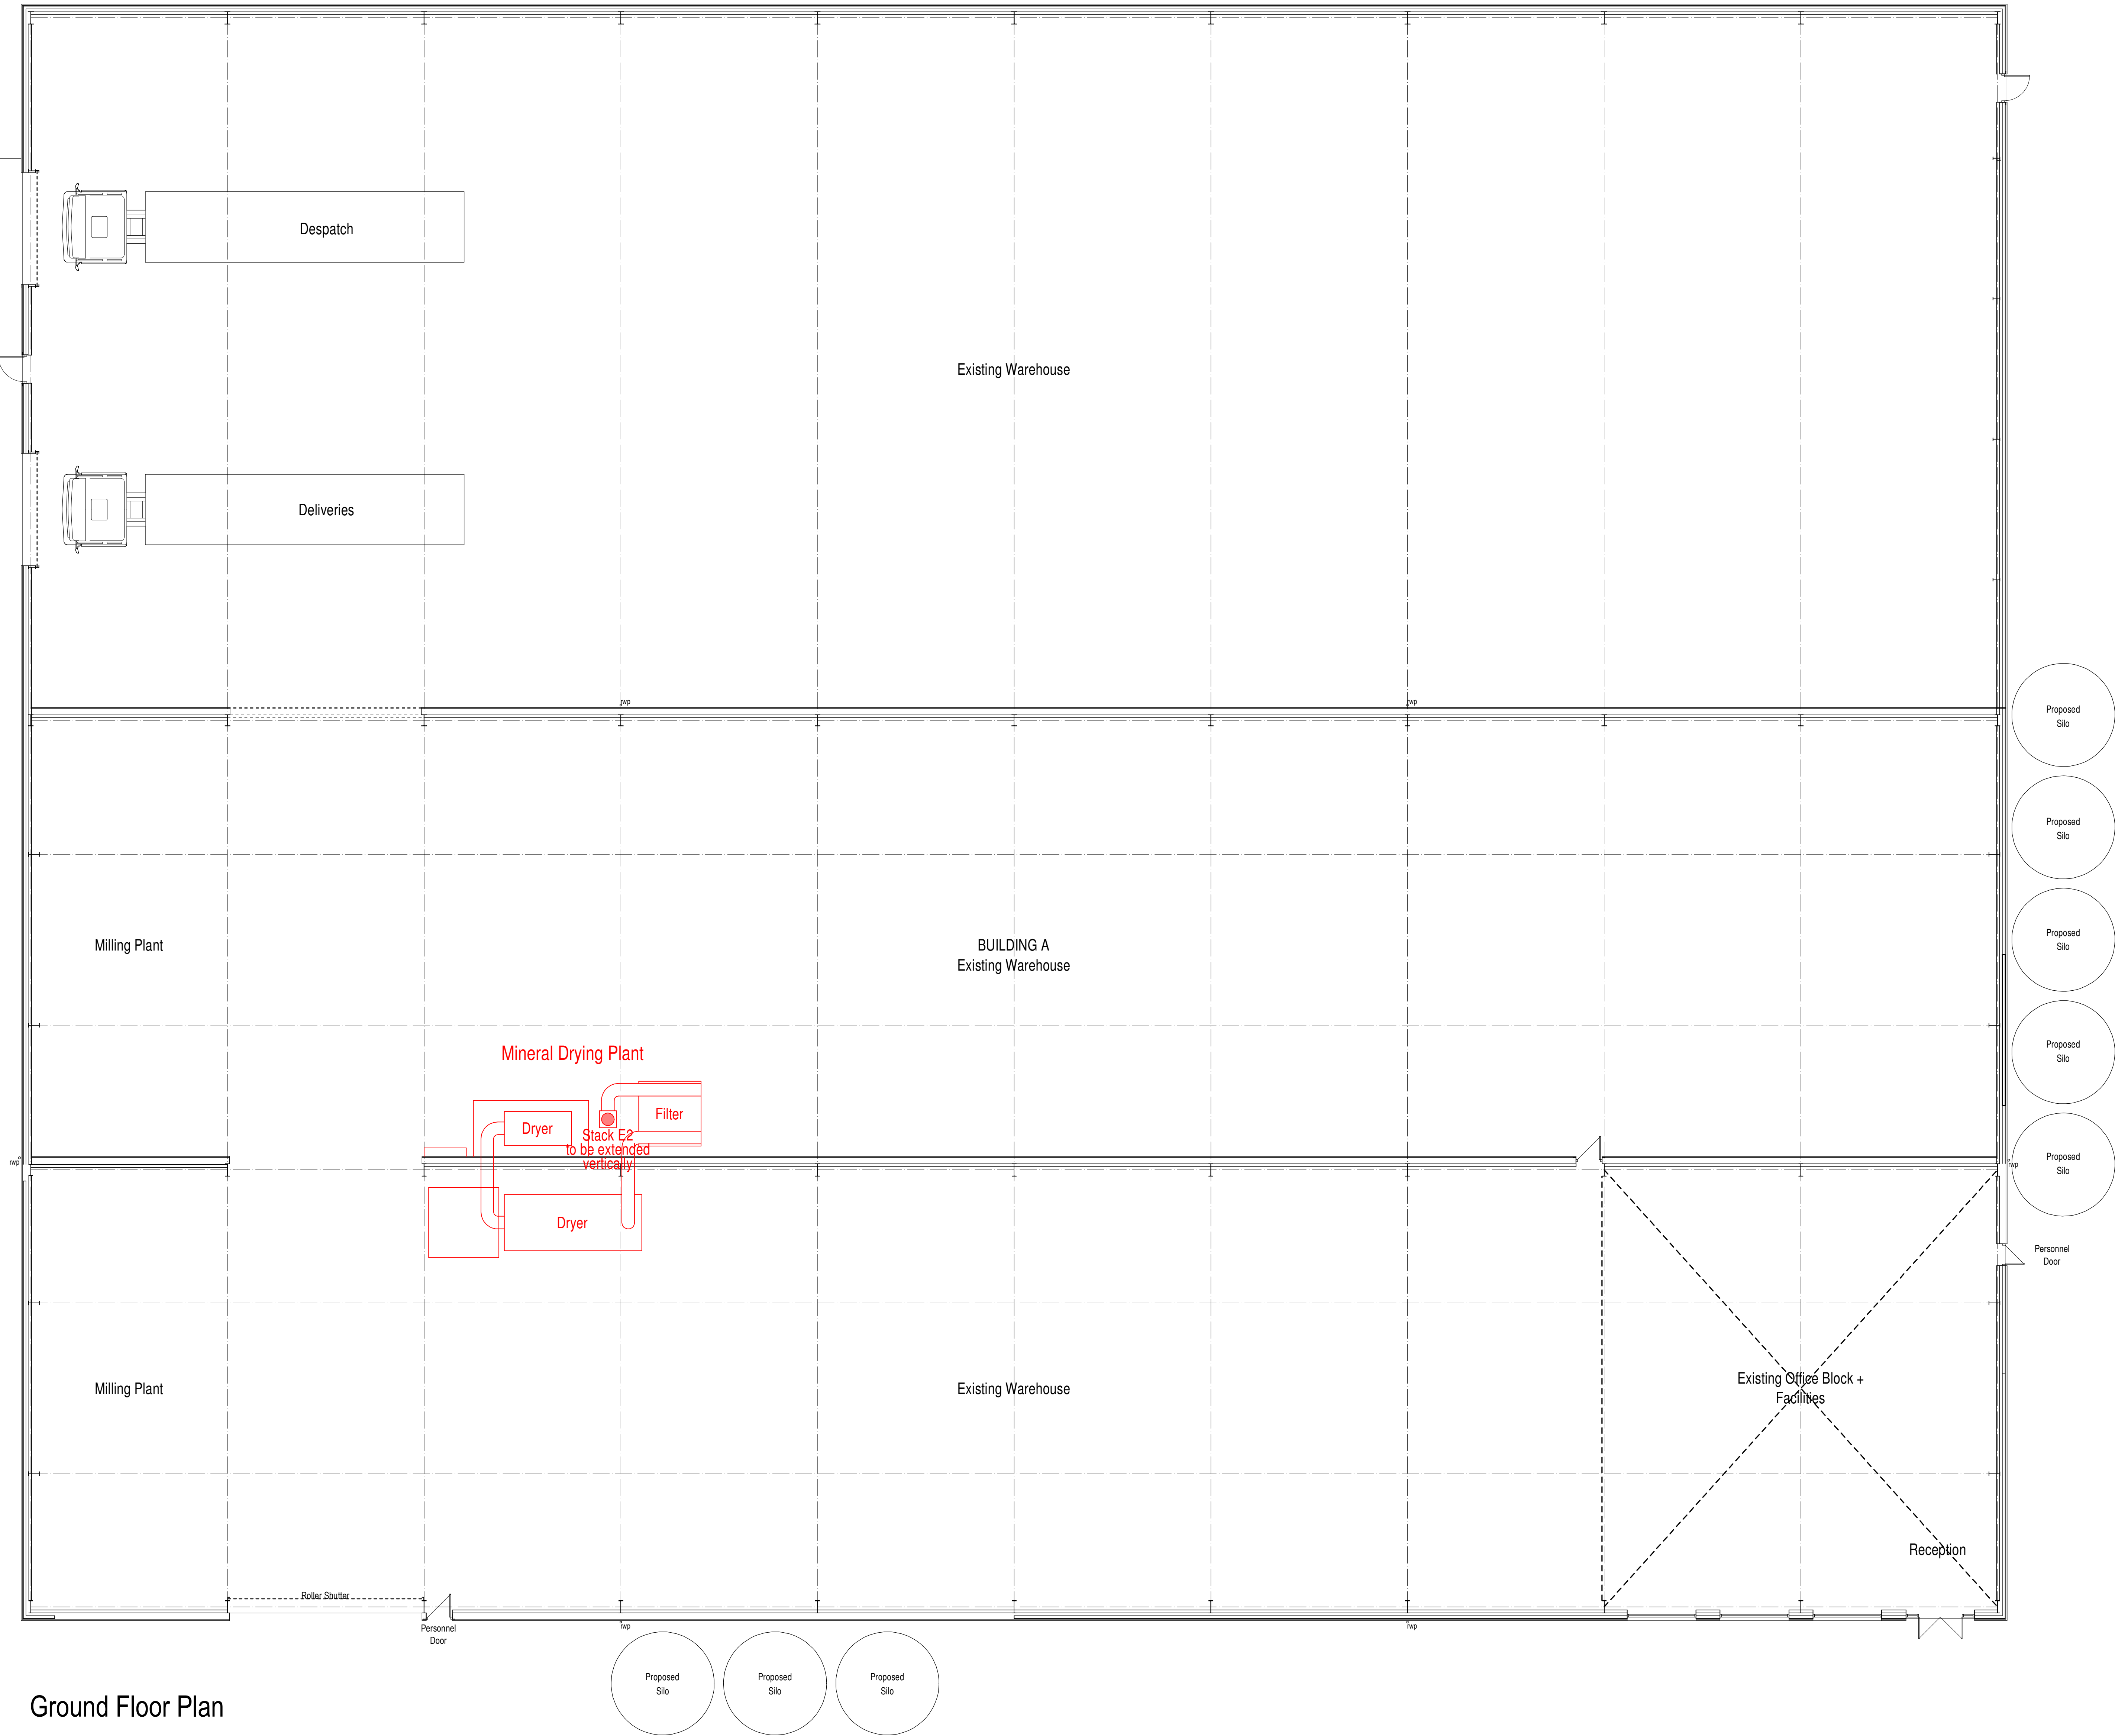

Ground Floor Plan

scale bar @ 1:100

Pennine Aggregates Ltd
Proposed Chimney Alterations at
Waterswallows Lane,
Buxton,
Derbyshire,
SK17 7JD
Planning Proposal
Building A - Floor Plan
Date: January 2025
Drawn: 2020-2517-24
Scale: A0
Sheet: 1:100
Rev: -
Drawn: RG

SAMMONS
architectural Ltd
10 Cawdy Buildings, Fountain Street, Leek, ST13 6LP
Telephone: 01538 386002
E-mail: info@sammonsltd.co.uk
Web: www.sammonsltd.co.uk

This drawing is copyright.
All dimensions must be checked prior to commencement.