



| UNIT 3 |  |  | UNIT 2 |  |  | UNIT 1 |  |  |
|--------|--|--|--------|--|--|--------|--|--|
| BAY 7  |  |  | BAY 6  |  |  | BAY 5  |  |  |
|        |  |  |        |  |  | BAY 4  |  |  |

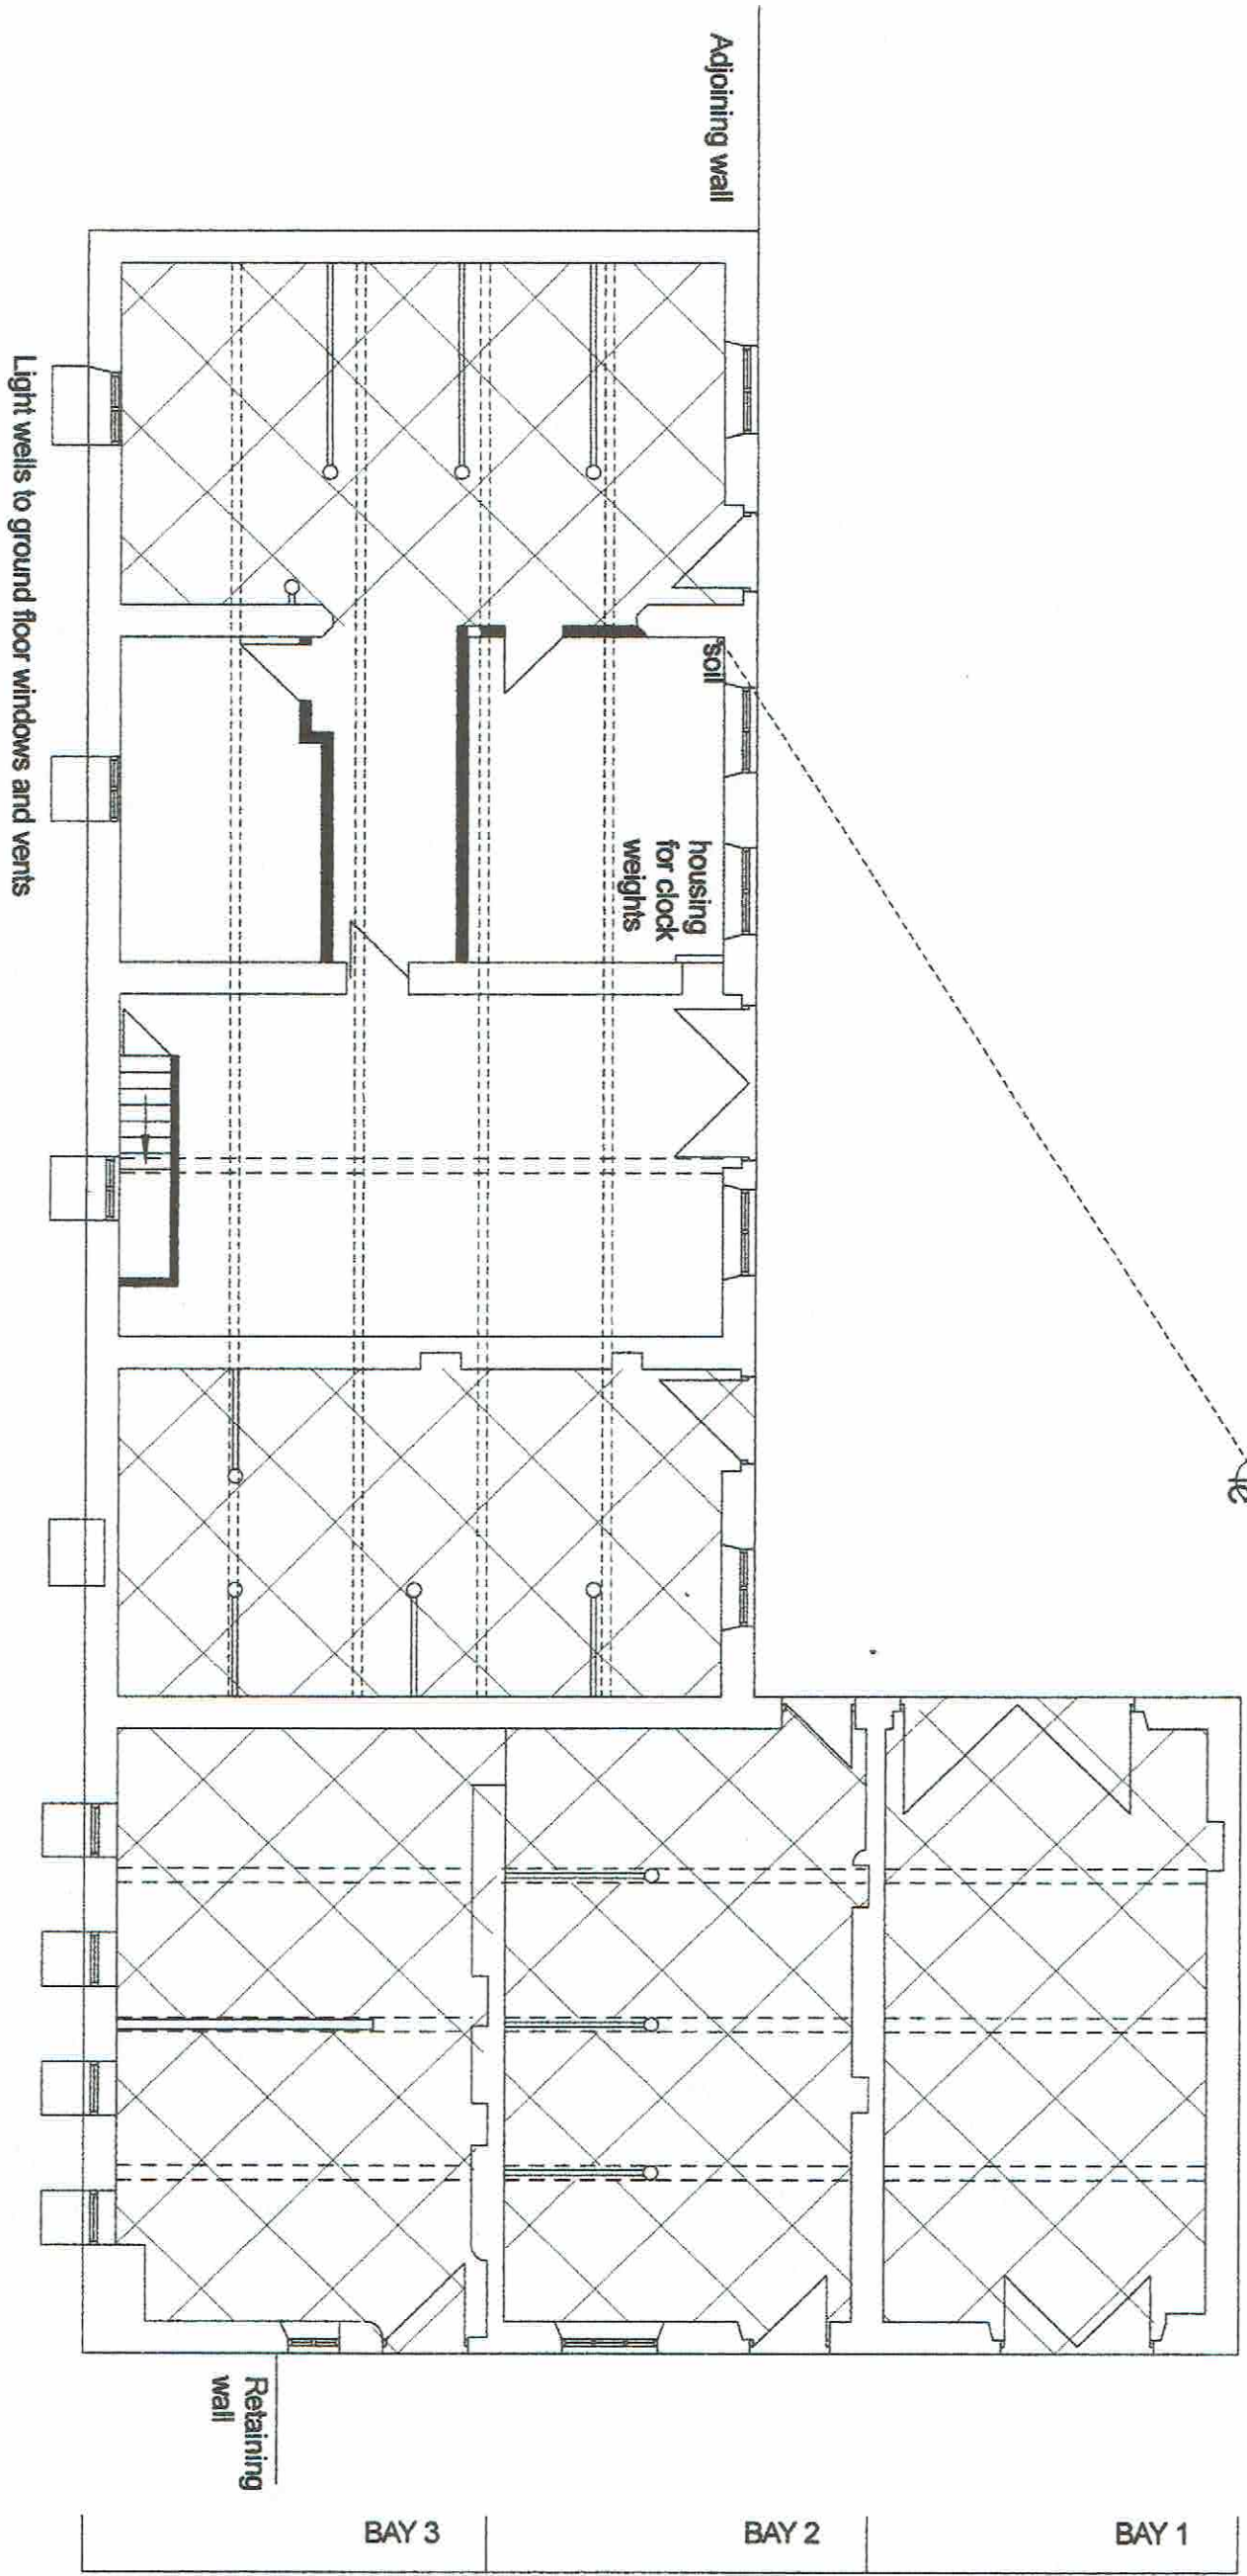

These areas to be retained as existing other than essential repairs,

Remove partition walls and stairs where shown black.

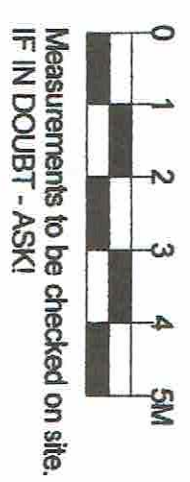

|     |                       |          |   |   |                                                                                     |                   |          |
|-----|-----------------------|----------|---|---|-------------------------------------------------------------------------------------|-------------------|----------|
|     |                       |          | PROPOSED CONVERSION OF COACH HOUSE<br>TO THREE HOUSES AT BOWDEN HALL, BOWDEN<br>LANE, CHAPEL EN LE FRITH, FOR MR N WEBB,<br>PRESENT GROUND FLOOR PLAN. | Trevor Gilman Design<br>2, Roseneath, 4 Hardwick Mount, Buxton,<br>Derbyshire SK17 6PP<br>07773 381824 gilmantrevor@gmail.com |  | Scale 1/100 at A3 | 26.11.24 |
| A   | Drains, clock housing | 13.12.24 |   |   |                                                                                     |                   |          |
|     | Redrawn               | 26.11.24 |   |   |                                                                                     |                   |          |
| Rev | Details               | Date     |   |   |                                                                                     |                   |          |
|     |                       |          |   |   |                                                                                     | Drg No WEBB 101   | Rev A    |