


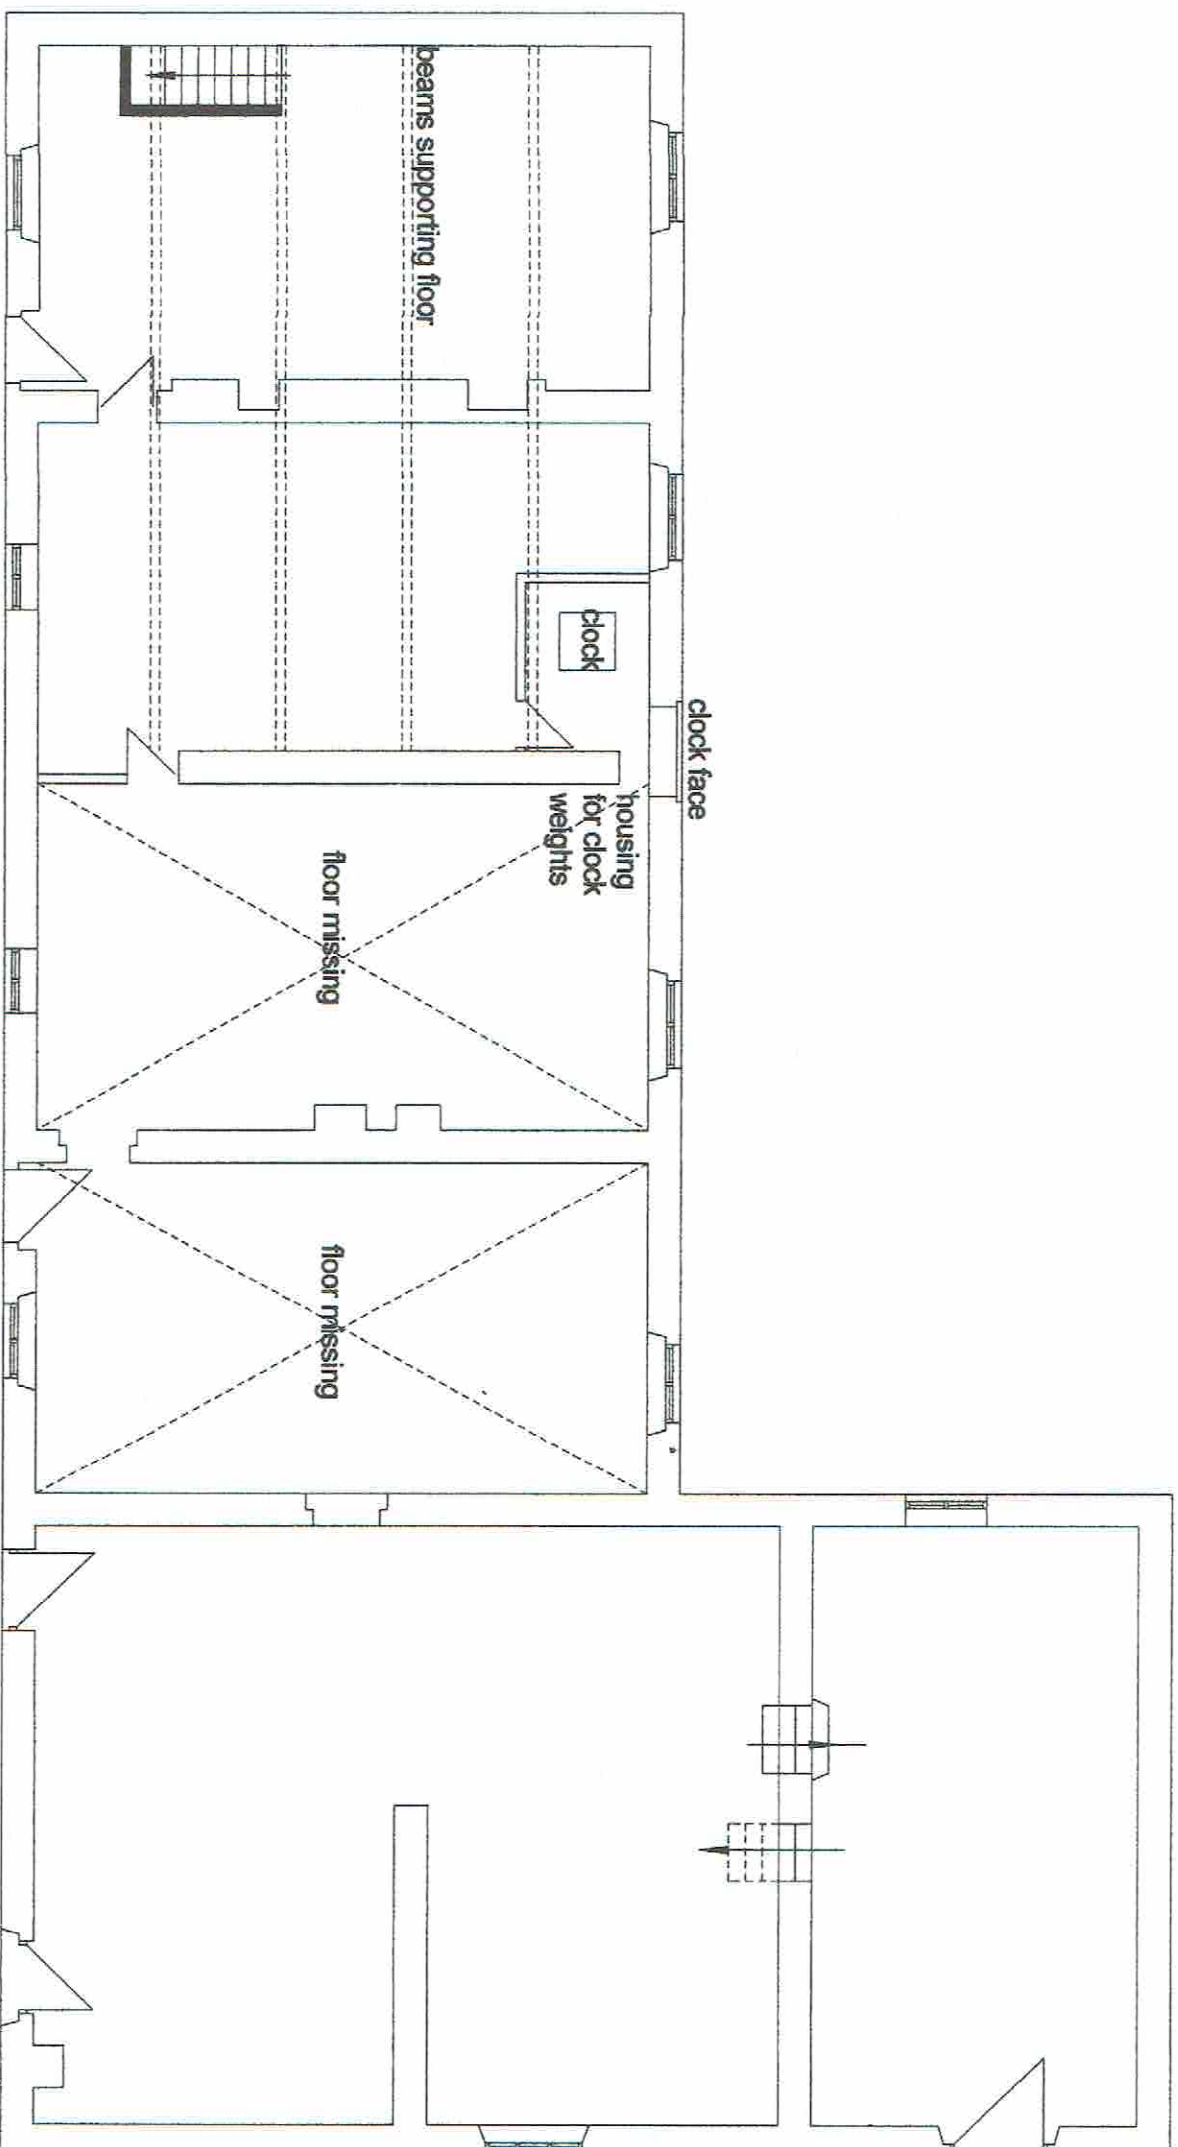

Measurements to be checked on site.
IF IN DOUBT - ASK!

A		Clock housing	13.12.24	PROPOSED CONVERSION OF COACH HOUSE TO THREE HOUSES AT BOWDEN HALL, BOWDEN LANE, CHAPEL EN LE FRITH, FOR MR N WEBB, PRESENT SECOND FLOOR PLAN.	Trevor Gilman Design 2, Roseneath, 4 Hardwick Mount, Buxton, Derbyshire SK17 6PP 07773 381824 gilmantrevor@gmail.com		Scale 1/100 at A3	26.11.24
Redrawn			26.11.24				Drg No WEBB 103	
Rev	Details	Date						Rev A