


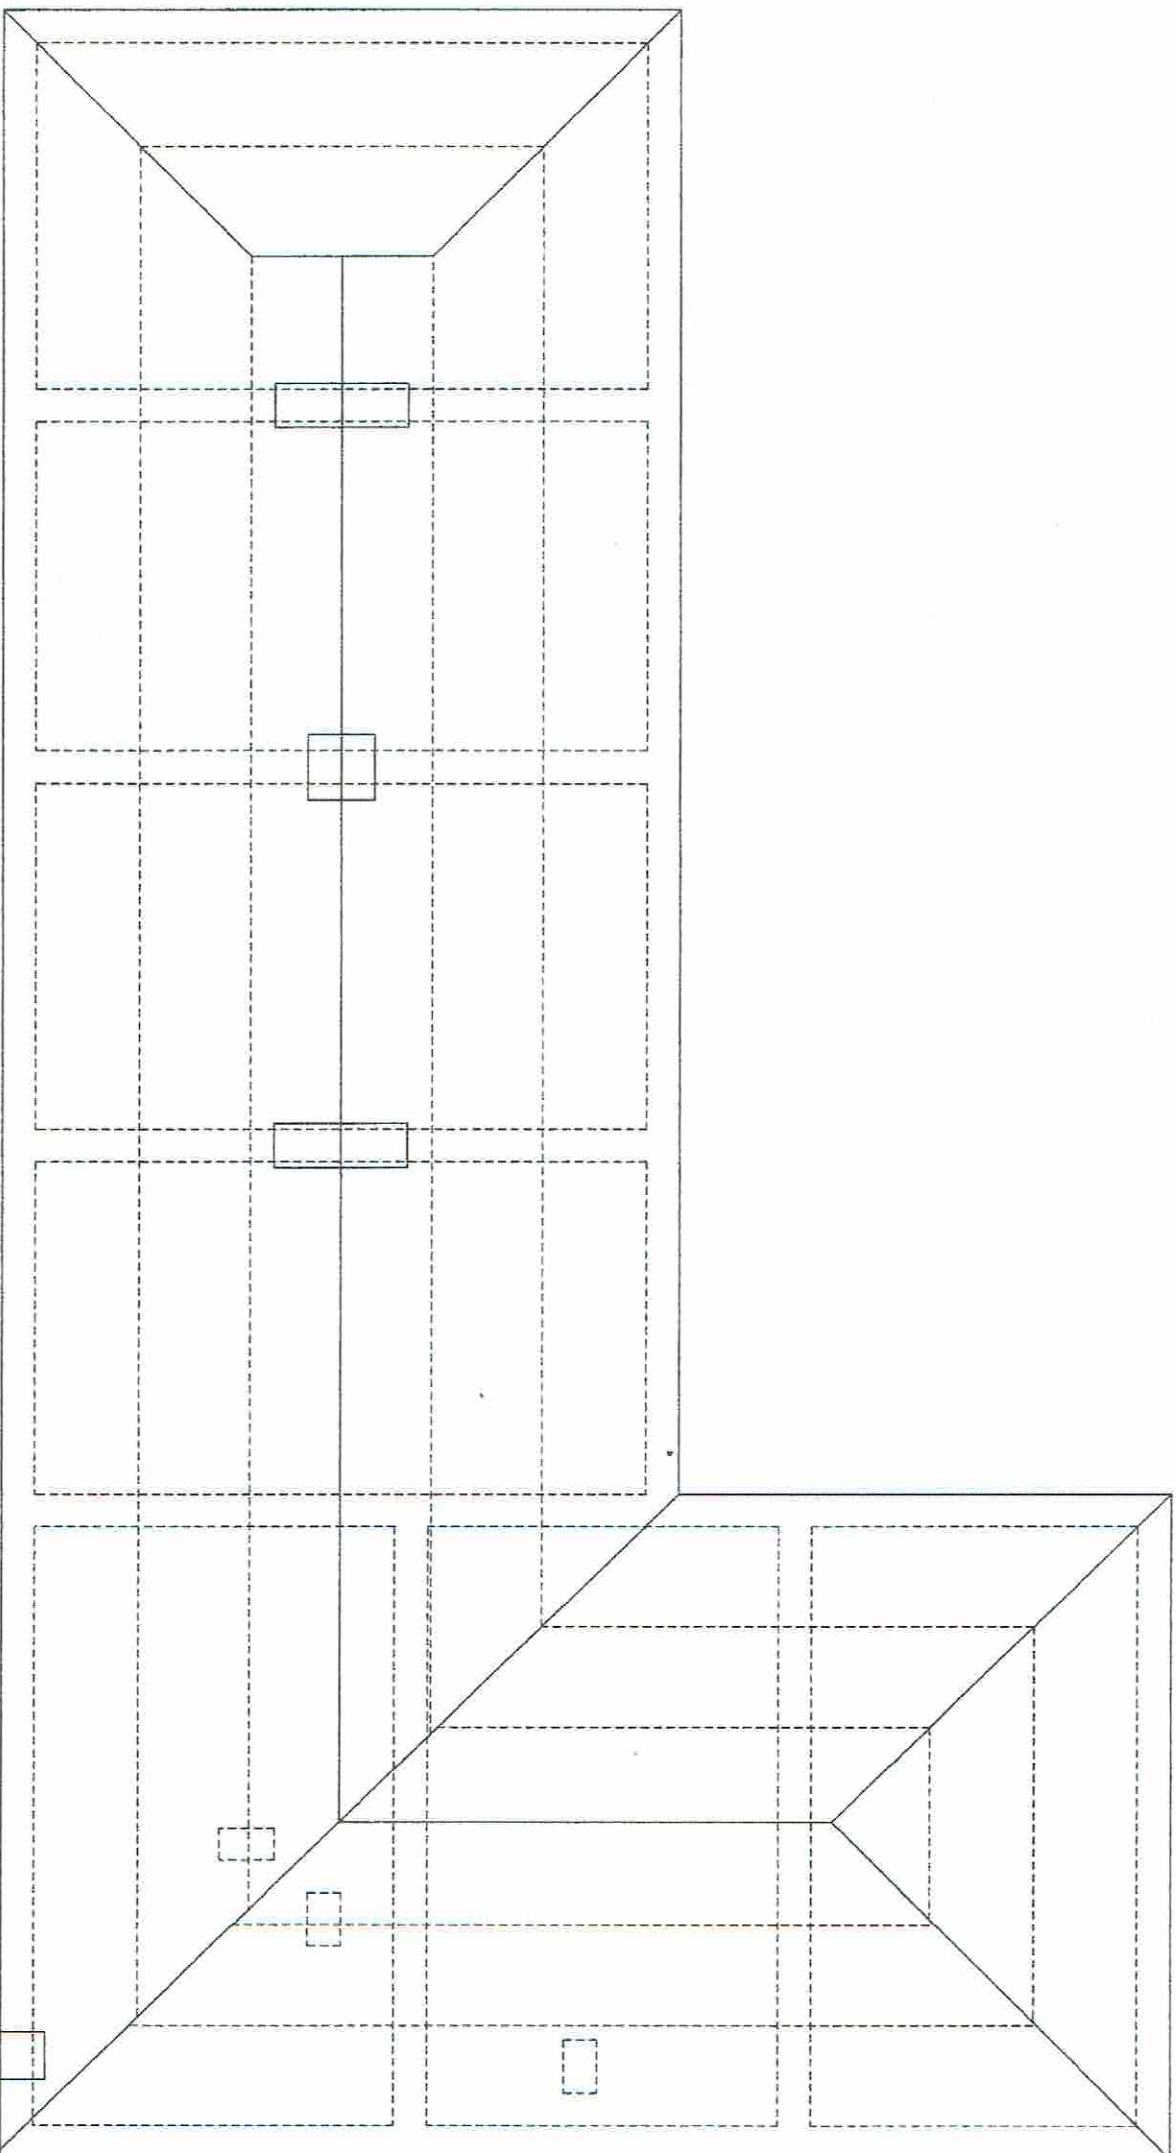

Existing rooflights - georgian wired glass



Measurements to be checked on site.
IF IN DOUBT - ASK!

		Trevor Gilman Design 2, Roseneath, 4 Hardwick Mount, Buxton, Derbyshire SK17 6PP 07773 381824 gilmantrevor@gmail.com	Scale 1/100 at A3	28.11.24
Redrawn	26.11.24		Drg No WEBB 104	Rev
Rev	Details	Date		

PROPOSED CONVERSION OF COACH HOUSE
TO THREE HOUSES AT BOWDEN HALL, BOWDEN
LANE, CHAPEL EN LE FRITH, FOR MR N WEBB,
PRESENT ROOF PLAN.