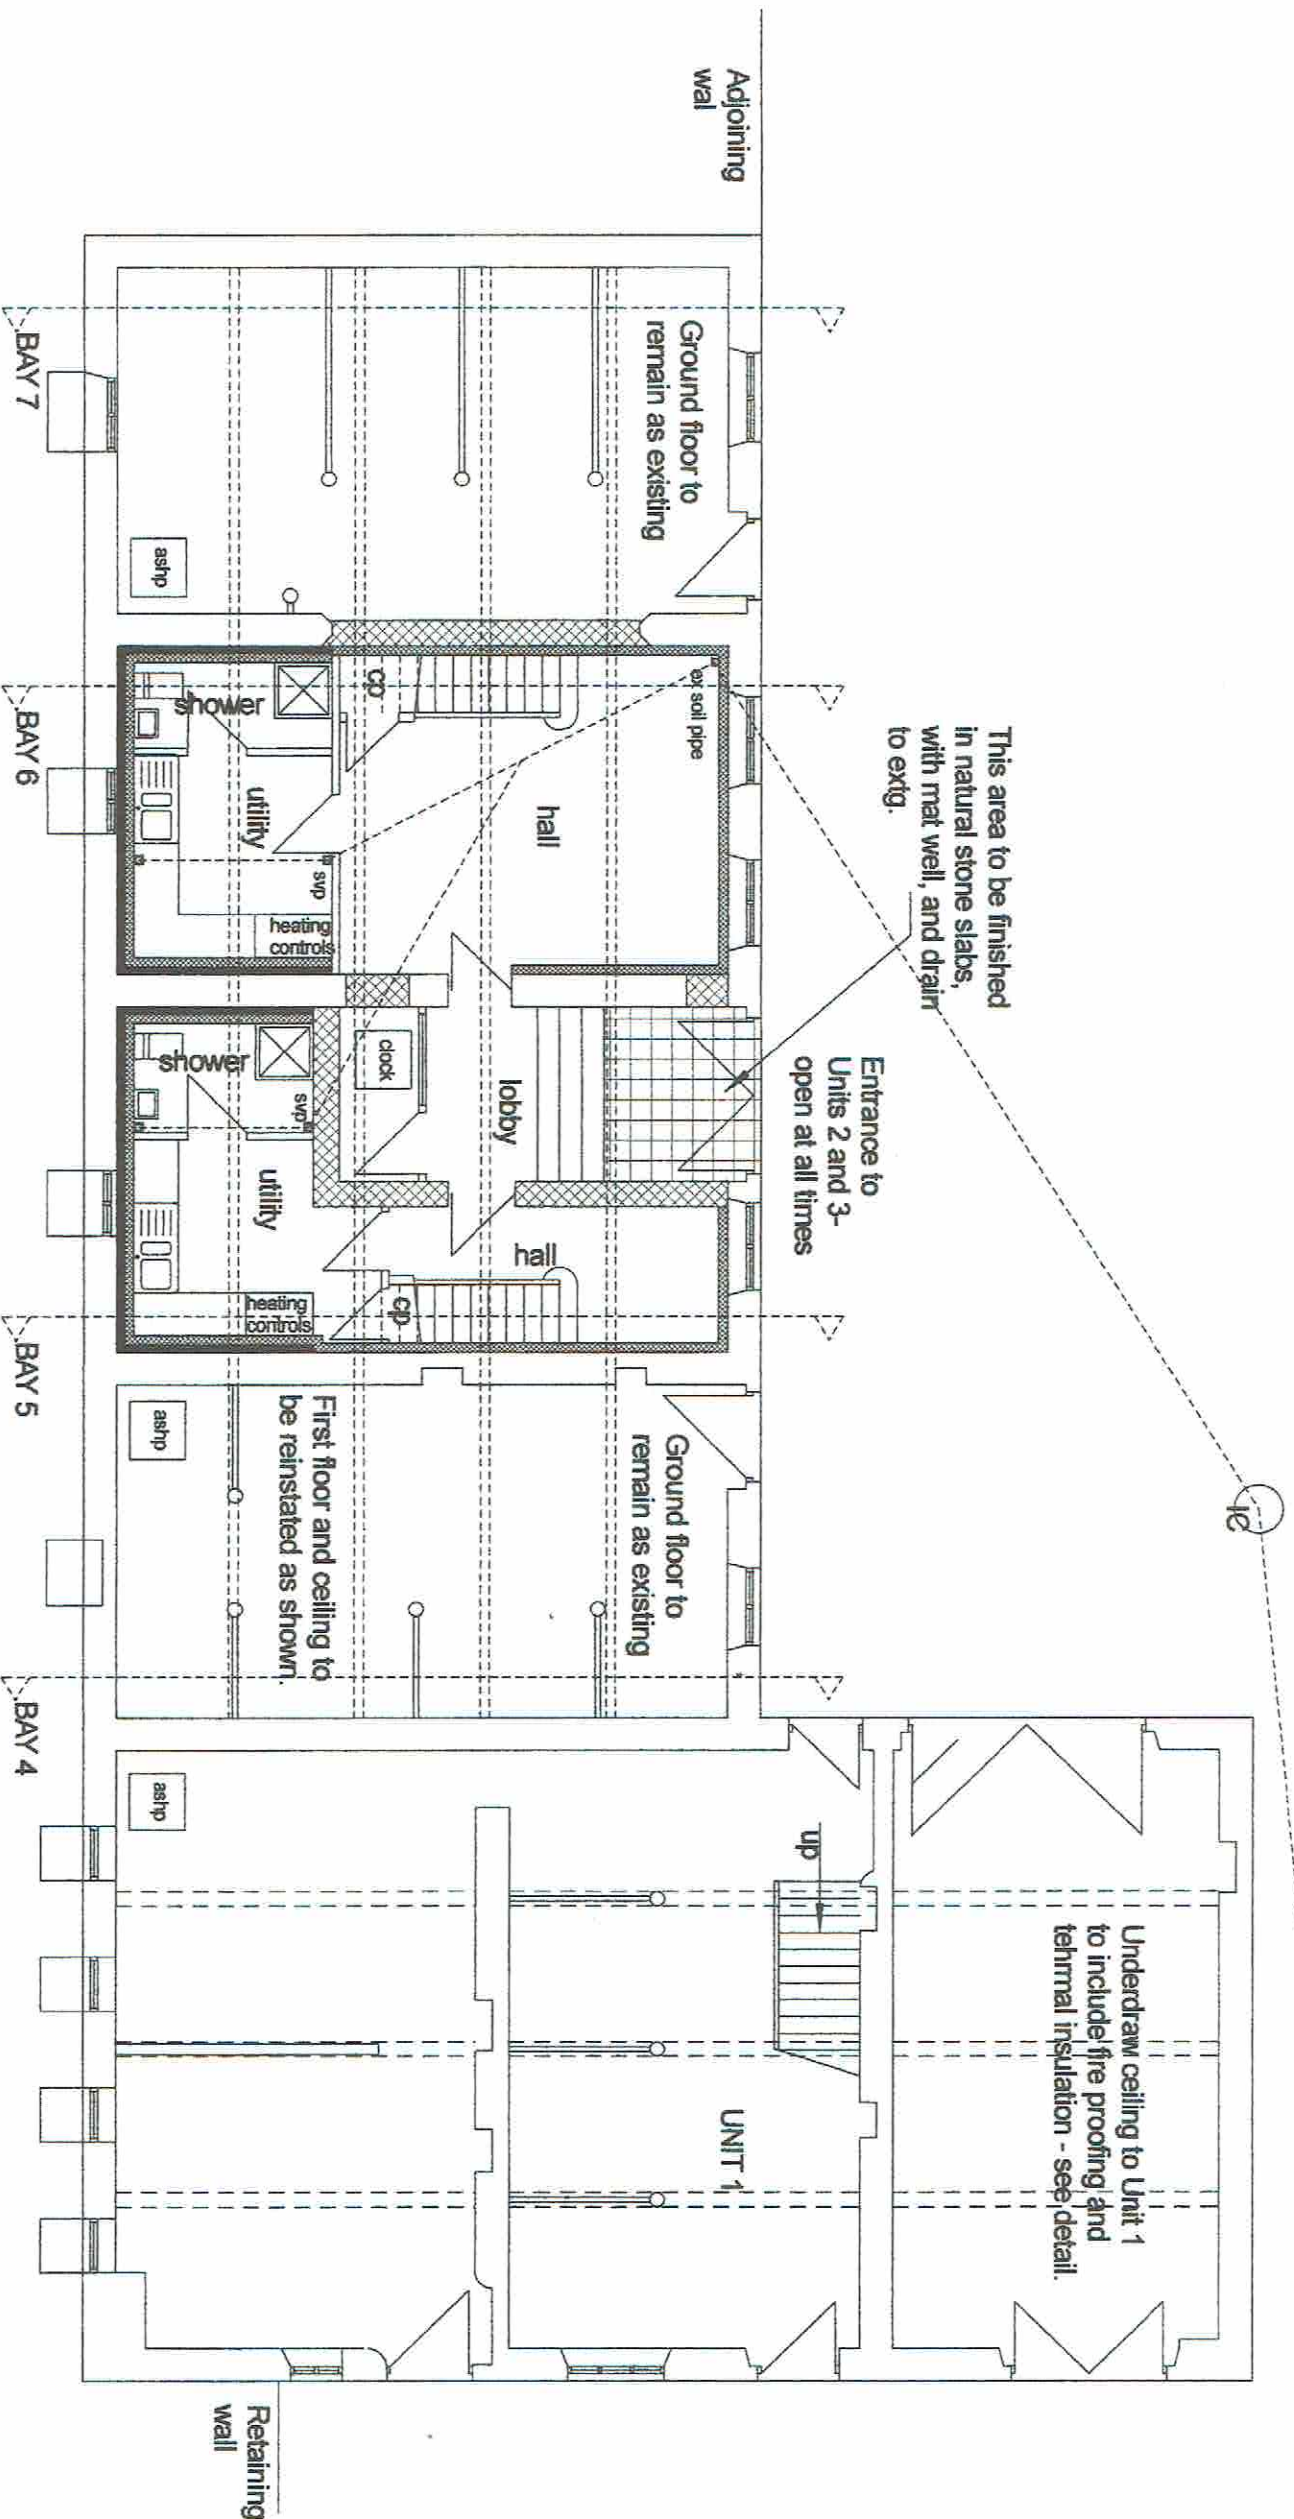


B	Heating	31.12.24	PROPOSED CONVERSION OF COACH HOUSE TO THREE HOUSES AT BOWDEN HALL, BOWDEN LANE, CHAPEL EN LE FRITH, FOR MR N WEBB, PROPOSED GROUND FLOOR PLAN.	Trevor Gilman Design 2, Roseneath, 4 Hardwick Mount, Buxton, Derbyshire SK17 6PP 07773 381824 glimantrevor@gmail.com	Scale 1/100 at A3	26.11.24
A	Clock, drains	13.12.24				
Rev	Redrawn	26.11.24				
	Details	Date			Drg No WEBB 106	Rev B