





This beam is between the ridge and wallplate, approx 150 below rafters. Beam to be retained

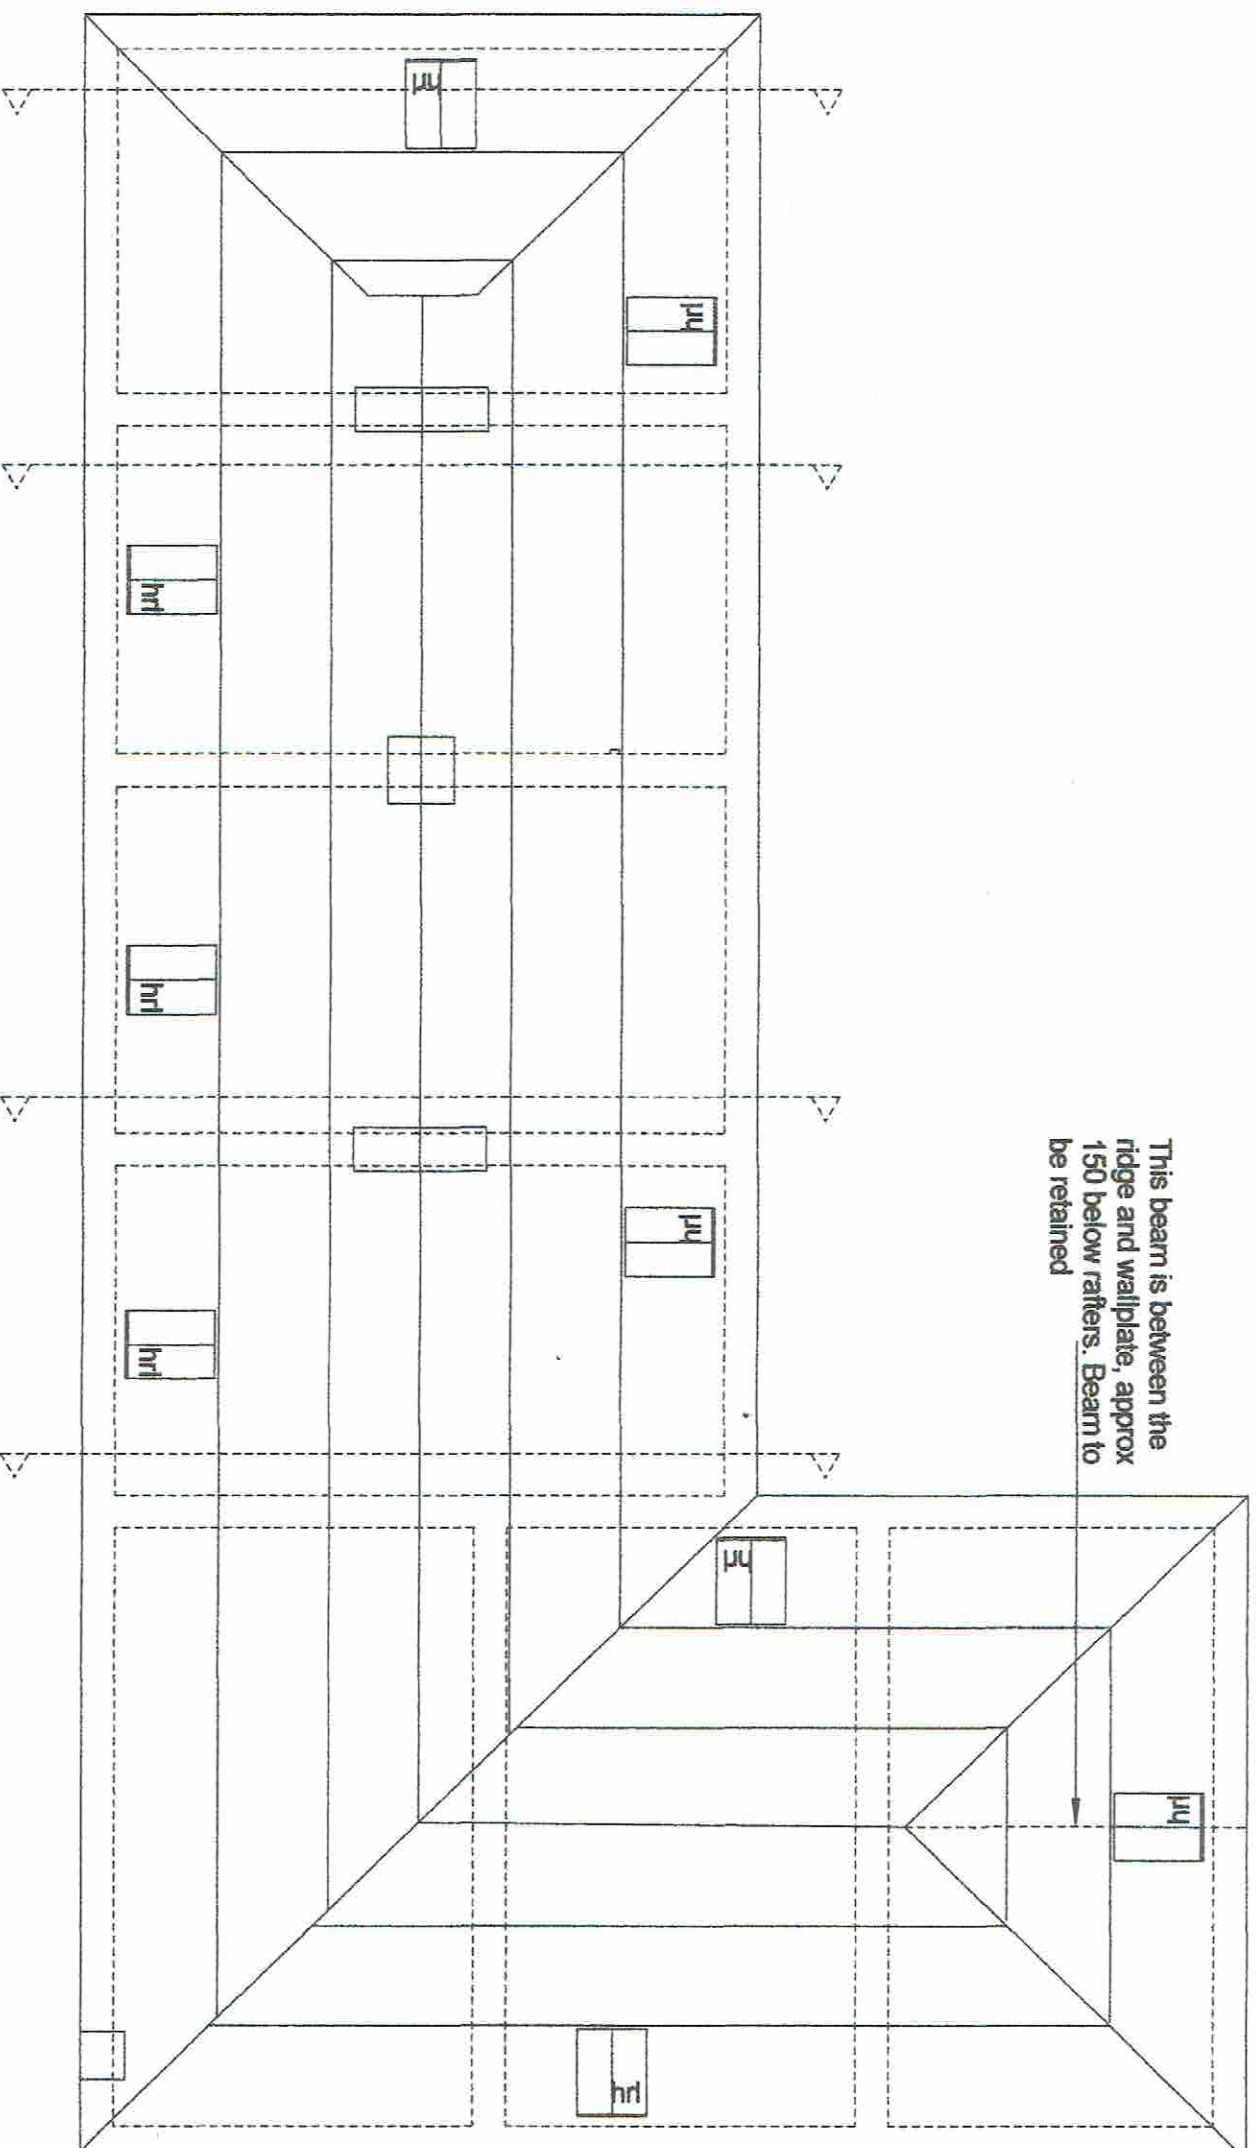

Velux Heritage roof lights 942 x 1398 installed to manufacturer's details.

 

Measurements to be checked on site.
IF IN DOUBT - ASK!

B	Rooflights	31.12.24
A	Rooflights	13.12.24
	Redrawn	26.11.24
Rev	Details	Date

PROPOSED CONVERSION OF COACH HOUSE
TO THREE HOUSES AT BOWDEN HALL,
BOWDEN LANE, CHAPEL EN LE FRITH,
FOR MR N WEBB, PROPOSED ROOF PLAN.

Trevor Gilman Design
2, Roseneath, 4 Hardwick Mount, Buxton,
Derbyshire SK17 6PP
07773 381824 glimantrevor@gmail.com



Scale 1/100 at A3
Drg No WEBB 109

26.11.24
Rev B