
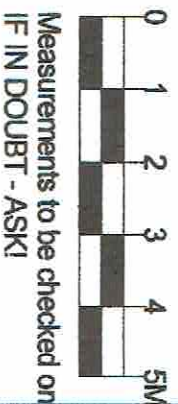
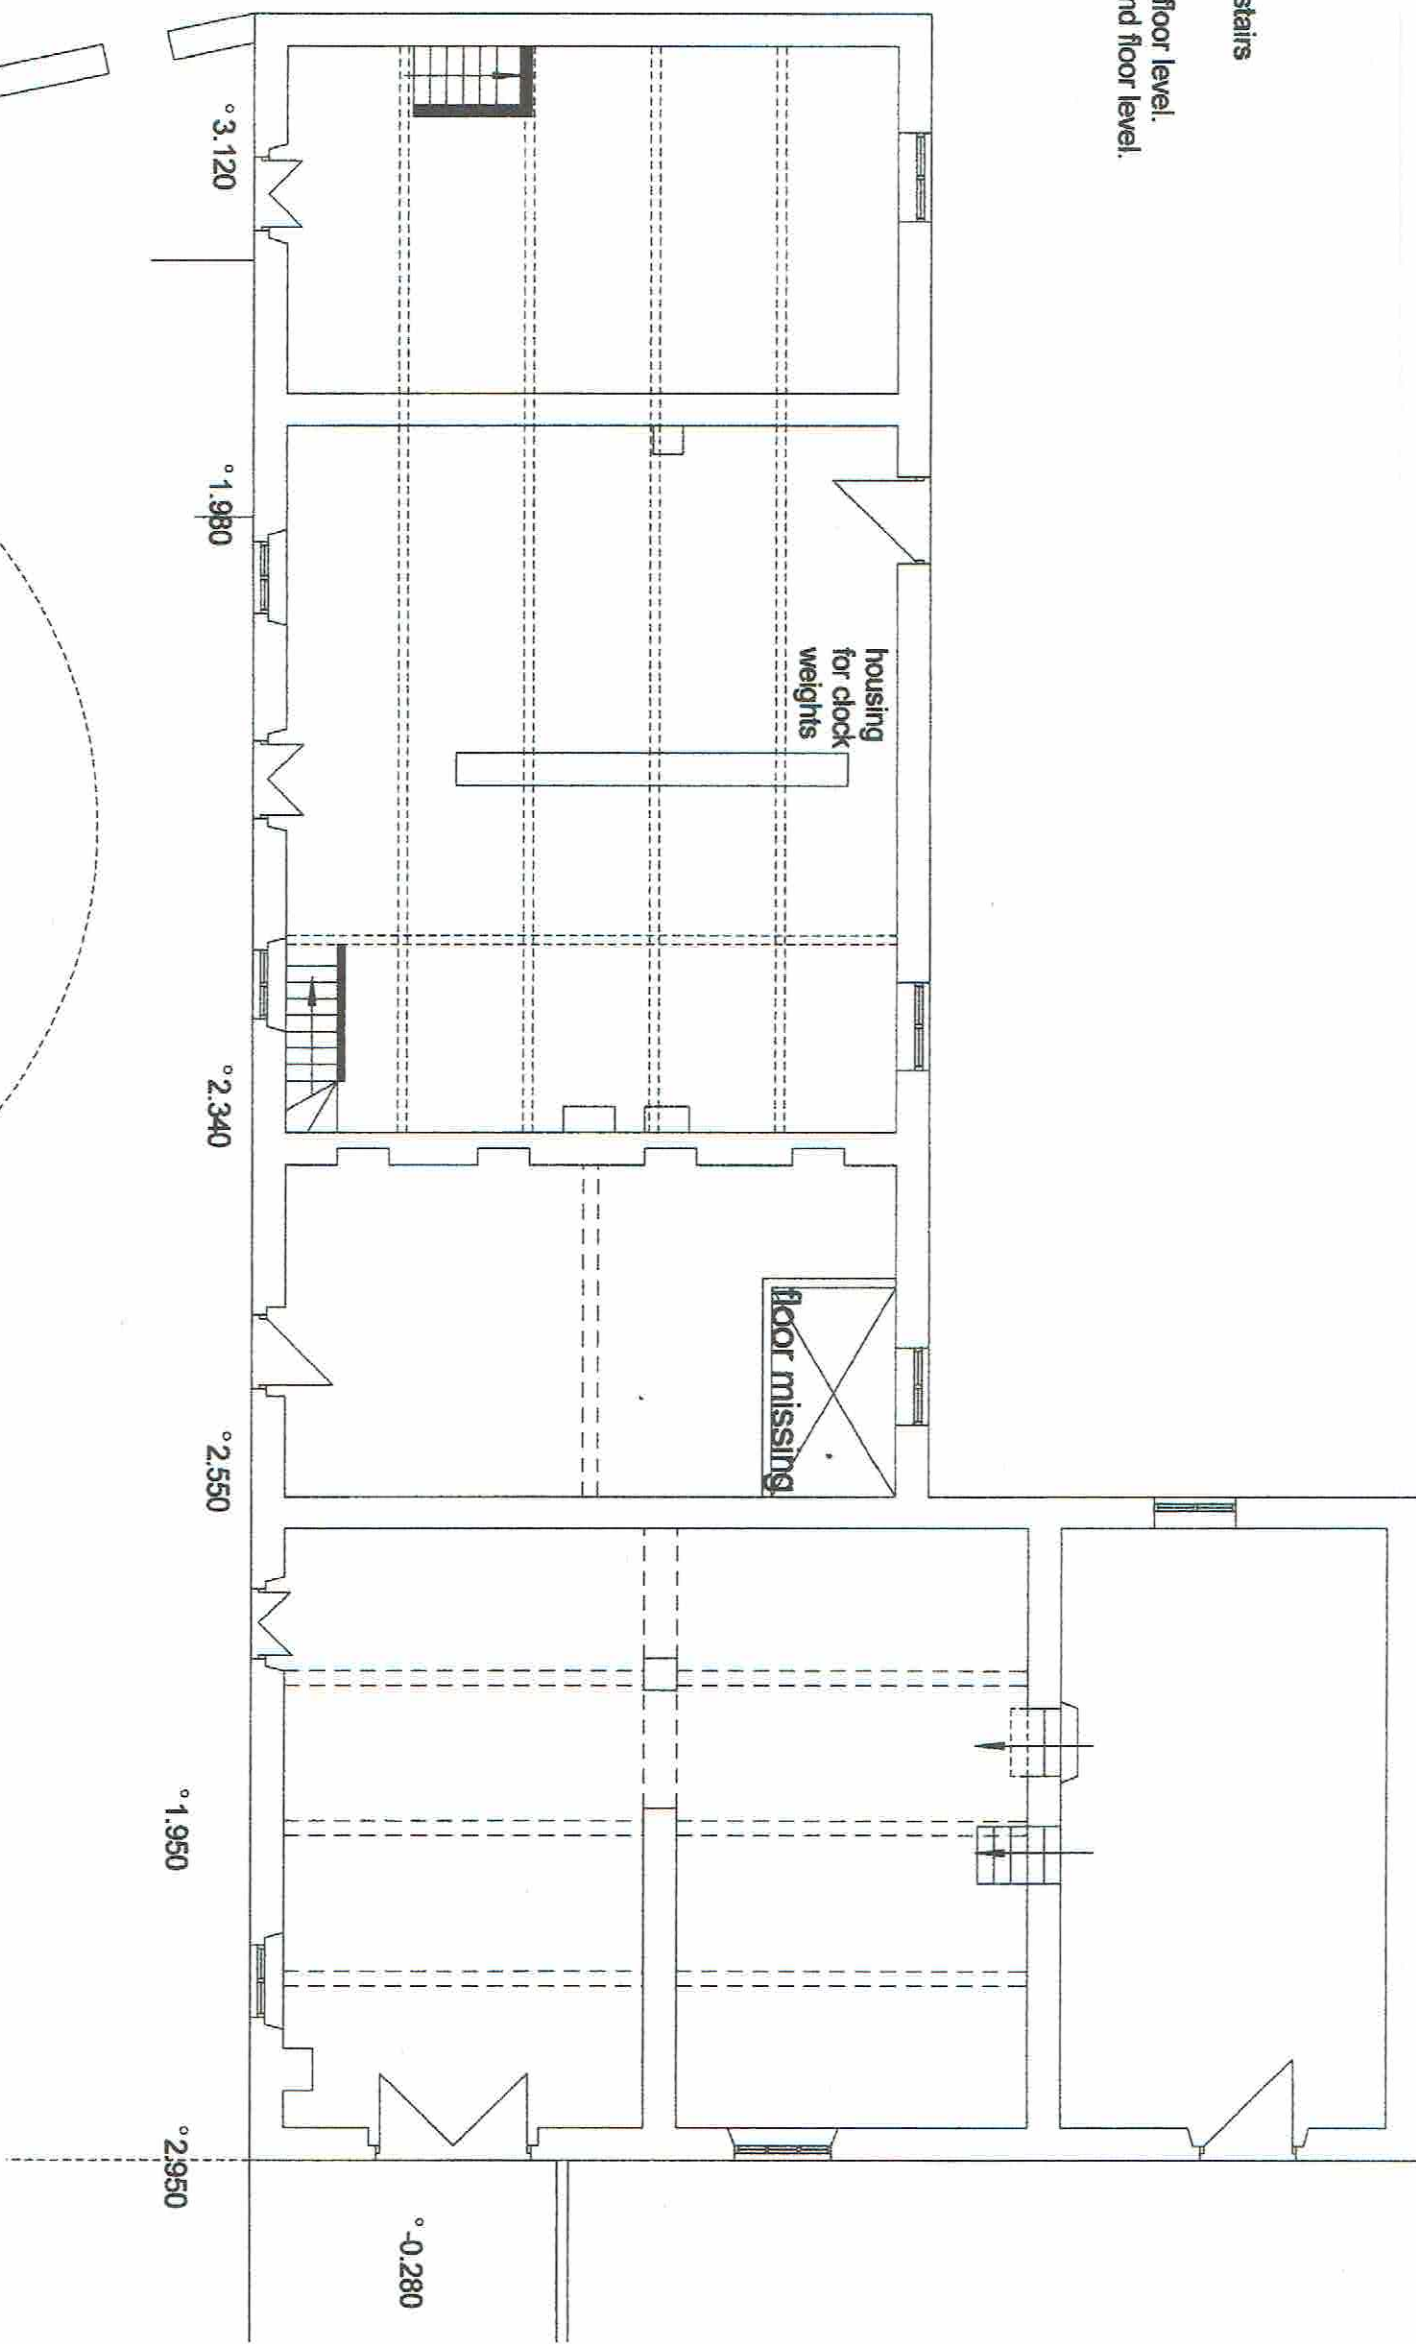


Remove partition walls and stairs
where shown black.

All levels given from ground floor level.

◦ Yard approx 130 below ground floor level.

 

B	Trees	31.12.24	PROPOSED CONVERSION OF COACH HOUSE TO THREE HOUSES AT BOWDEN HALL, BOWDEN LANE, CHAPEL EN LE FRITH, FOR MR N WEBB, PRESENT FIRST FLOOR PLAN.	Trevor Gilman Design 2, Roseneath, 4 Hardwick Mount, Buxton, Derbyshire SK17 6PP 07773 381824 gilmantrevor@gmail.com		Scale 1/100 at A3	26.11.24
A	Clock housing	13.12.24				Drg No WEBB 102	Rev B
	Redrawn	26.11.24					
Rev	Details	Date					