



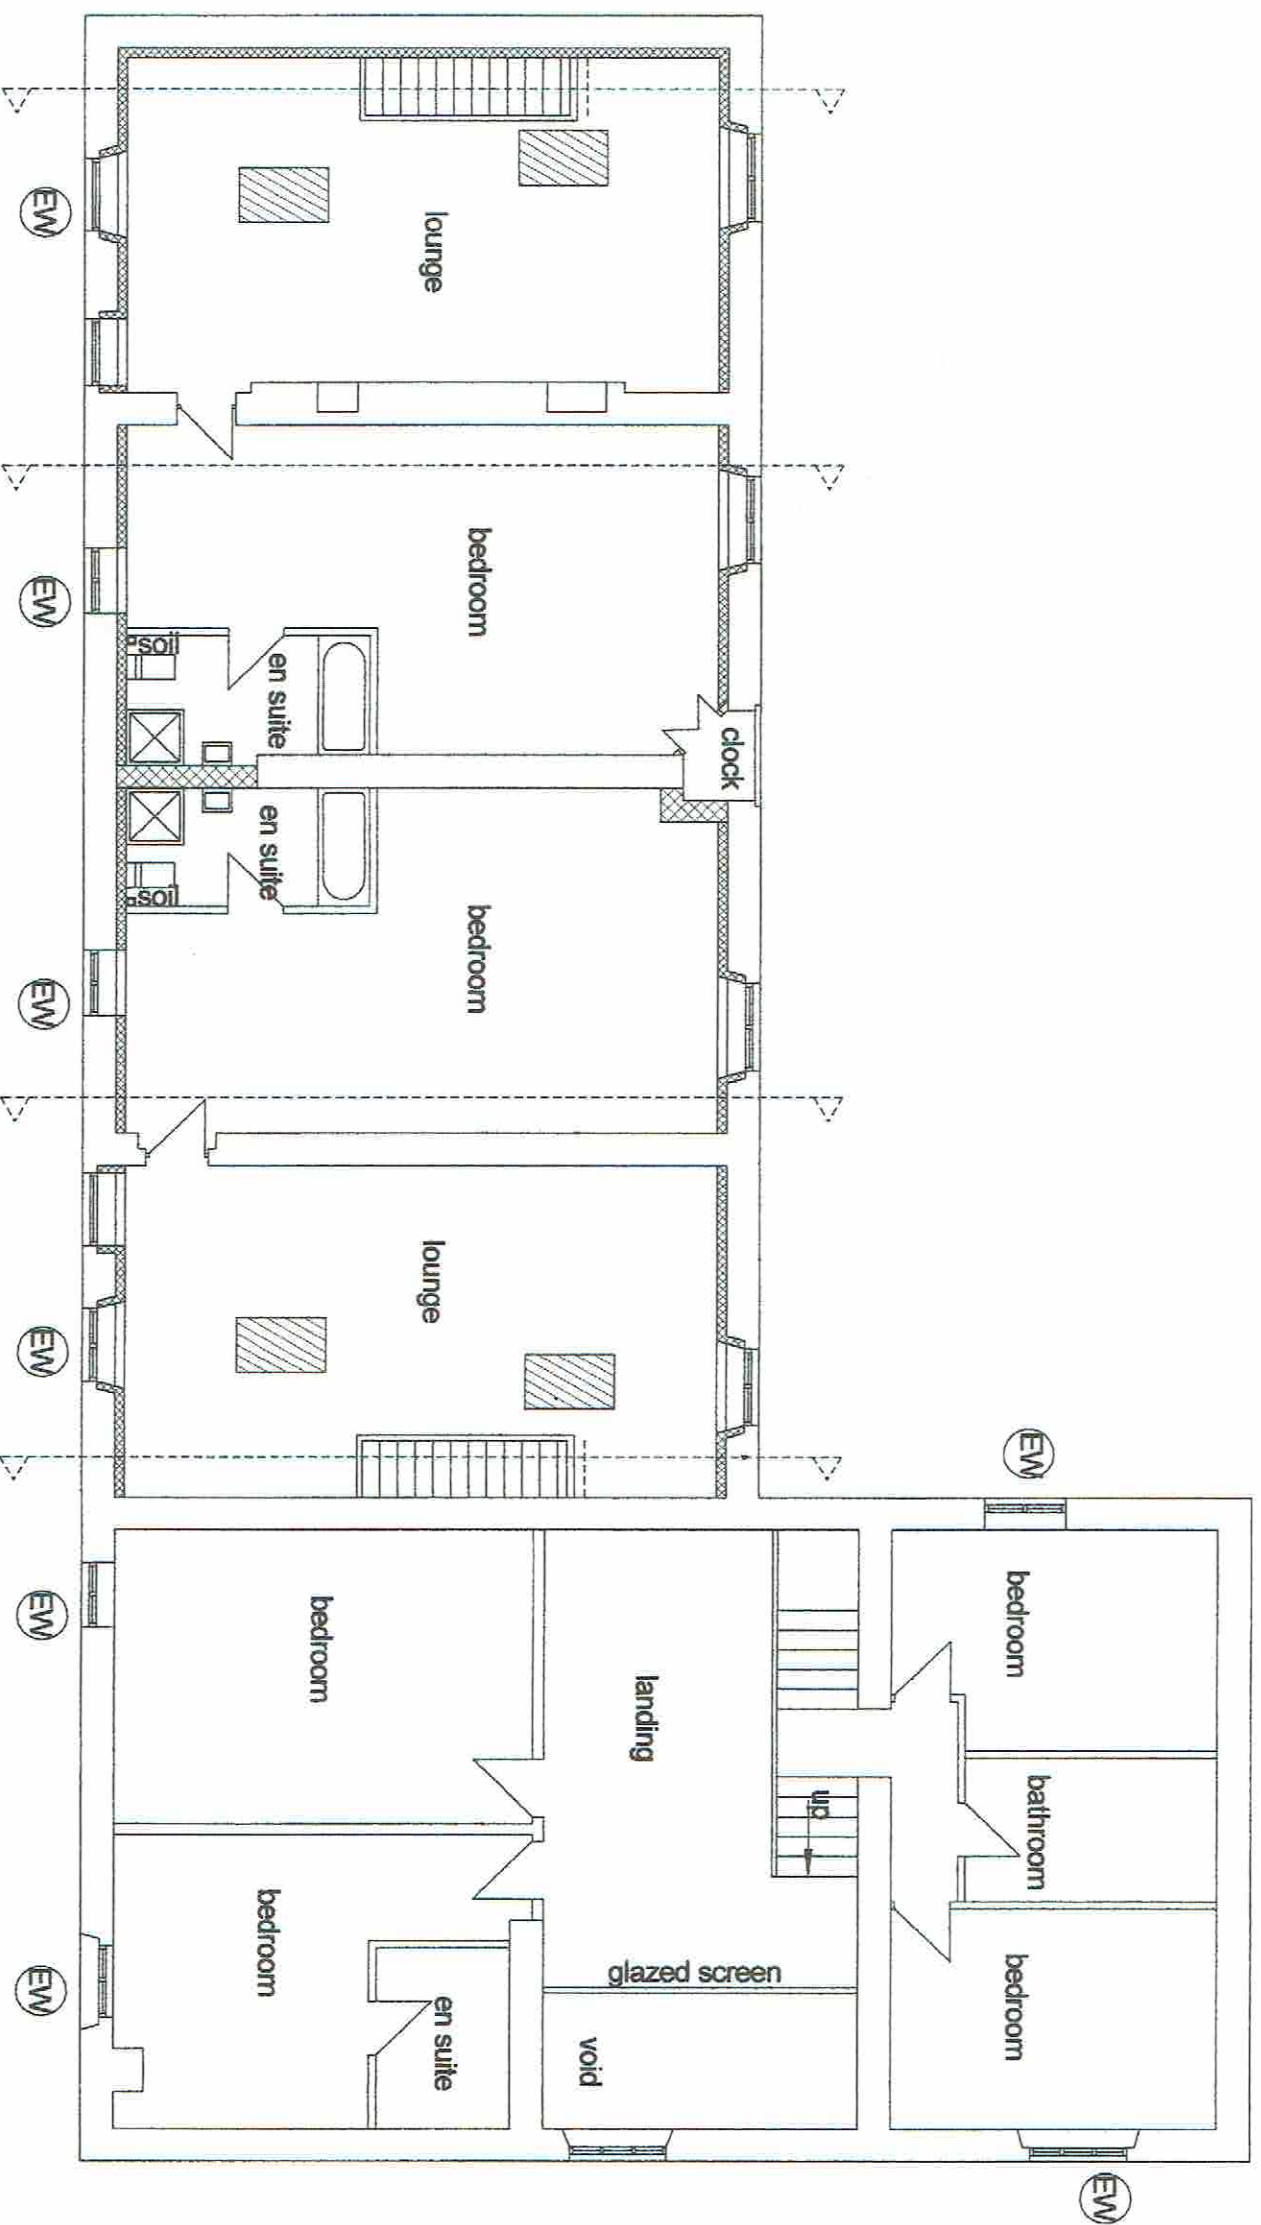

glazed floor panels

 

Measurements to be checked on site.
IF IN DOUBT - ASK!

A	Clock, svp	13.12.24	PROPOSED CONVERSION OF COACH HOUSE TO THREE HOUSES AT BOWDEN HALL, BOWDEN LANE, CHAPEL EN LE FRITH, FOR MR N WEBB, PROPOSED SECOND FLOOR PLAN.	Trevor Gilman Design 2, Roseneath, 4 Hardwick Mount, Buxton, Derbysire SK17 6PP 07773 381824 gilman.trevor@gmail.com	Scale 1/100 at A3	26.11.24
Rev	Redrawn	26.11.24			Drg No WEBB 108	Rev A
	Details	Date				