



© Darwent Architecture Ltd. This drawing must not be copied or reproduced without consent. Unless marked as such, this drawing should not be used for Tender or Construction purposes. Figured dimensions only are to be taken from this drawing.
Contractor to check all dimensions and levels on site prior to commencement and inform architect in writing of any inaccuracies to drawings. All contractors are to be responsible for taking and checking all dimensions relative to their work. All noted dimensions are in millimetres unless stated otherwise. To be read in conjunction with all other consultants' drawings, specifications and schedules. In the event of uncertainty, please consult the Architect.

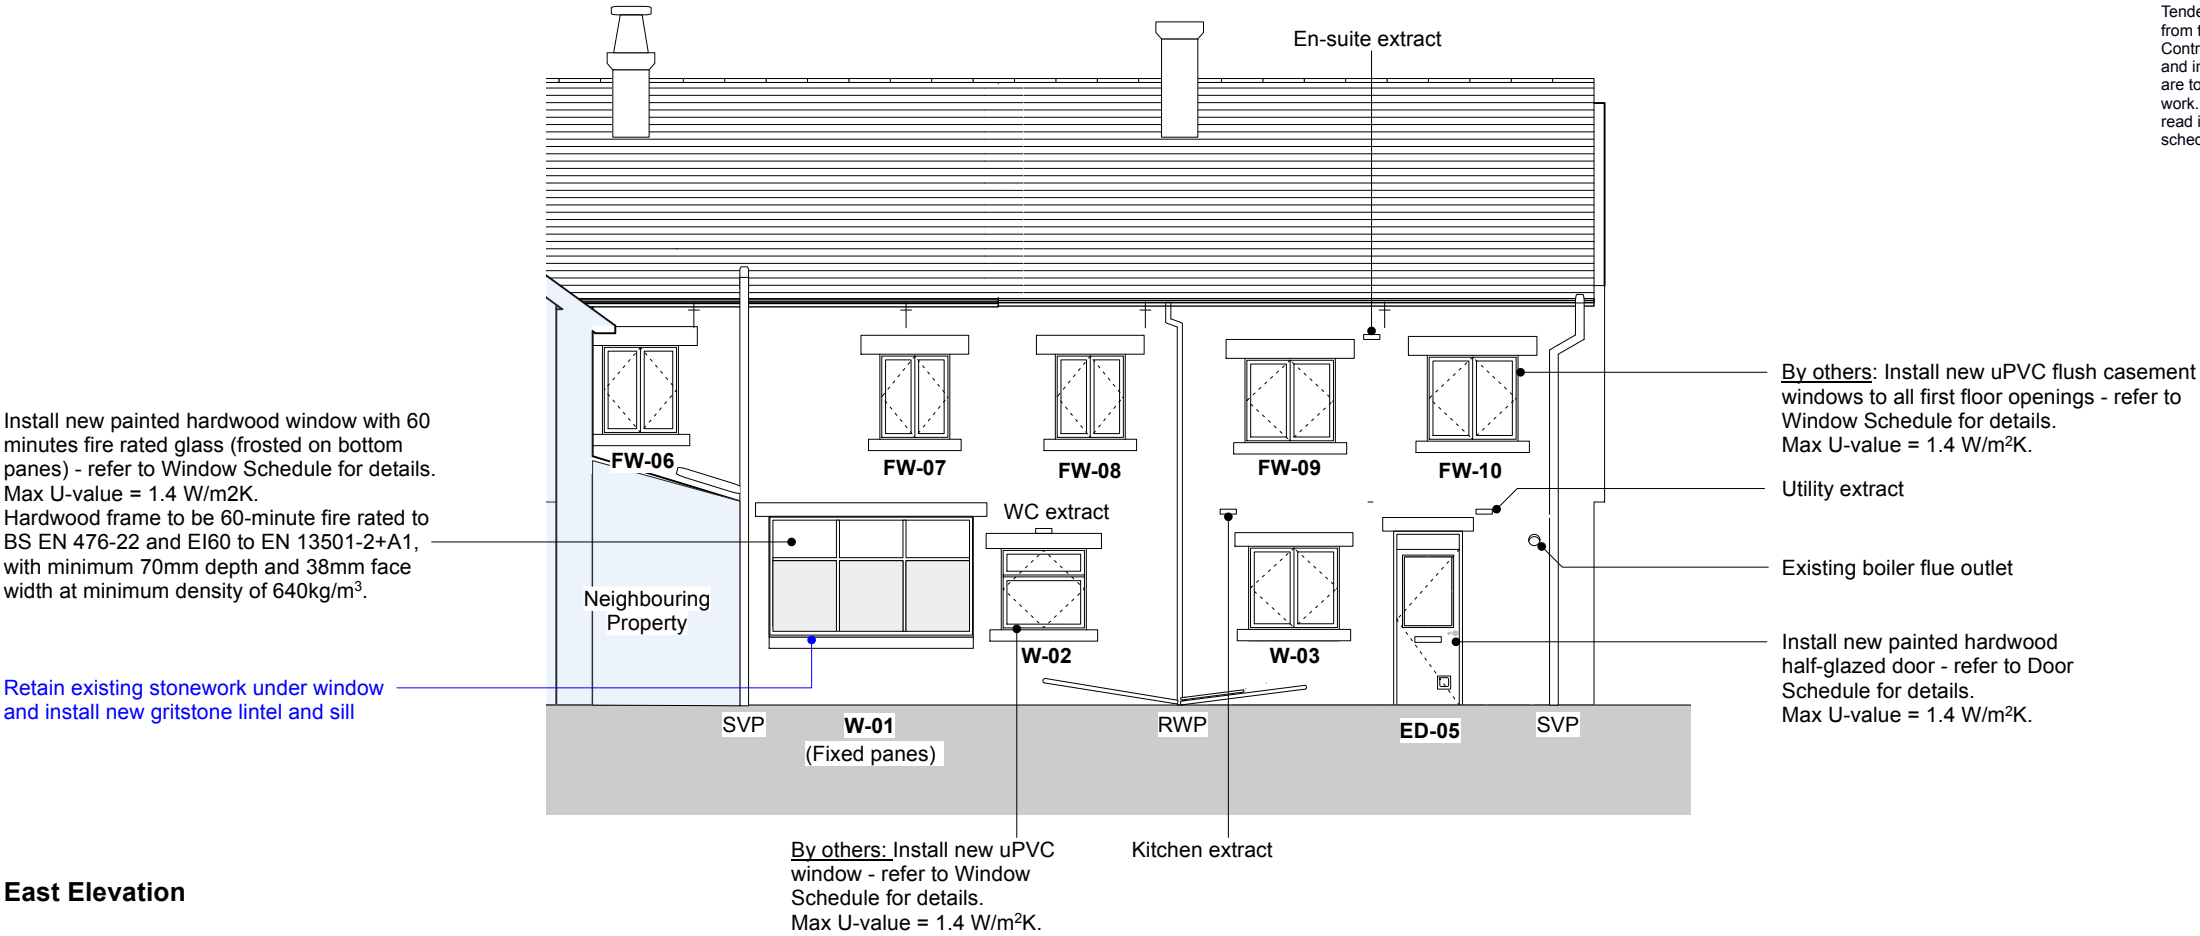

East Elevation

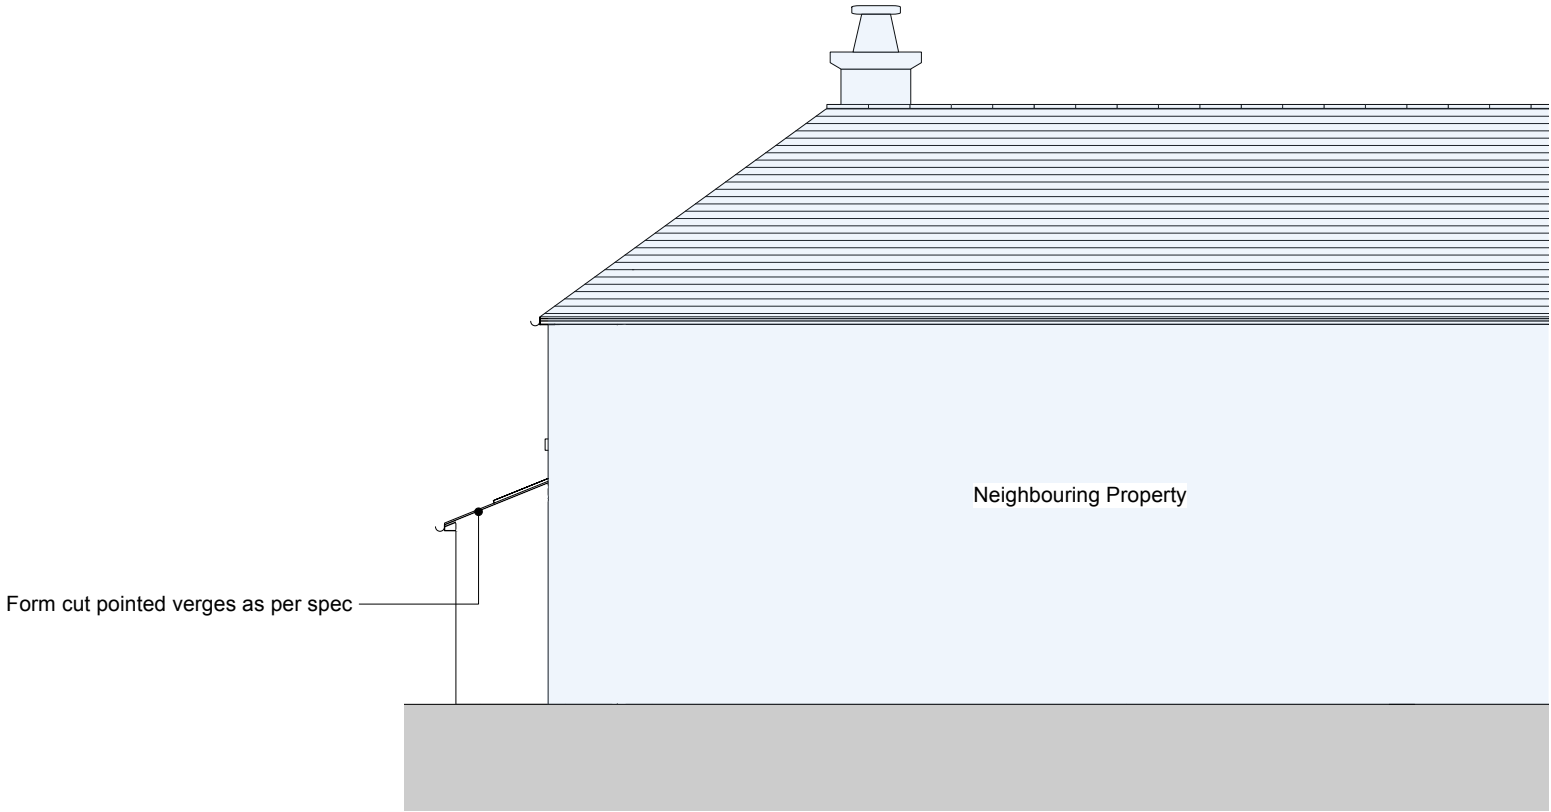

South Elevation

REV A (14.03.2025) Proposed sill of W-01 raised and existing stonework retained. Spandrel panel detail removed. (JH)

darwent architecture ltd ©

Trafalgar House, 5-7 High Lane, Chorlton-Cum-Hardy, Manchester, M21 9DJ
The Island, Castleton, Hope Valley, Derbyshire, S33 8WN
info@darwentarchitecture.co.uk
Company number: 8246259

t (0161) 8813031
t (01433) 695560
www.darwentarchitecture.co.uk

PROJECT 193 Park Road, Buxton, SK17 6SF			
CLIENT Helen and David Jeffrey			
DWG. NO. 445 BR011	Proposed Elevations - South and East	REVISION A	DRAWN BY JH
DATE December 2024		SCALE 1:100@A3	