

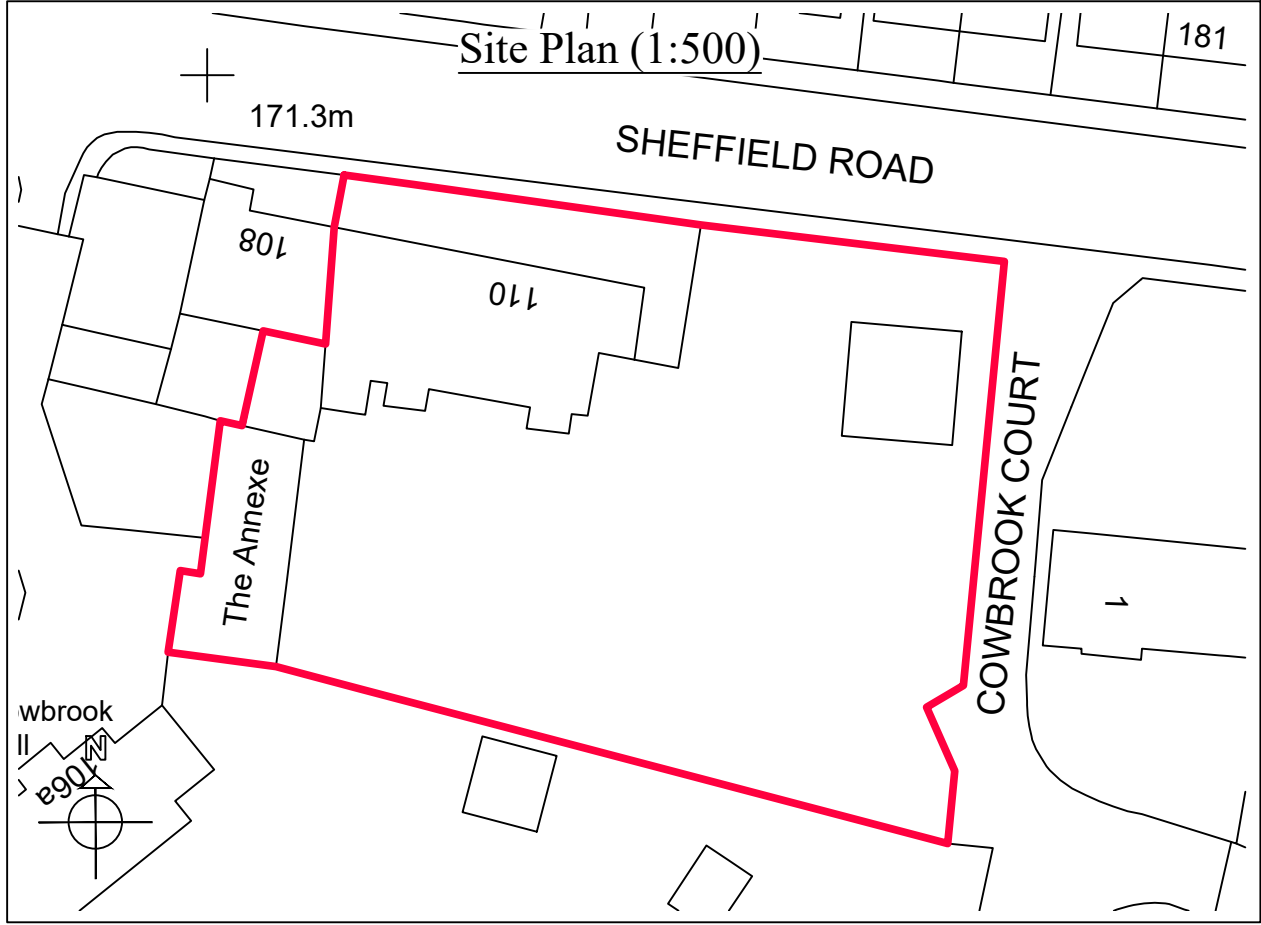


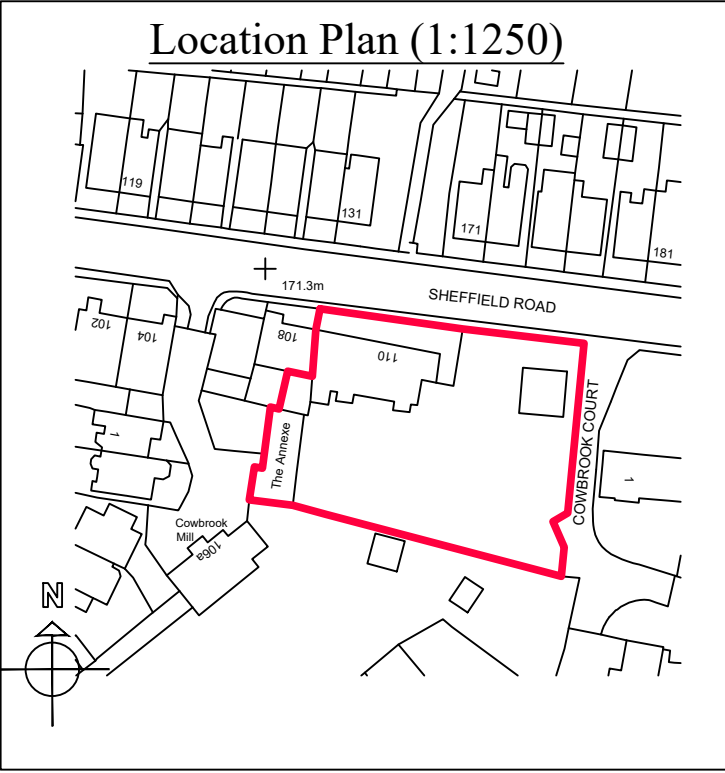

Planning

This drawing is the Copyright of SJ Design Limited
All dimensions must be checked on site.
All materials and workmanship are to be in accordance with prevailing British Standards, Codes of Practice, Building Regulations, manufacturers and relevant recommendations and all to the complete satisfaction of SJ Design Limited.

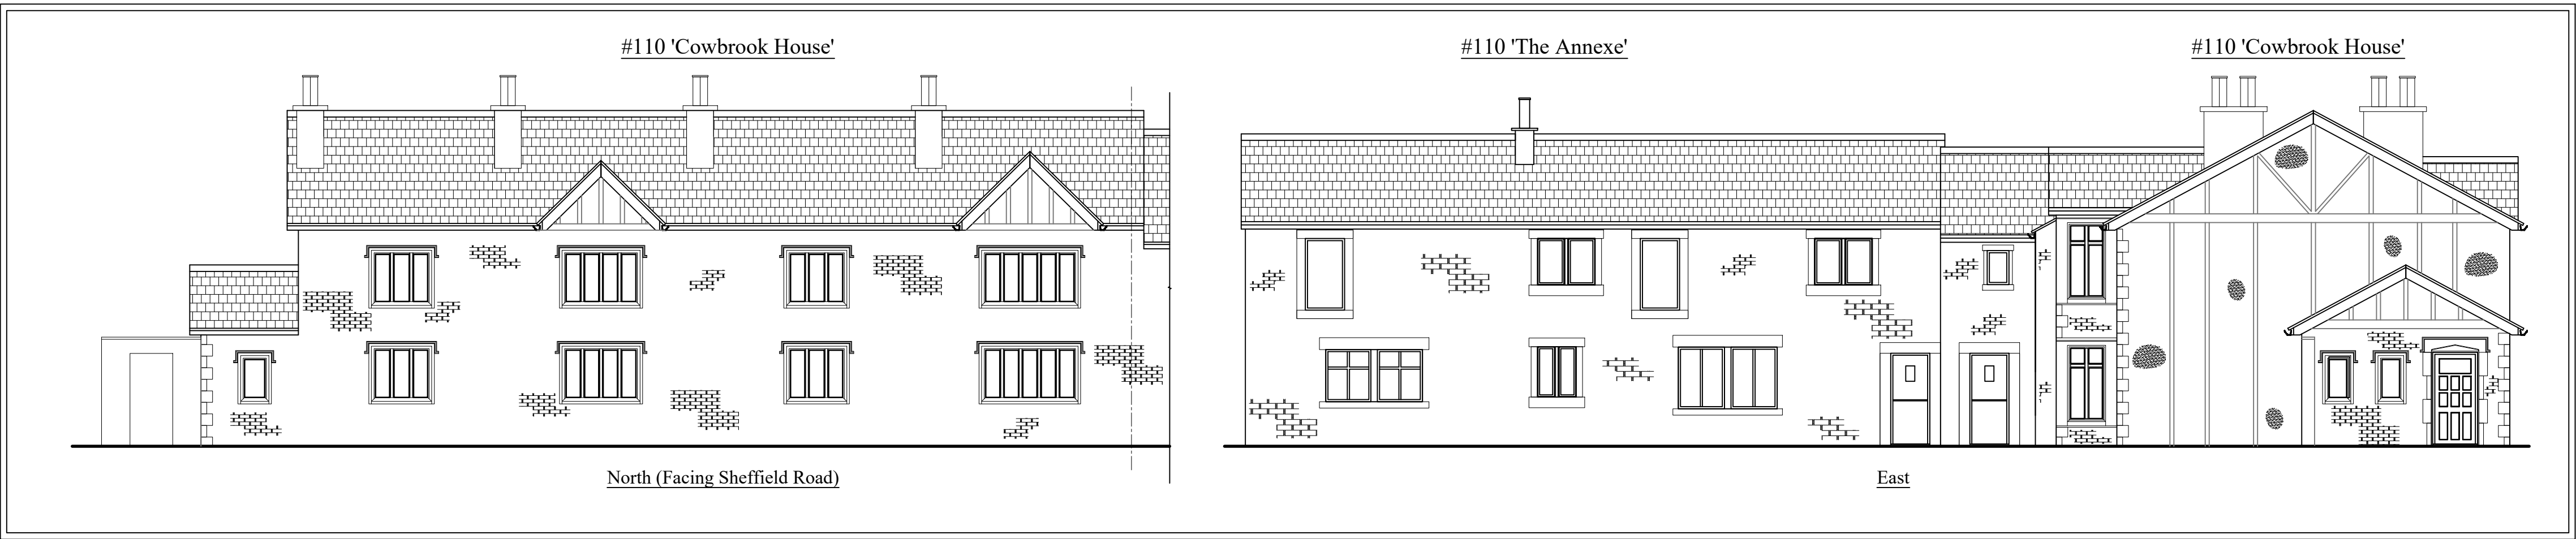

DESIGN LTD

Building Design & Surveying Consultants
The Old Co-Op Building, Church Street,
Hayfield, High Peak SK22 2JE
Tel:01663 742903 Fax:01663 751247
Mobile: 07984 007 087 Email: info@sjdesign.net
www.sjdesign.net

Client
Andrew Tonge

Job Title

110 Sheffield Road
Glossop
High Peak
SK13 8QU

Drawing Title

Existing Elevations,
Location and Site Plans

Scale
1:100; @A1 unless marked

Date March 2025	Drawn by SJ
--------------------	----------------

Drawing No. 100	Rev. -
--------------------	-----------