

ARCHITECTURE | PLANNING | DESIGN

Malkin Farm
Brow Lane
Holmfirth
HD9 2RJ
07946872499
paul@paulmatthewsarchitectural.co.uk
www.paulmatthewsarchitectural.co.uk

Company Registration Number: 09898149 – Company
Registered in England and Wales



Project
Erection of Single Storey Rear Extension and
Associated Alterations to Dwelling at 12 Birchside
Avenue, Glossop, Derbyshire, SK13 7BW.
Client

Mr R Jones


Drawing Title/Issue

General Arrangement as Existing


scale 1:100 date 01/2025 sheet size A2 dwg. no. 25/1121/03

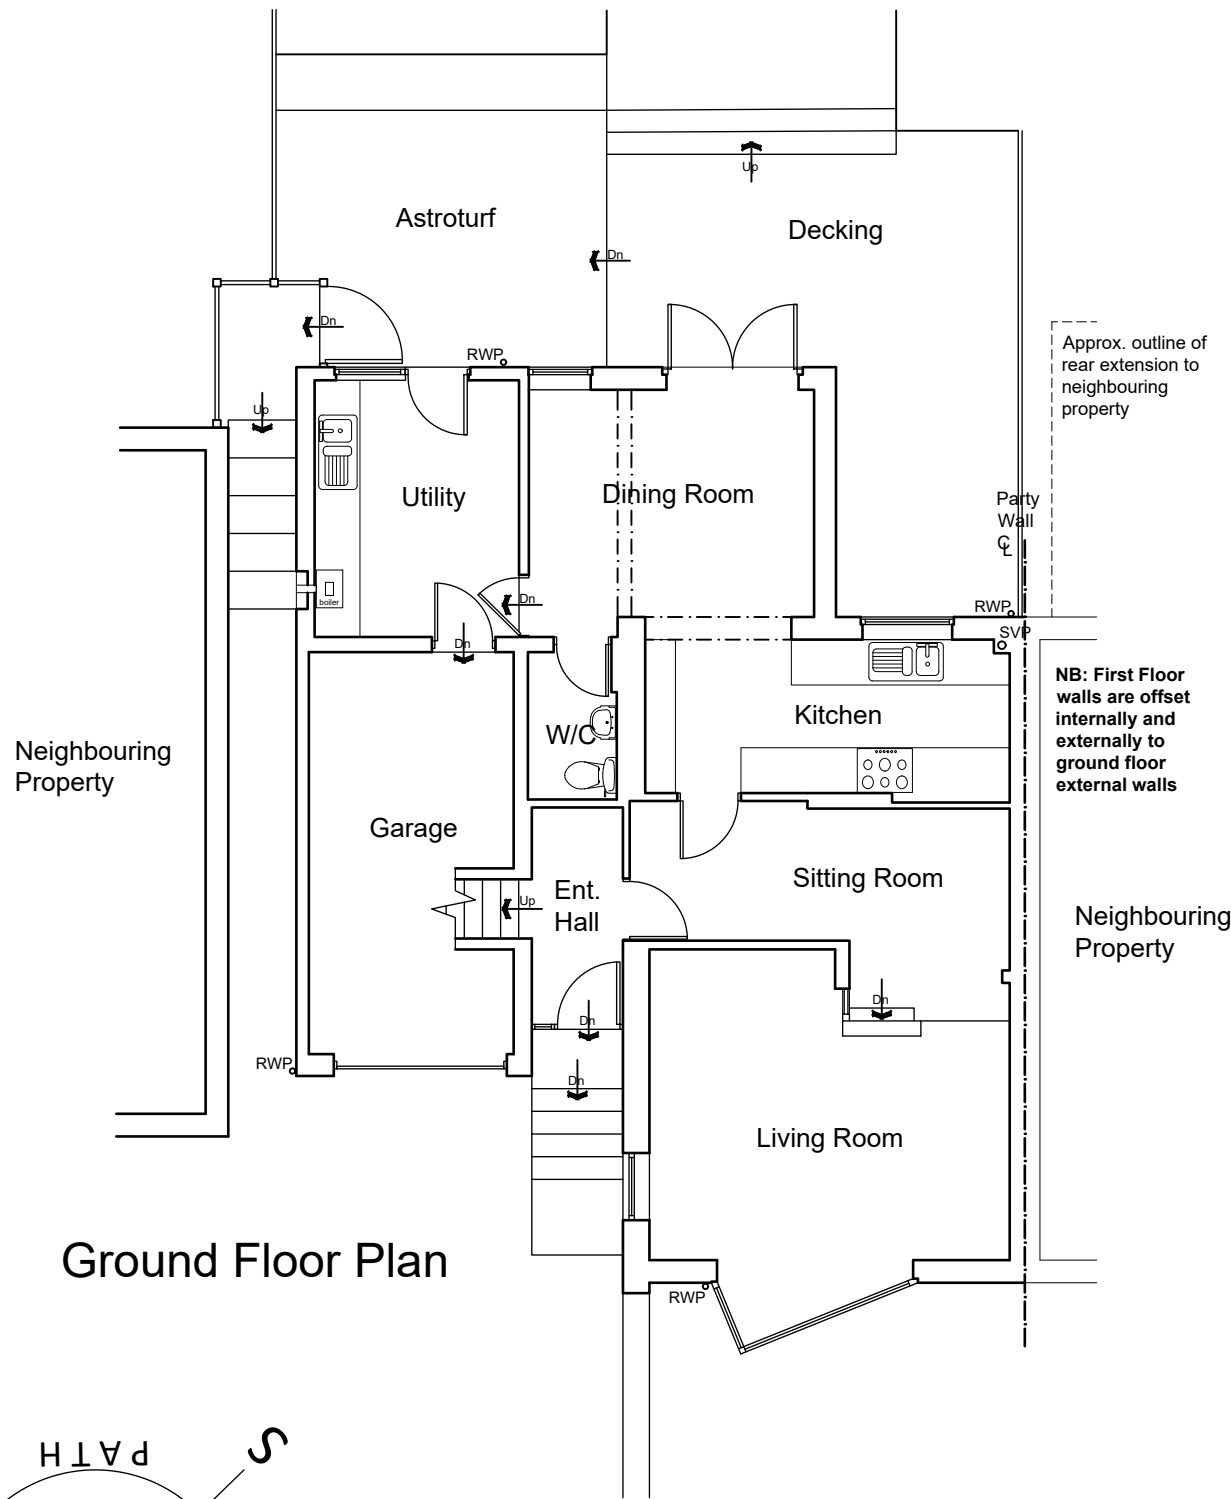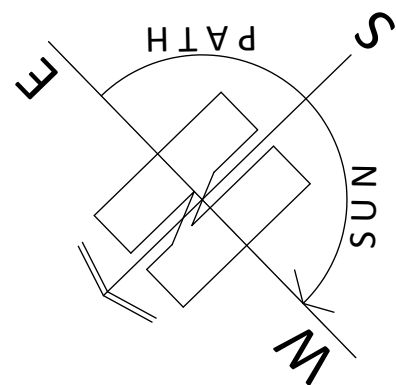


Ground Floor Plan

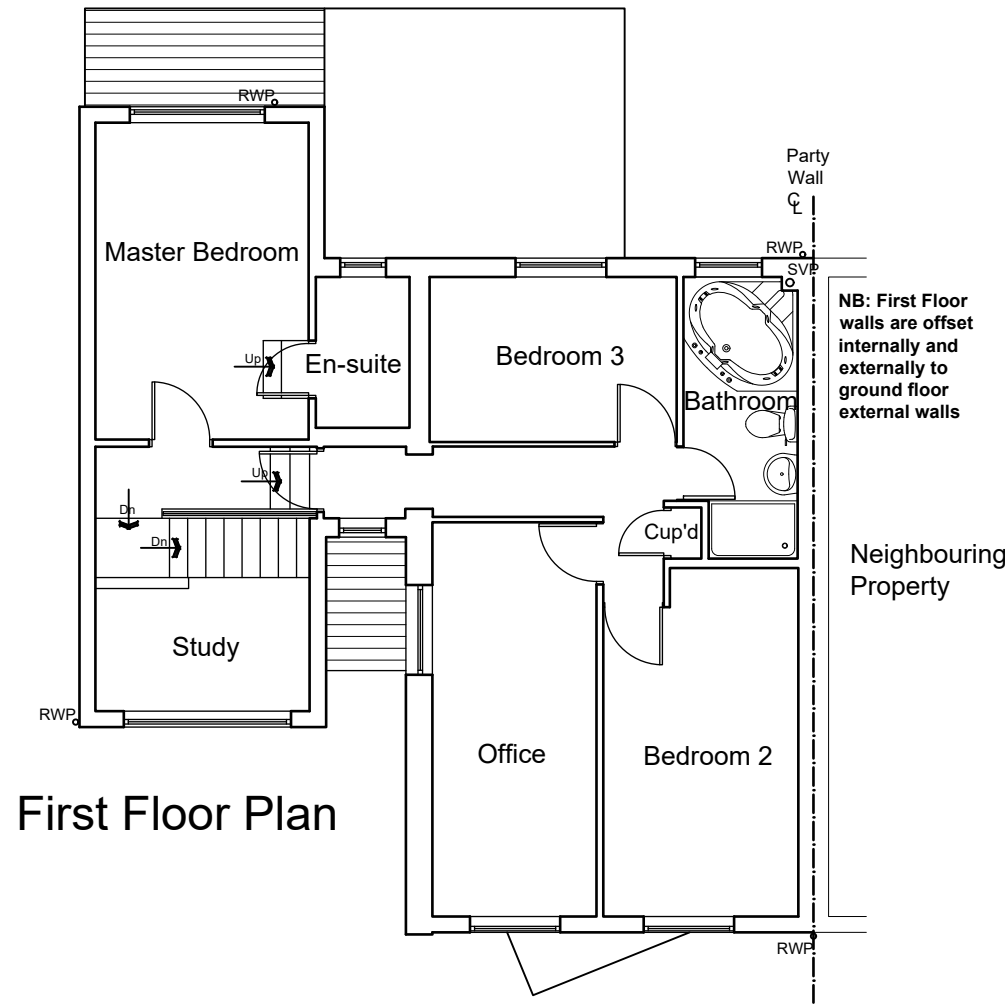

First Floor Plan

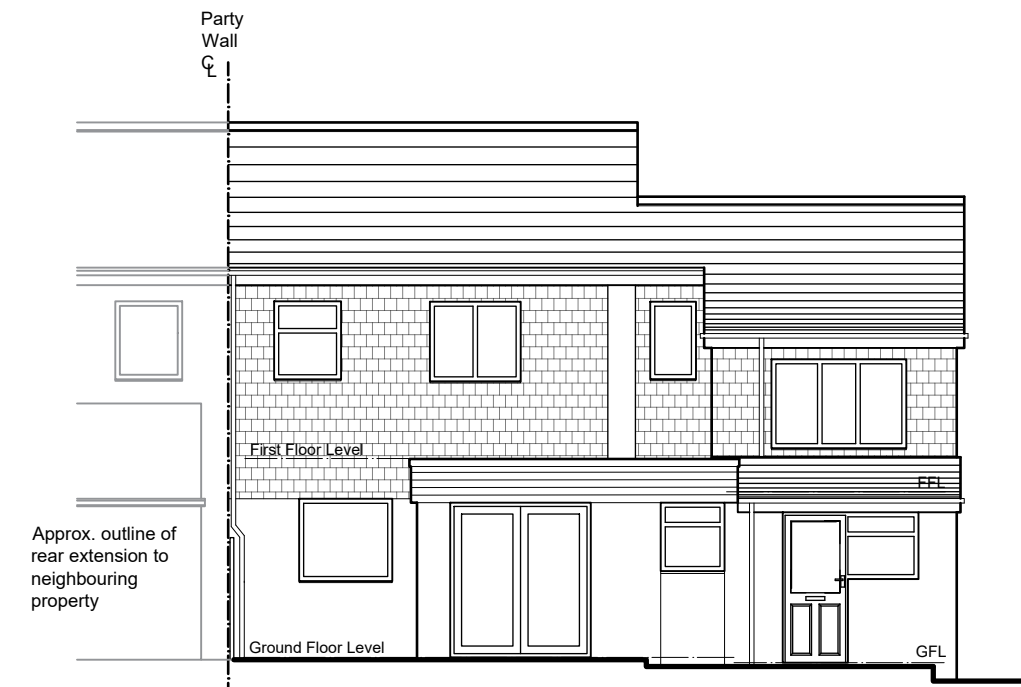


North West Elevation
(rear)

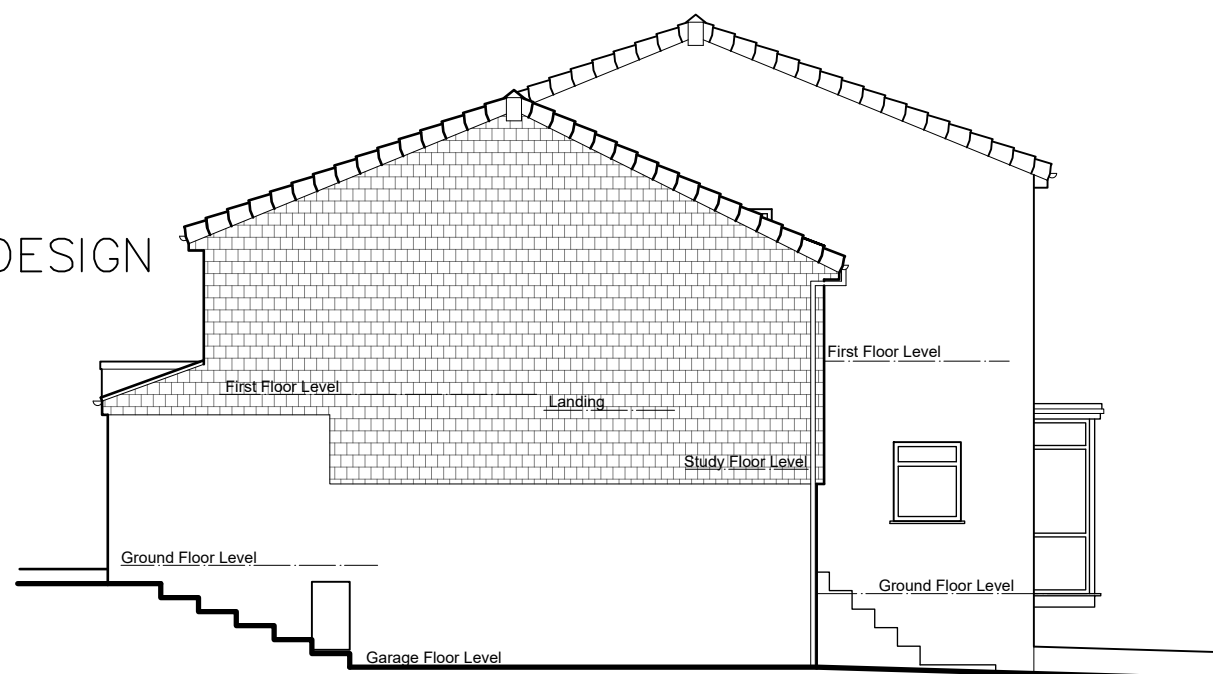

South West Elevation
(side)



South East Elevation
(front)

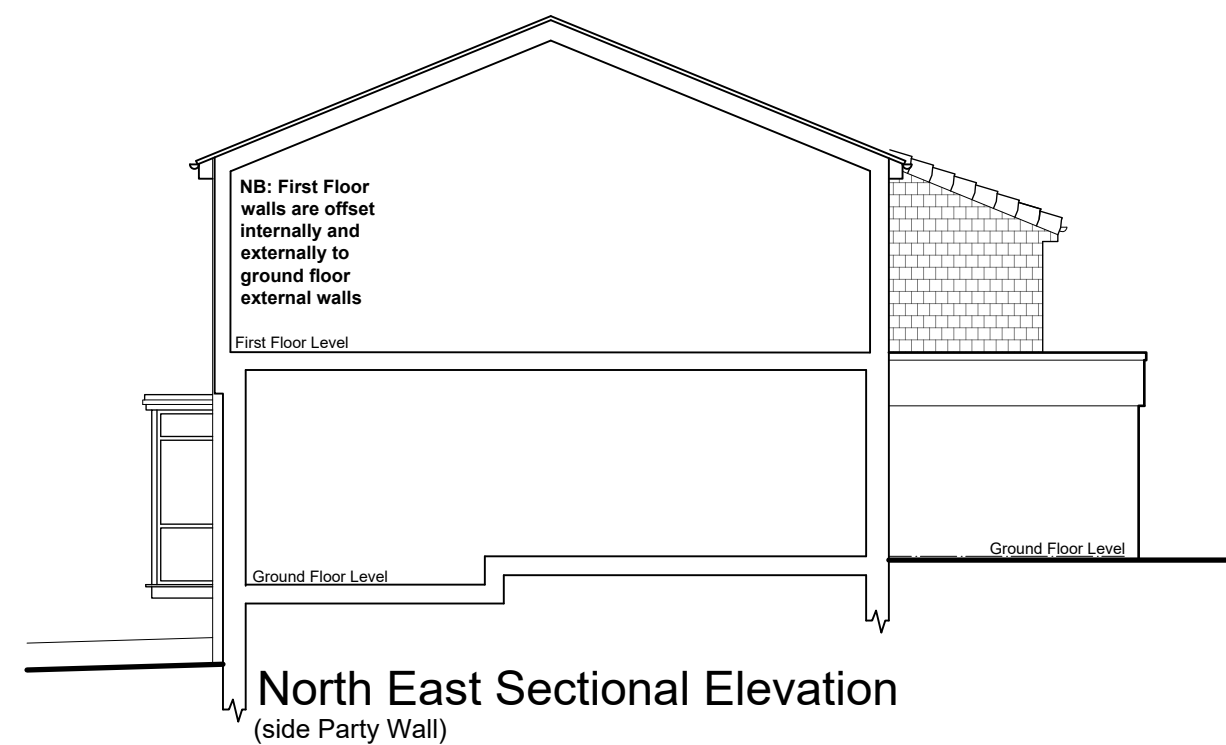

North East Sectional Elevation
(side Party Wall)

