


259.00m
258.00m
257.00m
256.00m
255.00m
254.00m
253.00m
252.00m
251.00m
250.00m
249.00m
248.00m
247.00m
246.00m
245.00m
244.00m

259.00m
258.00m
257.00m
256.00m
255.00m
254.00m
253.00m
252.00m
251.00m
250.00m
249.00m
248.00m
247.00m
246.00m
245.00m
244.00m

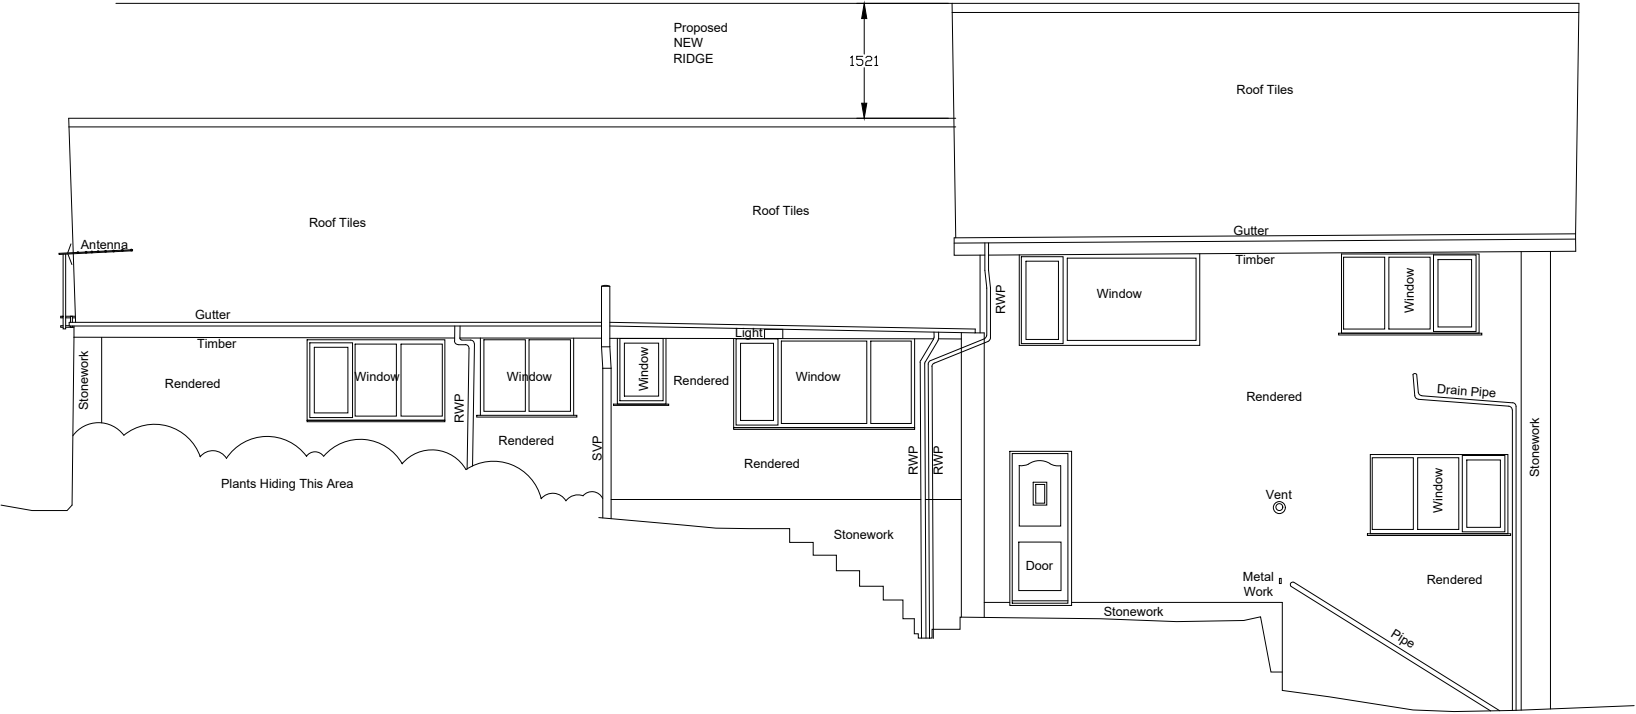

North East



REV	DESCRIPTION	BY	DATE

 HOWARD & SEDDON A.R.I.B.A. CHARTERED ARCHITECTS 64 WASHWAY ROAD SALE, CHESHIRE, M33 7RE TEL NO. 0161 - 973 8296 FAX NO. 0161 - 962 3485 E-MAIL : ADMIN@HOWARDANDEDSON.CO.UK	PROJECT Woodcock, Charlesworth Residential extension and house remodeling	TITLE North East elevation as existing	DRAWN EJG	DRG No. 15771
	CLIENT DAVID WINTERBOTTOM		DATE 14/03/25	
			SCALE 1:100@A3	AMENDMENT