

Responsibility is not accepted for errors made by others in scaling from this drawing.
All construction information should be taken from figured dimensions only.

GENERAL NOTES



- All dimensions indicative as surveyed on site.
- Contractor to verify site dimensions, ownership boundary and services before commencing works.

LIMITING U-VALUE TARGETS


Element	U value (W/m²K)
Ground bearing floor	0.18
External walls	0.18
Roof	0.15
External doors	1.4
Windows	1.4
Rooflights	2.2

Door & Window Numbering


- ED/W/RL/ID-X-Y-Z
- ED = External Door
- W = Window
- RL = Rooflight
- ID = Internal Door
- X = Zone
- Y = Associated Level
- Z = Reference Number

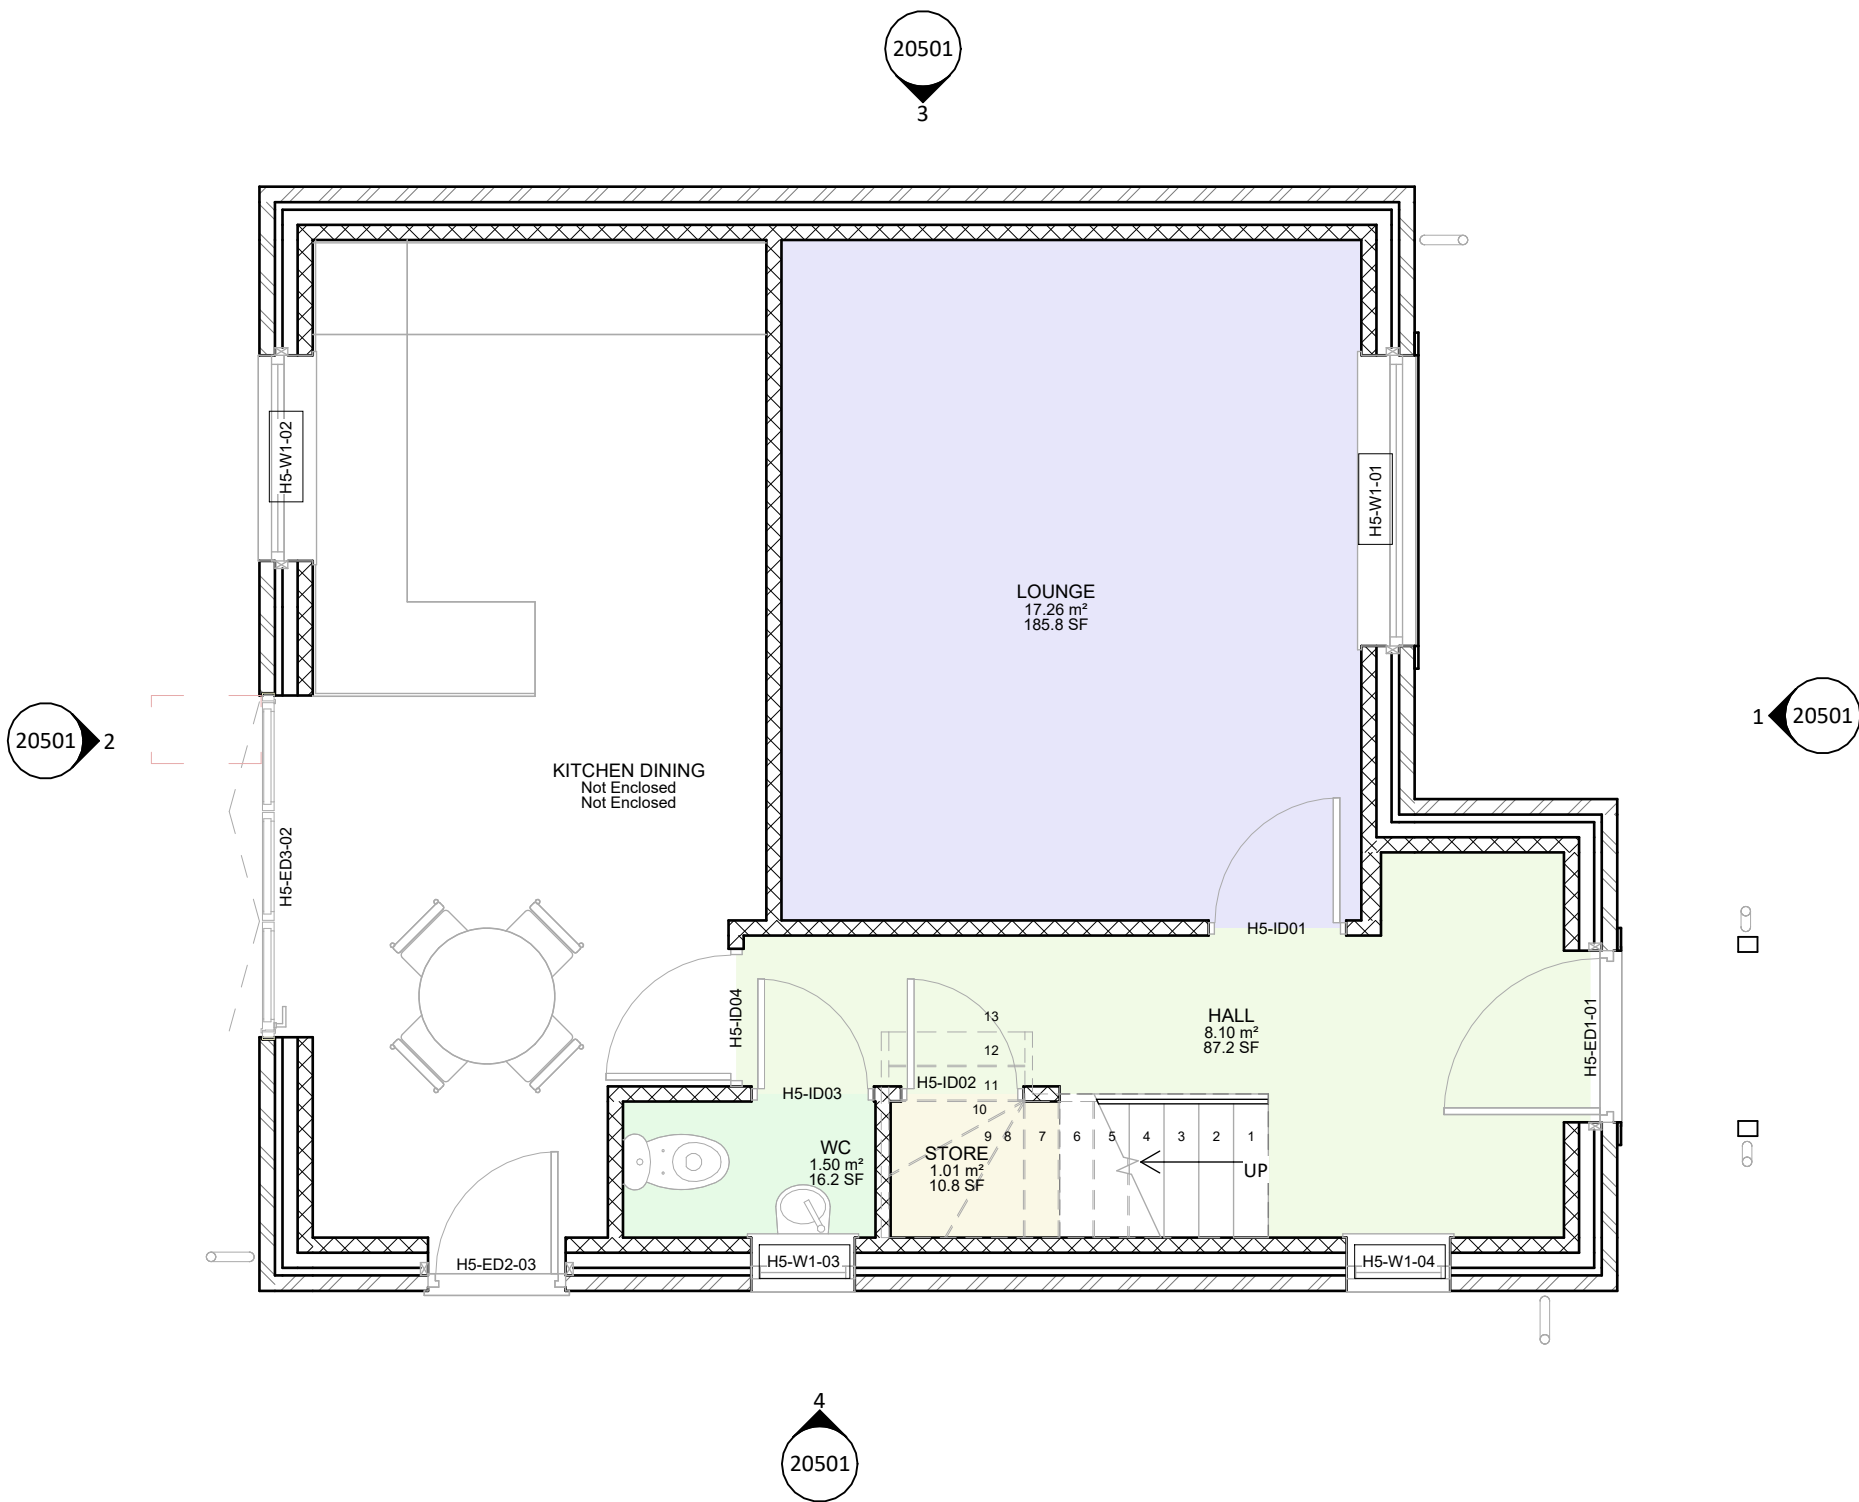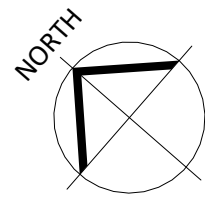


Plot H5 & H6 - Level 00
1 : 50

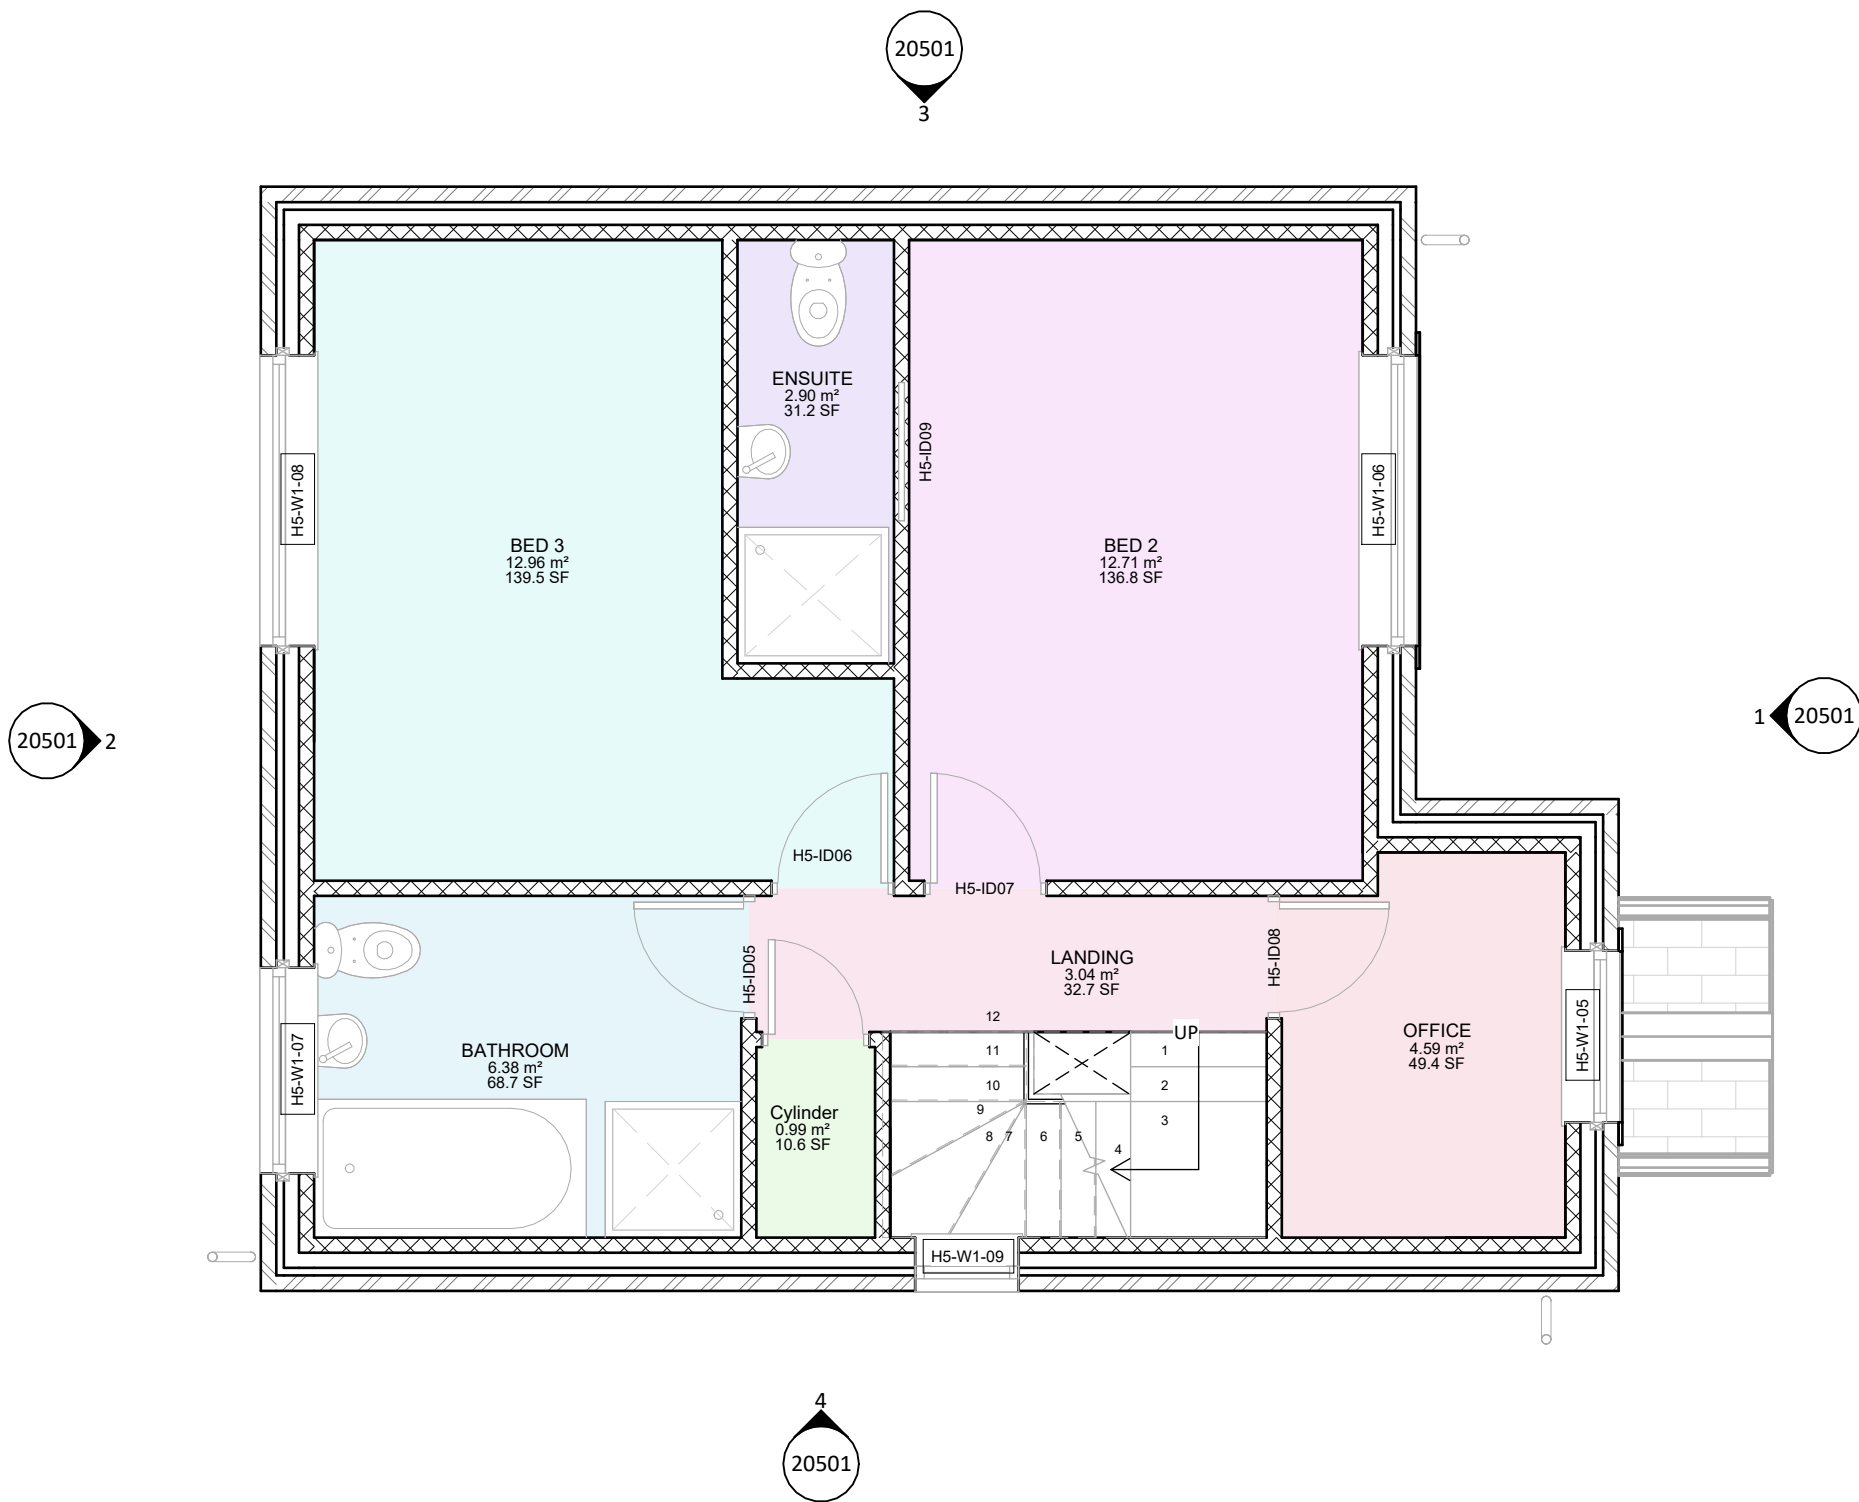

Plot H5 & H6 - Level 01
1 : 50

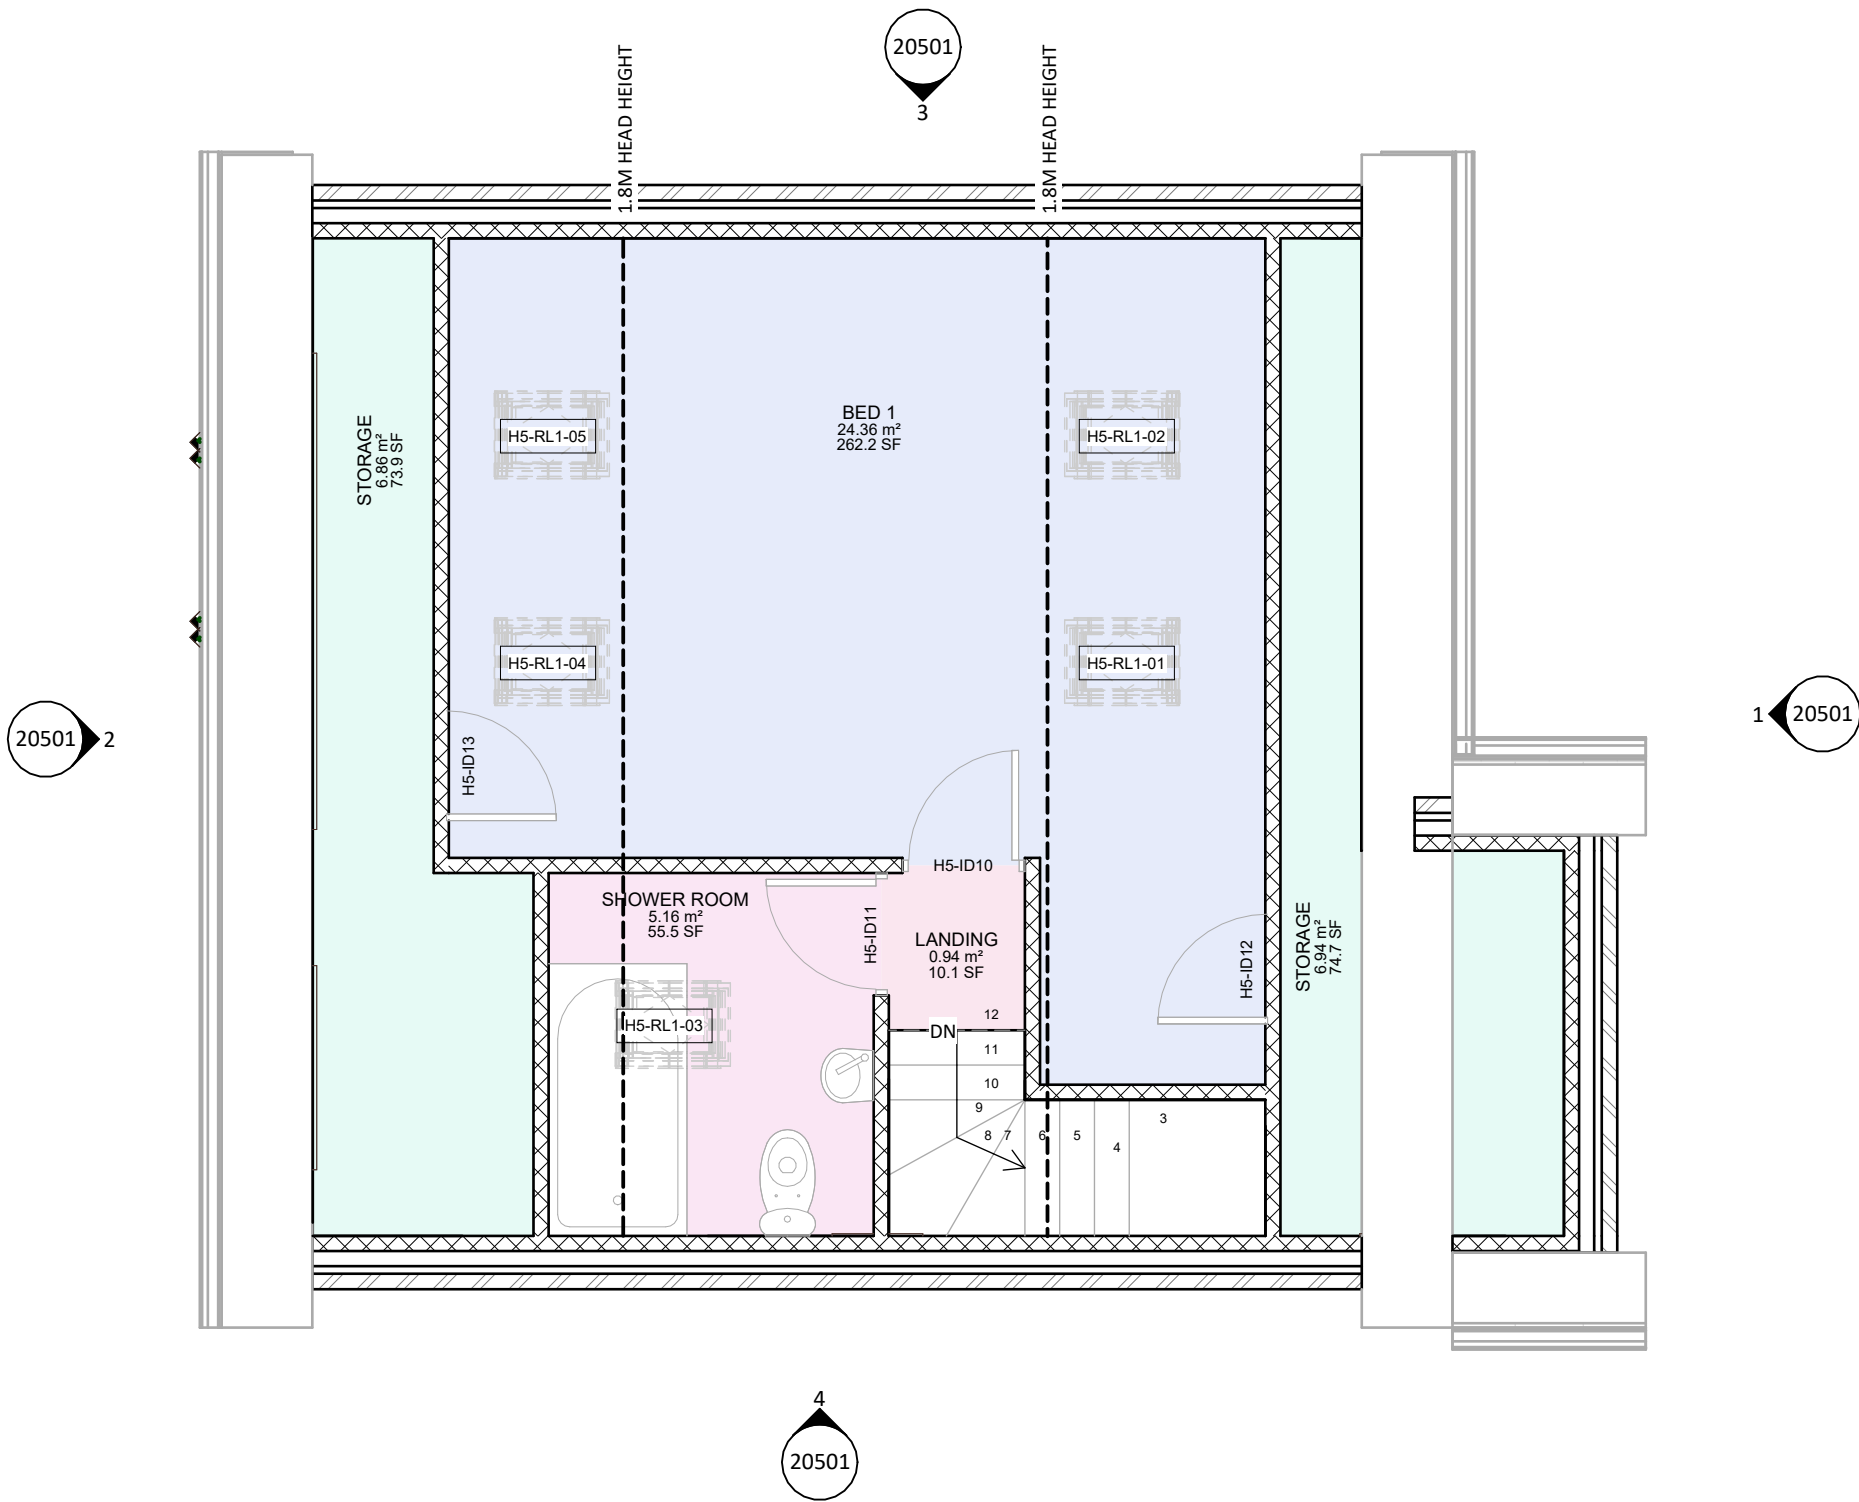

Plot H5 & H6 - Level 02
1 : 50

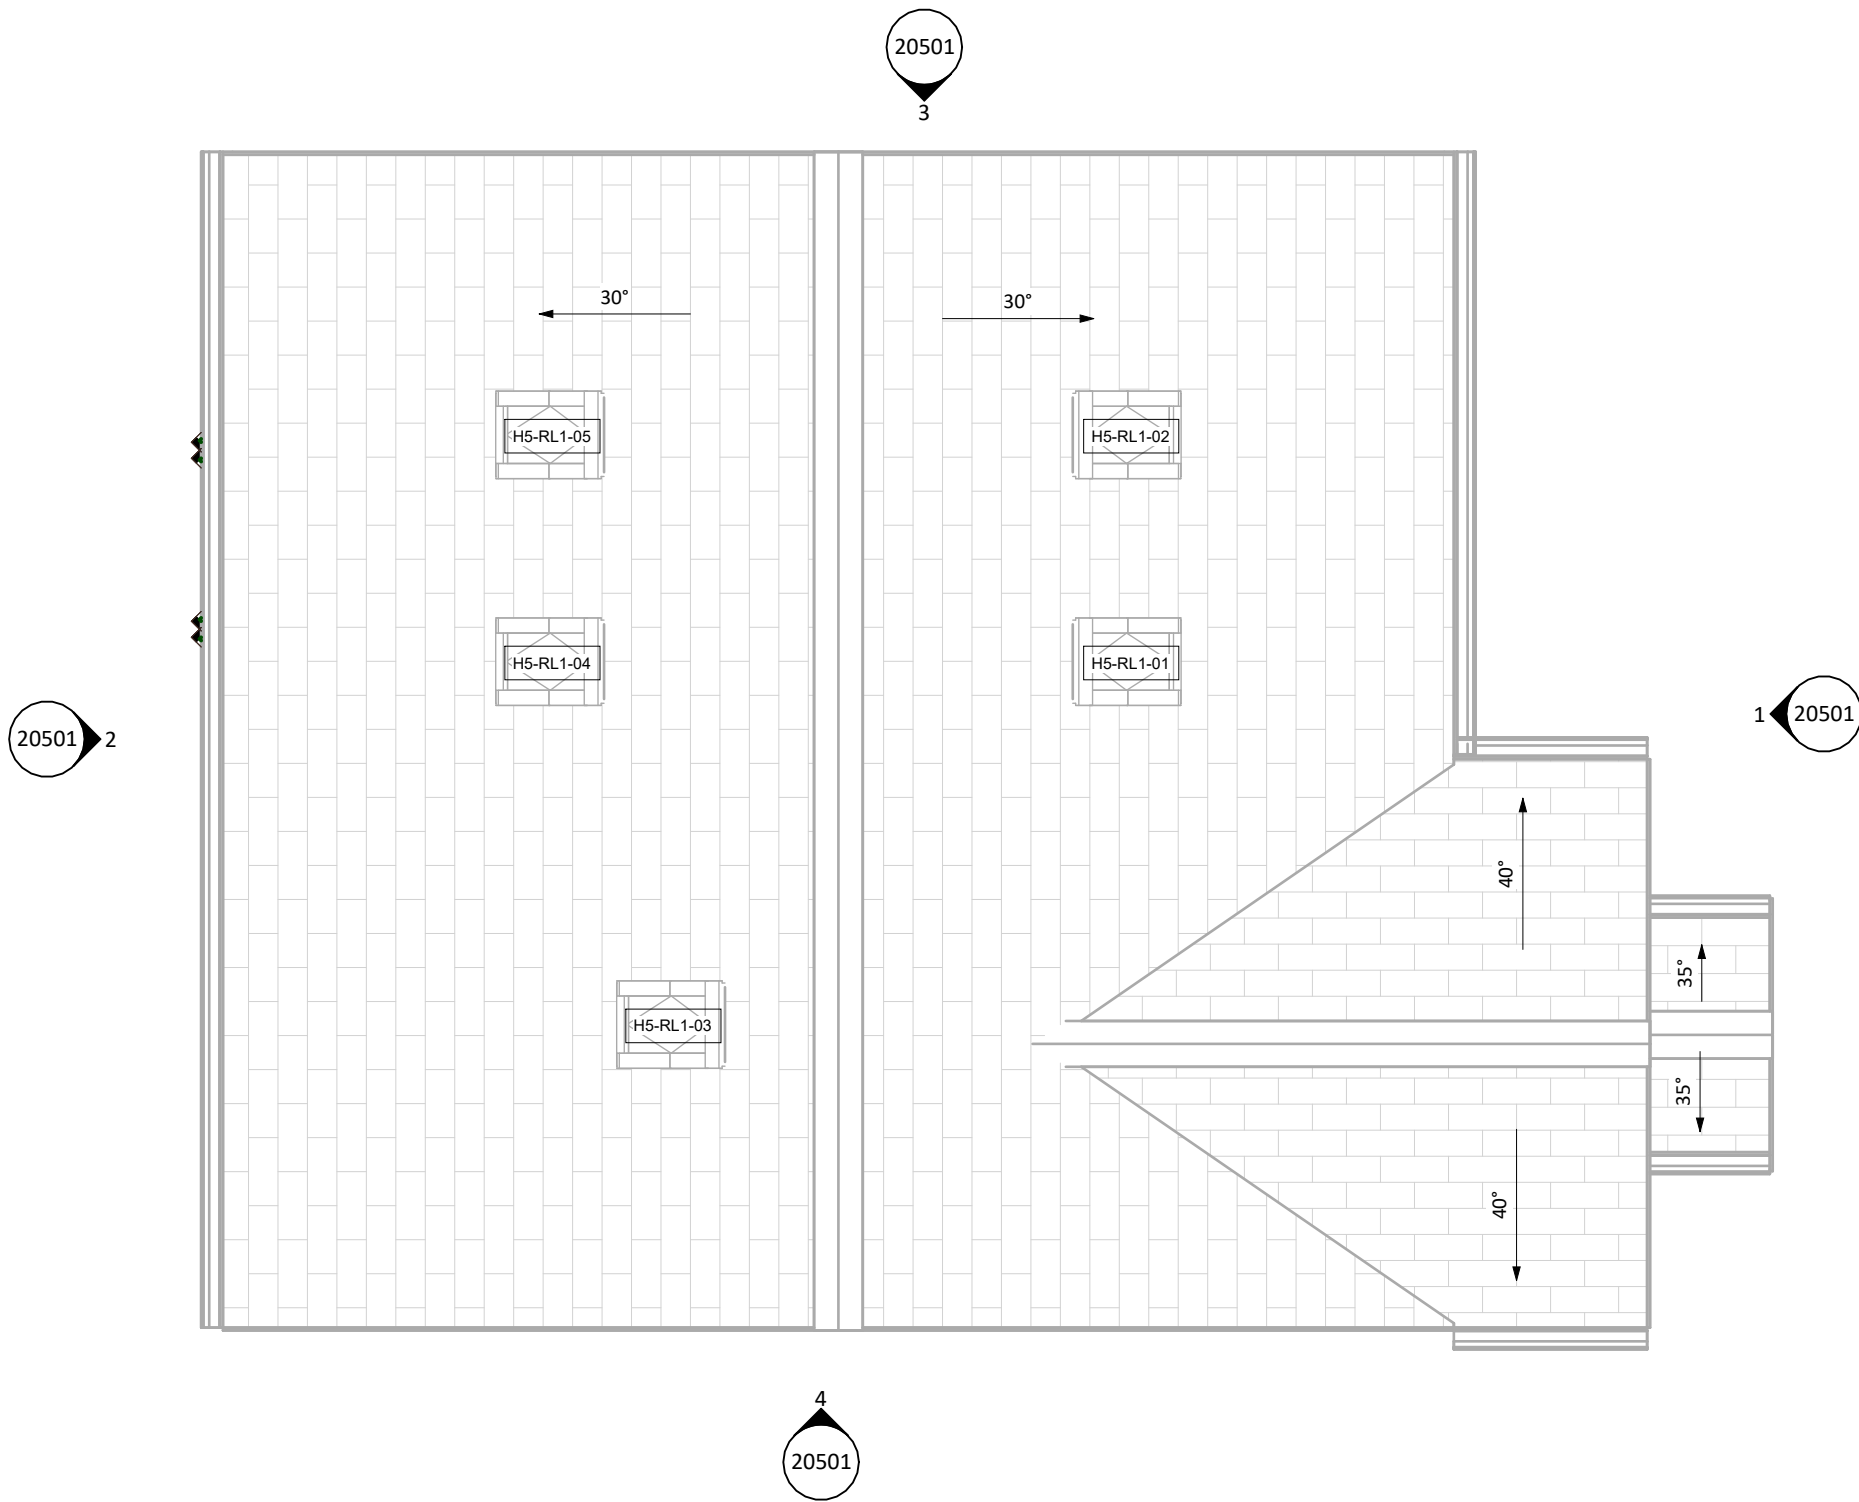

Plot H5 & H6 - Roof Plan
1 : 50

STATUS	REV	DATE	DESCRIPTION	REVISOR
S4	PL03	19/03/25	S73 - Updates to Plans and Elevations	SH
CLIENT				CHECKED BY PS
ORIGINATOR NO				00017

CONSULTANT
studio pesa
www.studiopesa.co.uk © studio pesa LLP 2025
PROJECT
Morland Road
Birch Vale

DRAWING TITLE
Plot H5 & H6 - Proposed Planning GA Plans

STATUS CODE	SCALE
S4 : Suitable for stage approval	As indicated@A1
DRAWING USAGE:	
PROJECT - ORIGINATOR - VOLUME - LEVEL - TYPE - ROLE - NUMBER	STATUS _ REVISION _ CLASS.
00017-SP-H5-ZZ-DR-A-10501	S4_PL03_