


FRONT ELEVATION (WEST FACING)

EXISTING PLAN

0 5m

SCALE 1:50
(original drawing on A4 paper)

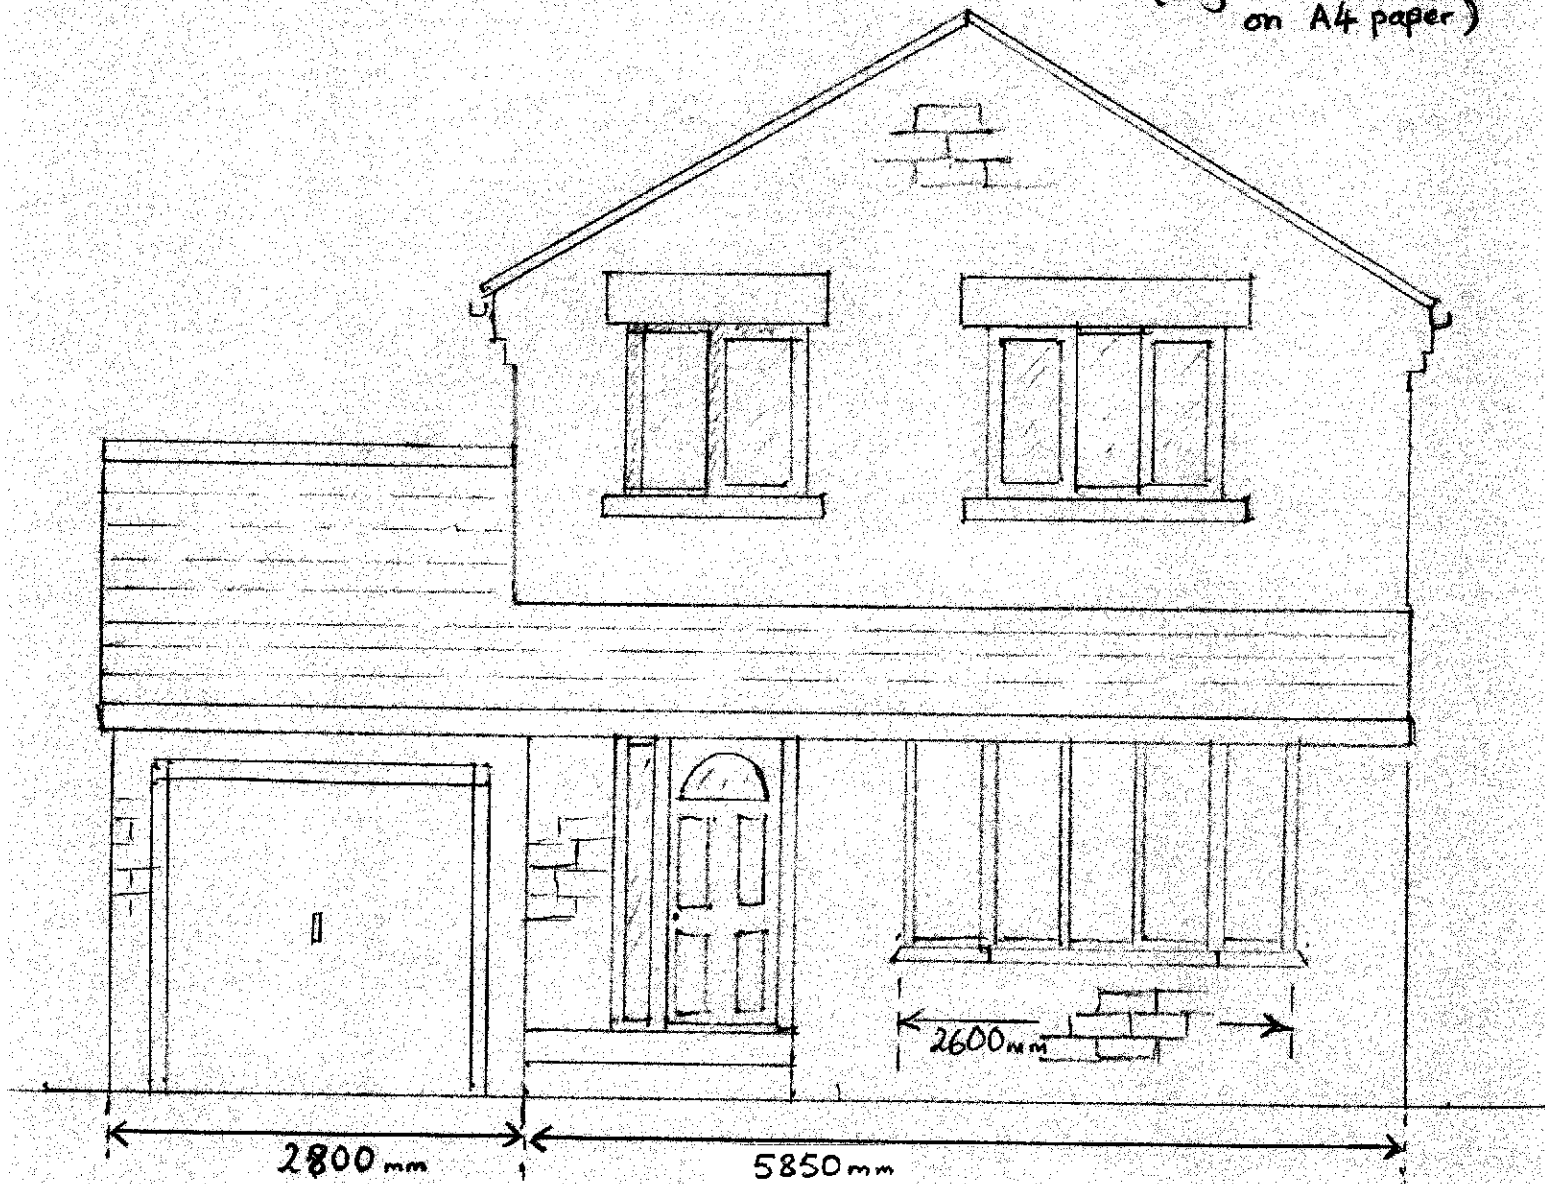

ARTIFICIAL STONE WALLS

UPVC FRAMED WINDOWS

CONCRETE TILED ROOF