




 

Location Plan
Scale 1:1250

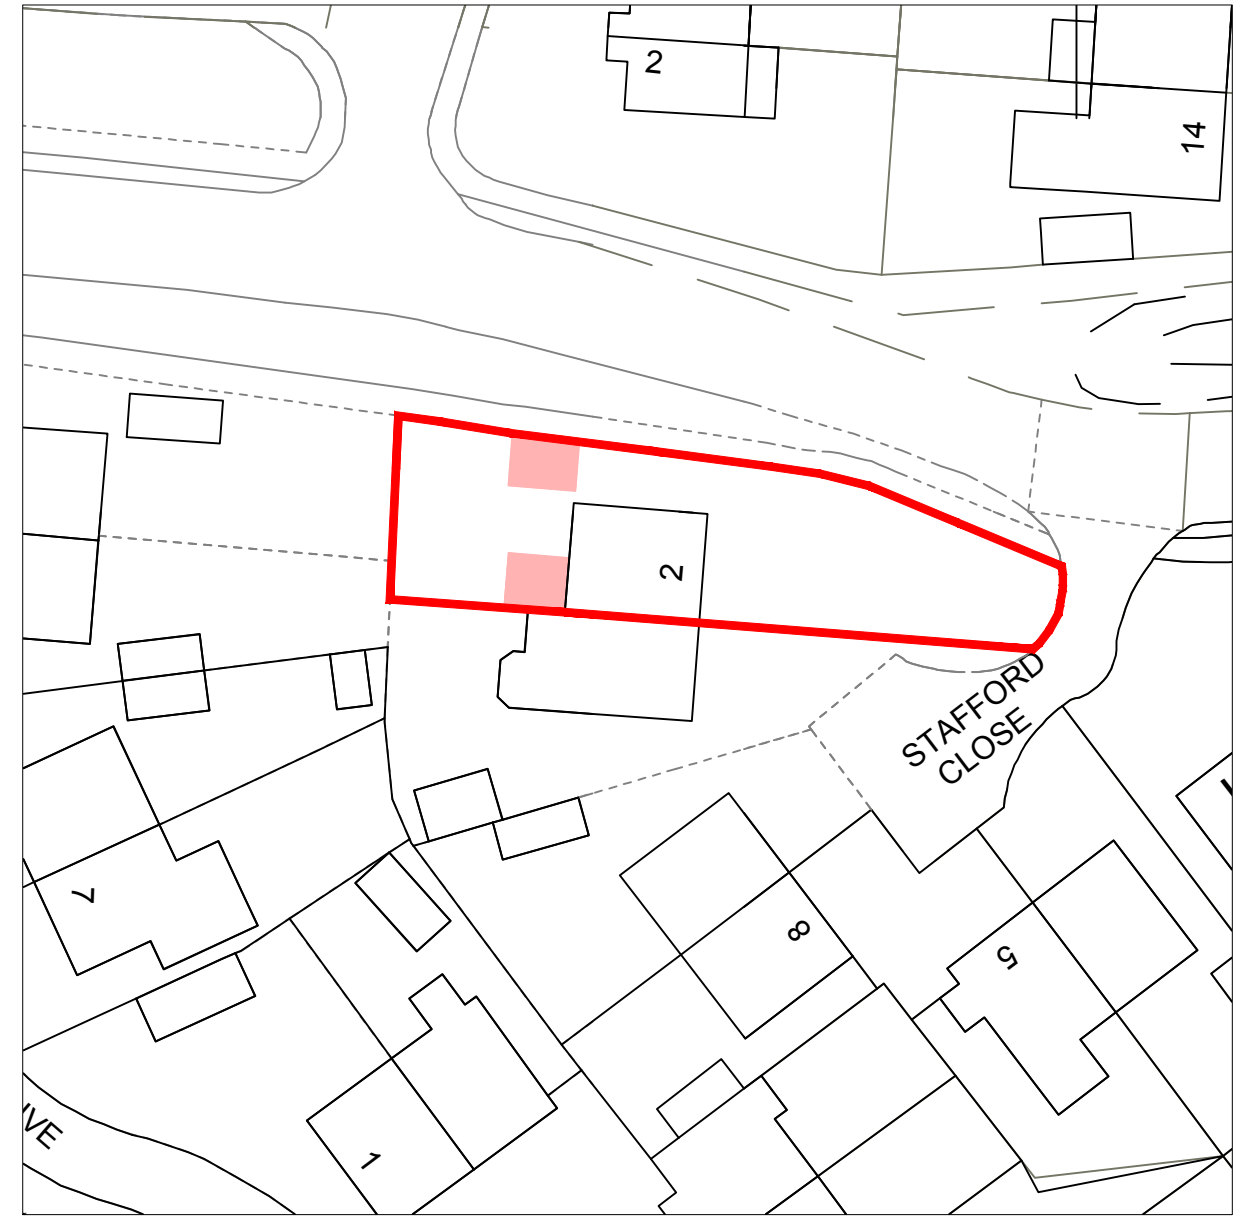

Metres

 

Site Plan
Scale 1:500



Area of proposal



Red line boundary



Address:

Mr Andrew Naylor
2 Stafford Close, Glossop, Derbyshire,
SK13 8SG

Project:

Proposed single storey rear extension and
timber garden shed to rear

Title:

Location Plan

Scale: 1:1250 & 1:500 @ A3

Drawn:	Date:
C.K.	March 2025

Project no.:	Drawing no.:
3325	3325-003

PLANMART LIMITED
9, GEORGE STREET, GLOSSOP,
DERBYSHIRE SK13 8AY.
TEL: 01457 863153