





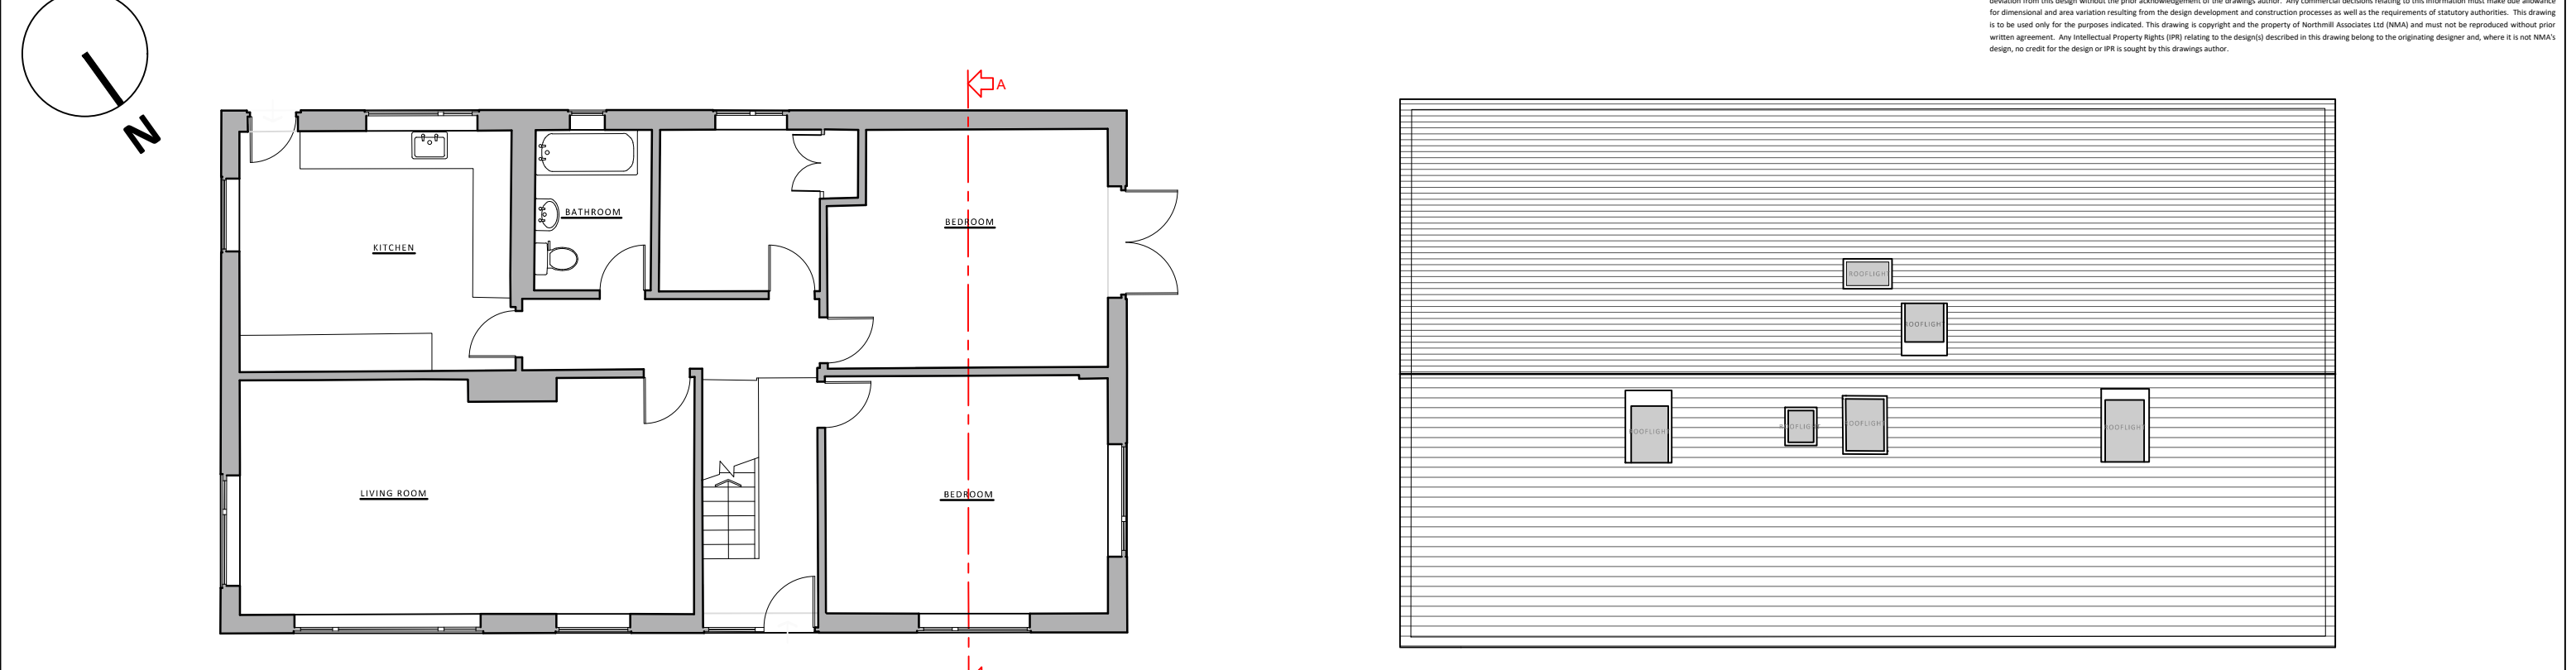

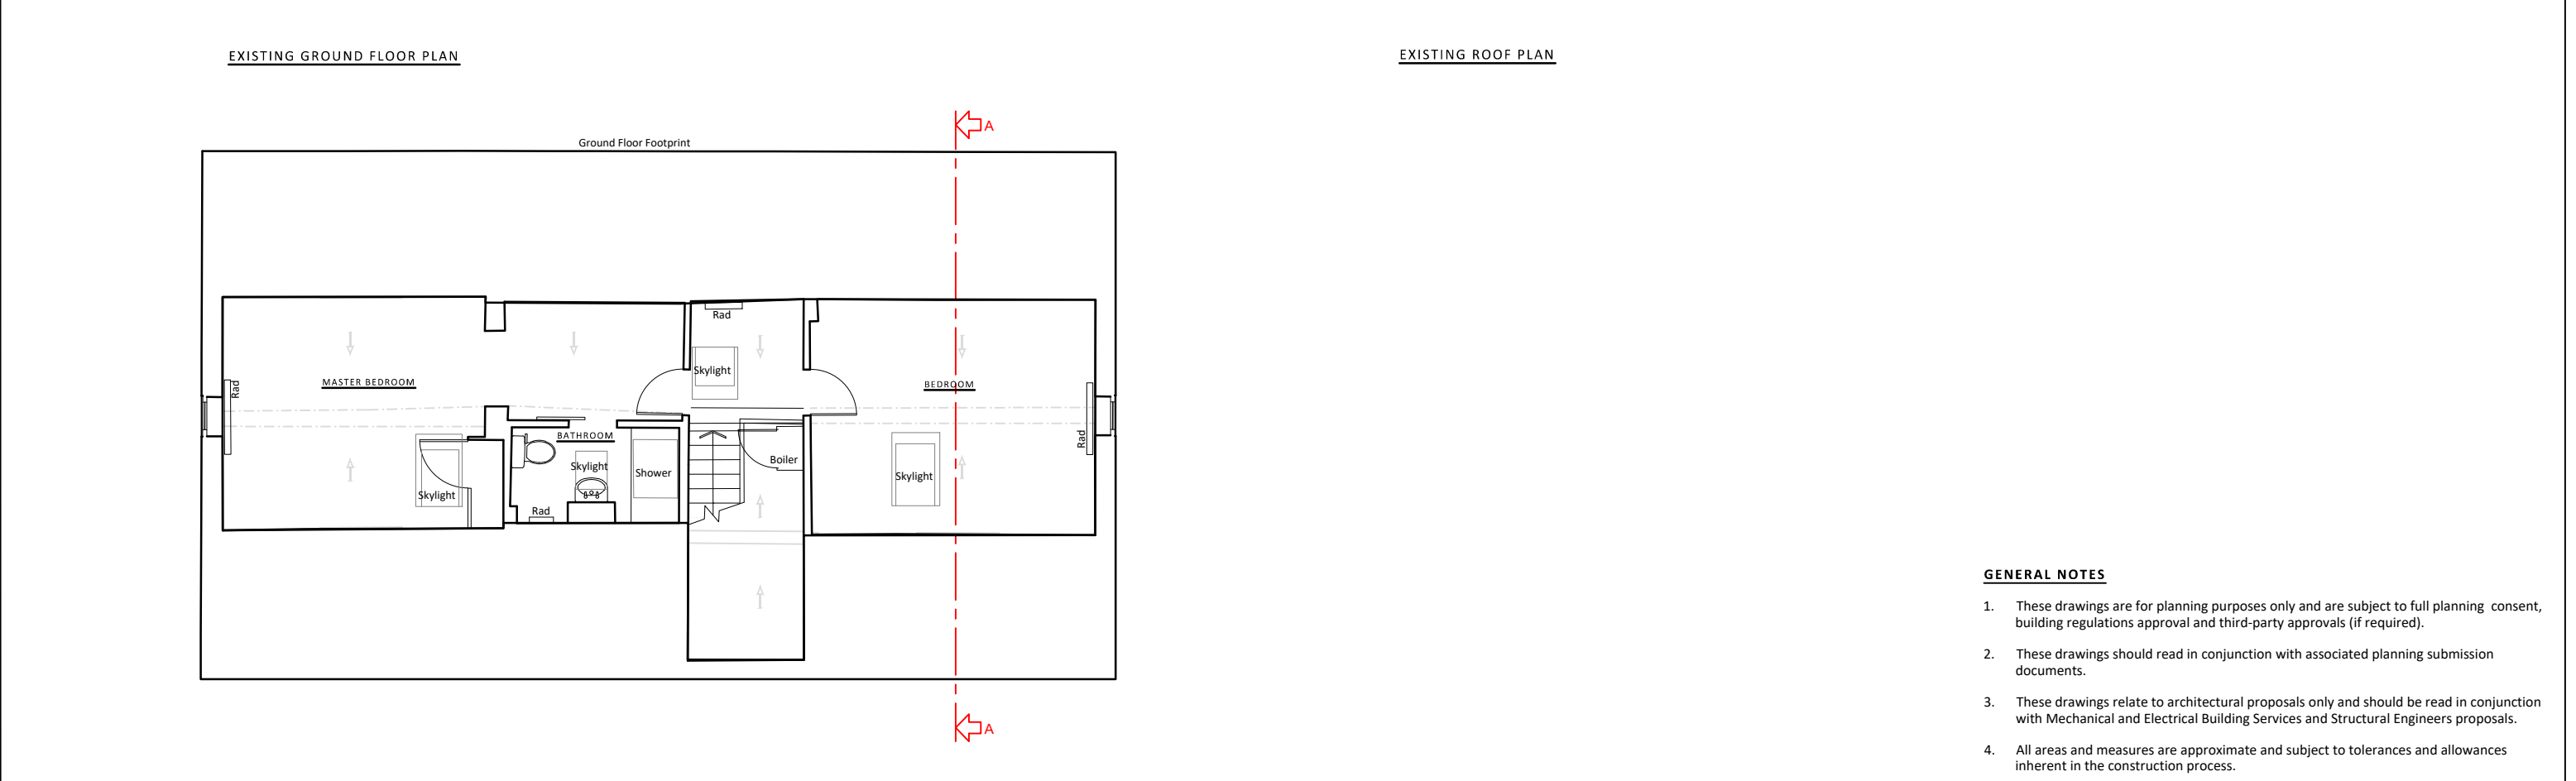

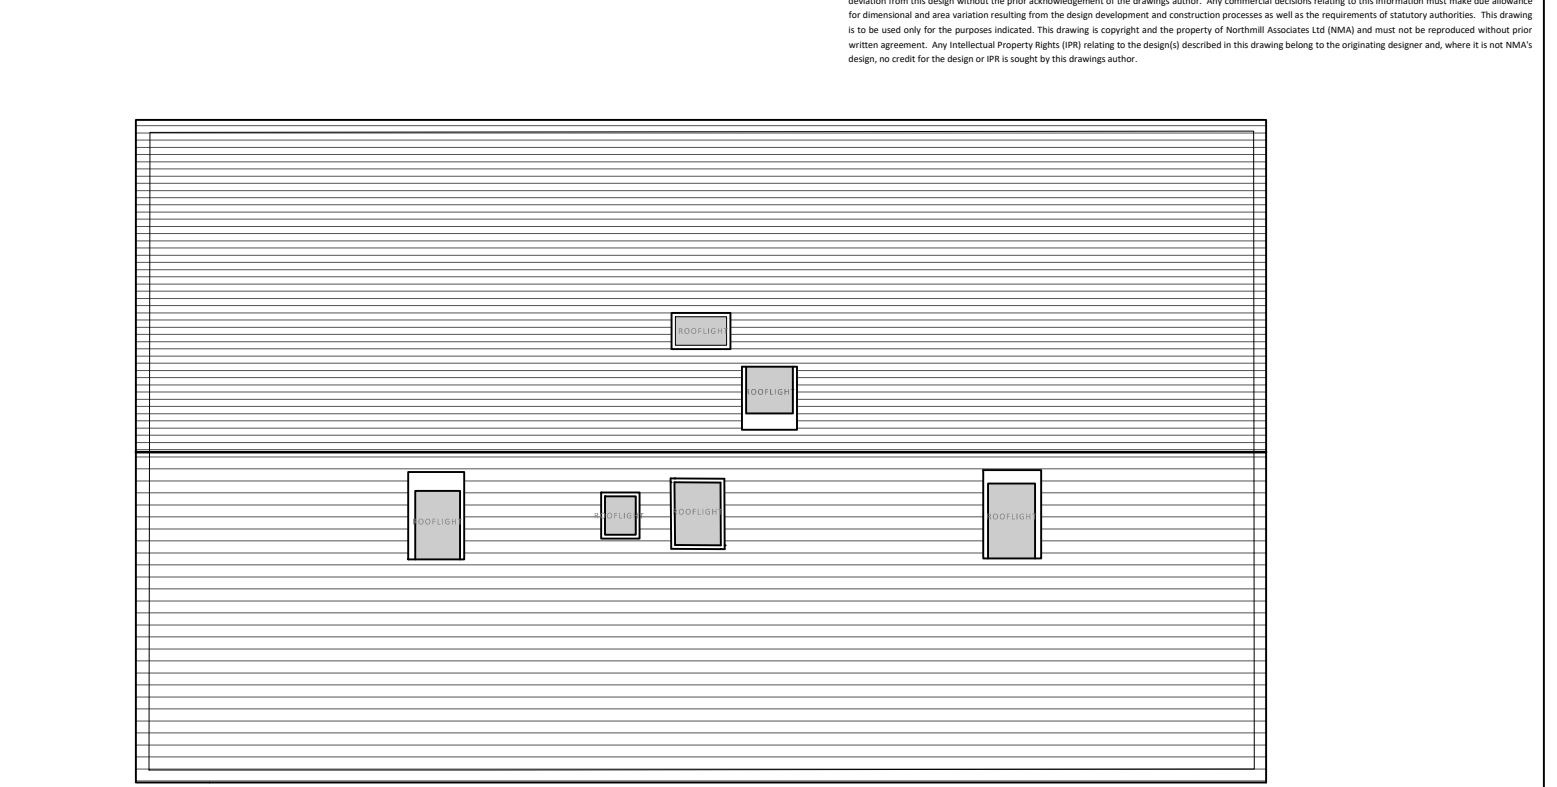

EXISTING FIRST FLOOR PLAN

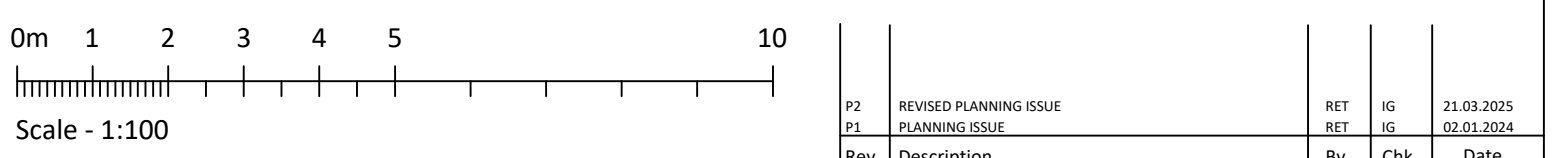

GENERAL NOTES

- GENERAL NOTES
1. These drawings are for planning purposes only and are subject to full planning consent, building regulations approval and third-party approvals (if required).
 2. These drawings should read in conjunction with associated planning submission documents.
 3. These drawings relate to architectural proposals only and should be read in conjunction with Mechanical and Electrical Building Services and Structural Engineers proposals.
 4. All areas and measures are approximate and subject to tolerances and allowances inherent in the construction process.

P2	REVISED PLANNING ISSUE	RET	IG	21.03.2025
P1	PLANNING ISSUE	RET	IG	02.01.2024
Rev	Description	By	Chk	Date

REV	Description	By	CHK	Date
	Project No: 2766	Scale @ A3 1:100		Date: 02.01.2024
	Drawn: RET	Checked: IG		Status: PLANNING
	Drawing No:			Revision:
	L(00)100			P2

Project
Laneside, Valley Road, Hayfield SK22 2LP

Client	
LP Mr & Mrs Morgan	

Drawing	EXISTING FLOOR PLANS
---------	----------------------